

722/01


BRIDGE Road

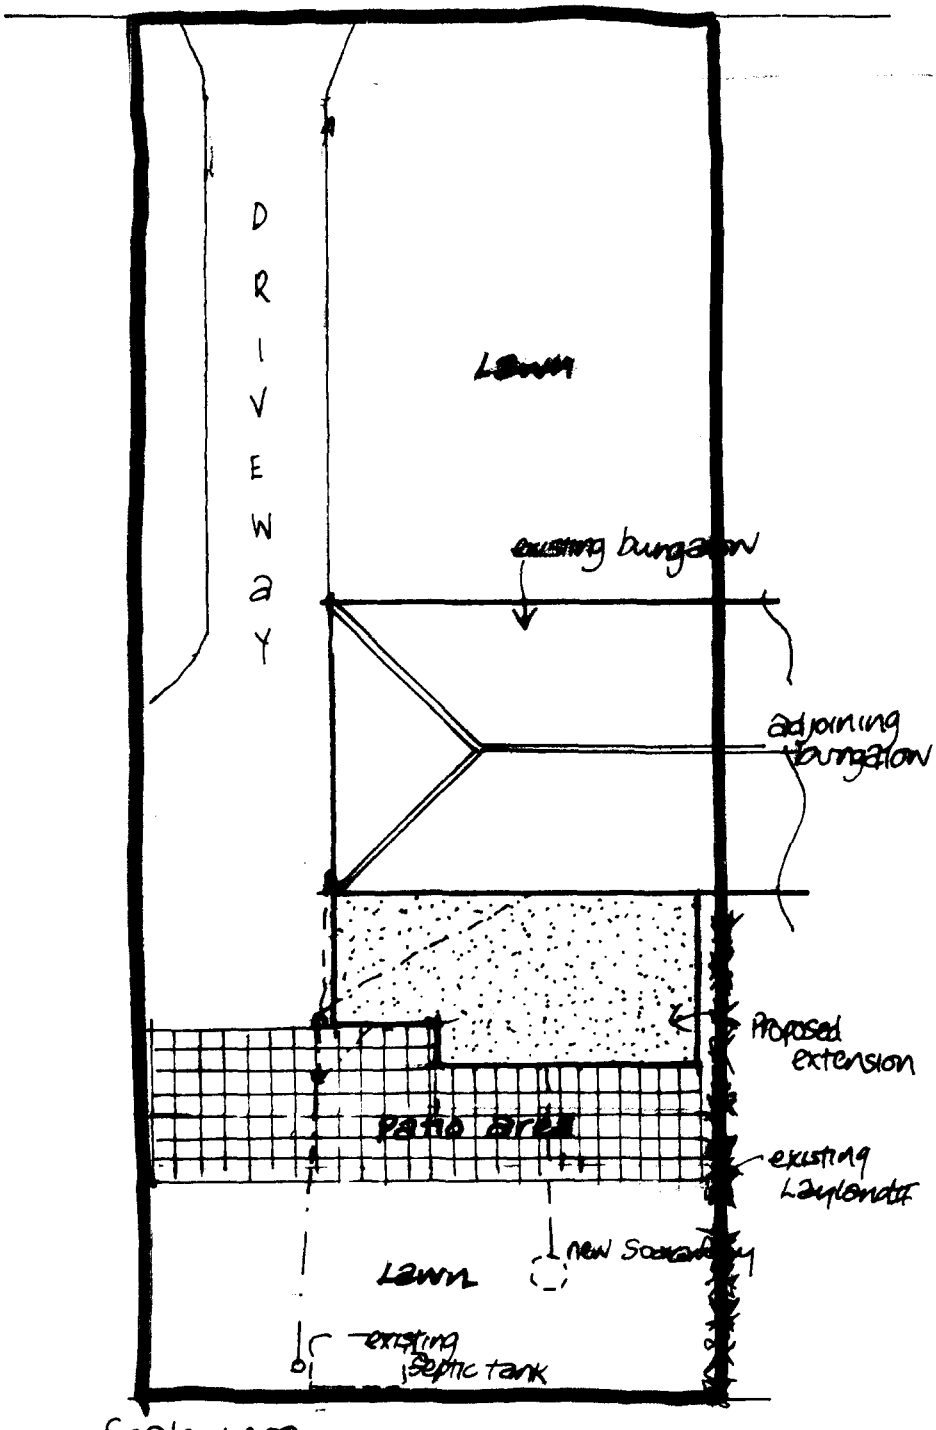


Scale 1:200

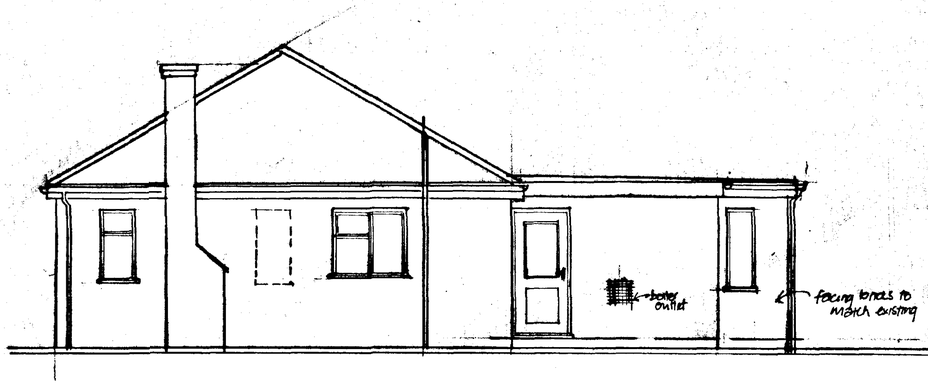


SIDE ELEVATION

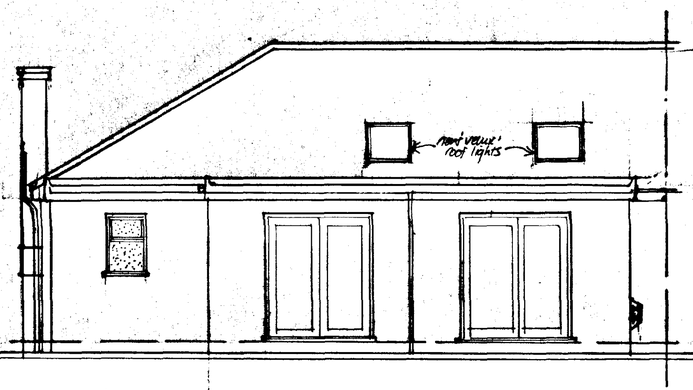


REAR ELEVATION

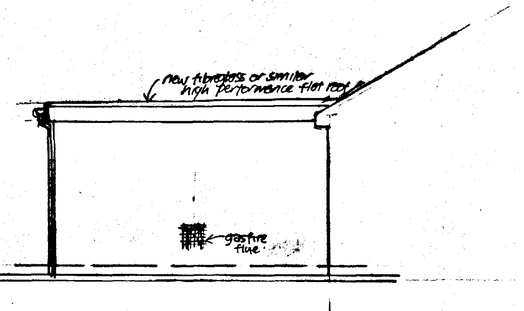

SIDE ELEVATION

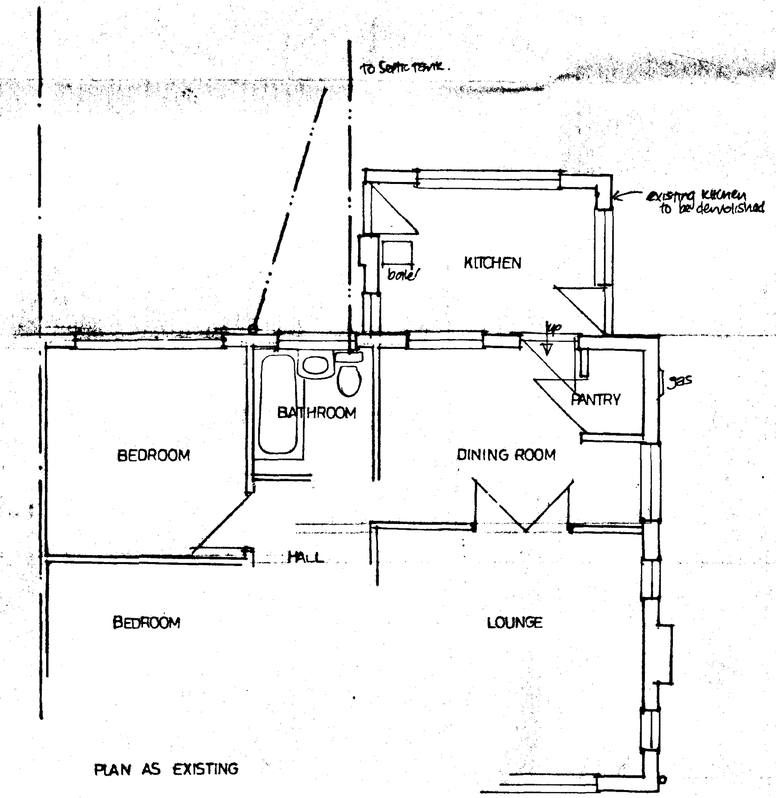

PLAN AS EXISTING

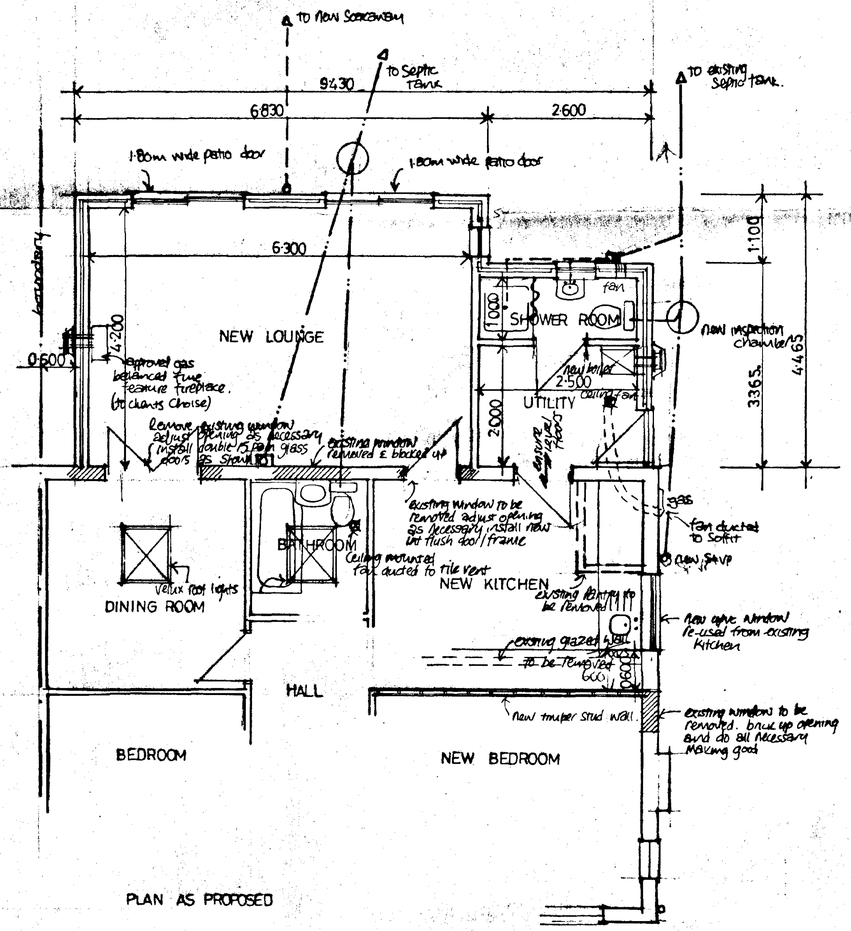

PLAN AS PROPOSED

SOUTH HOLLAND DC
HOUSING & PLANNING
14 JUN 2001
Ref: 0722/01

PROJECT : PROPOSED EXTENSION TO REAR OF BUNGALOW.

SITE : 44 BRIDGE ROAD, LONG SUTTON, LINCS.

CLIENT : Mr J. HIEB.

SCALE : 1:50 DATE JUNE, 2001

PLAN 1.