
SIDE ELEVATION

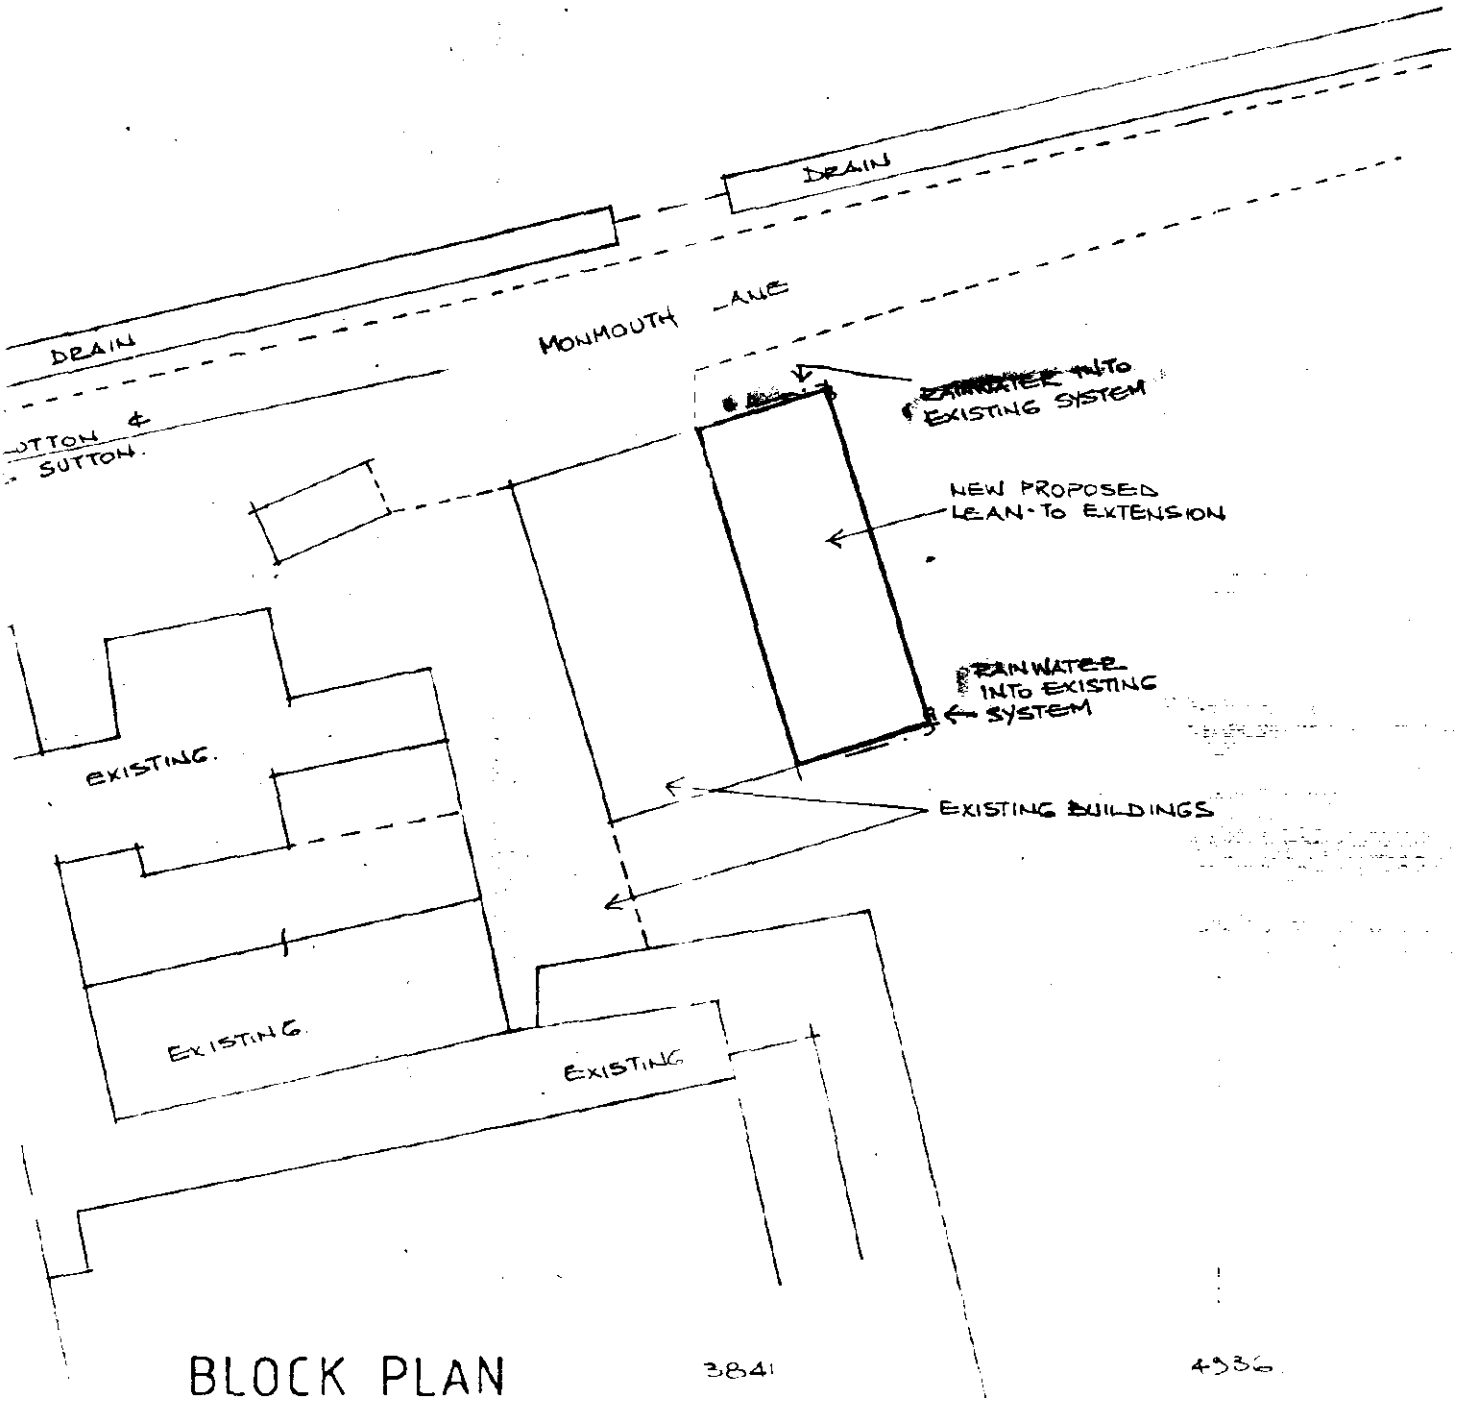

BLOCK PLAN 3841 4536

APPLICATION No. H16/0727/95

MONMOUTH HOUSE FARM
LONG SUTTON

0.5 REF. NO SHOWN ON GRID LINE.

CROWN COPYRIGHT RESERVED. (1991)

TF42NW (1961) TF42NE (1956)

26 26

SOUTH ... HOUSING ... DC ...ING
12 JUL 1995
Ref: 0727/95

25 TF42NW (1961) 25

TF42SW (1991)

FIELD NO. TAKEN FROM 0.5 MAPS.
TF. 4321·4325·4423/4523·4424/4524·4425/4525

SCALE 1:10000


NAME. G H HOYLES LTD

SIGNATURE


DATE.

Based on O.S. 1:10,000 map with the permission of The Controller of HMSO ©Crown copyright


TF42SW (1991) TF42SE (1956)

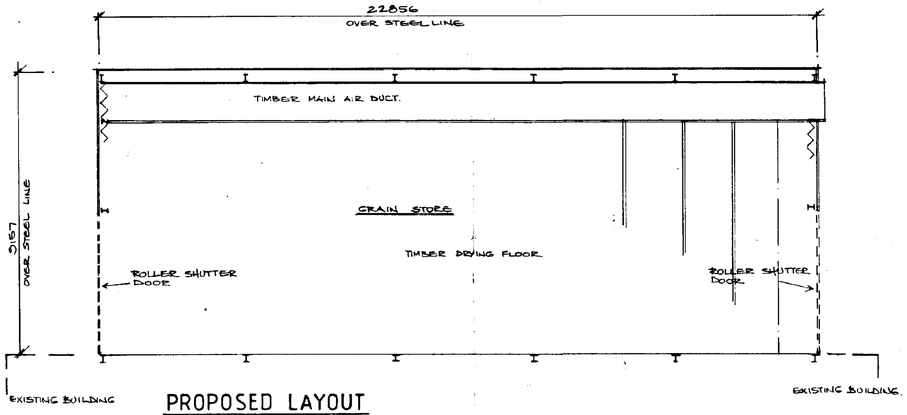


PROPOSED LAYOUT

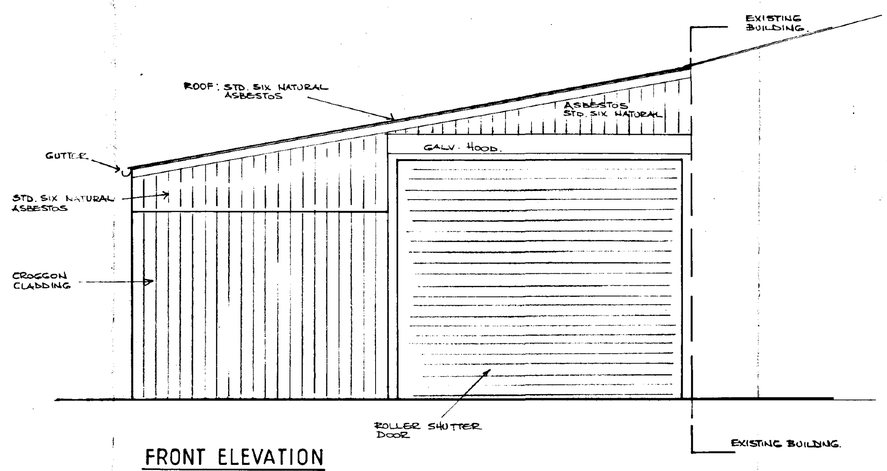


FRONT ELEVATION

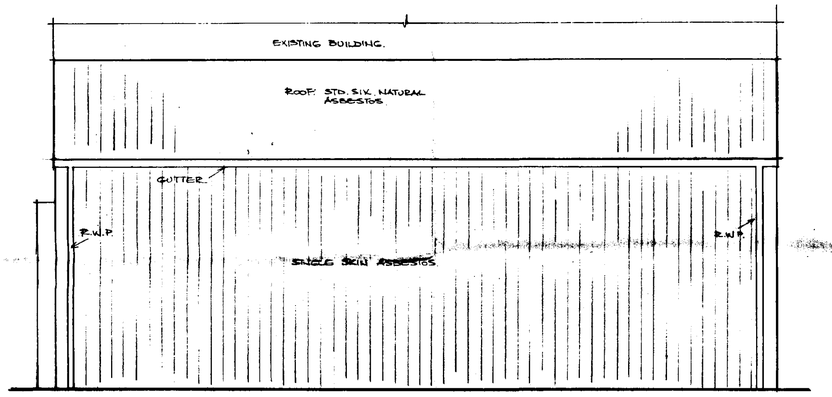

PROPOSED SIDE ELEVATION

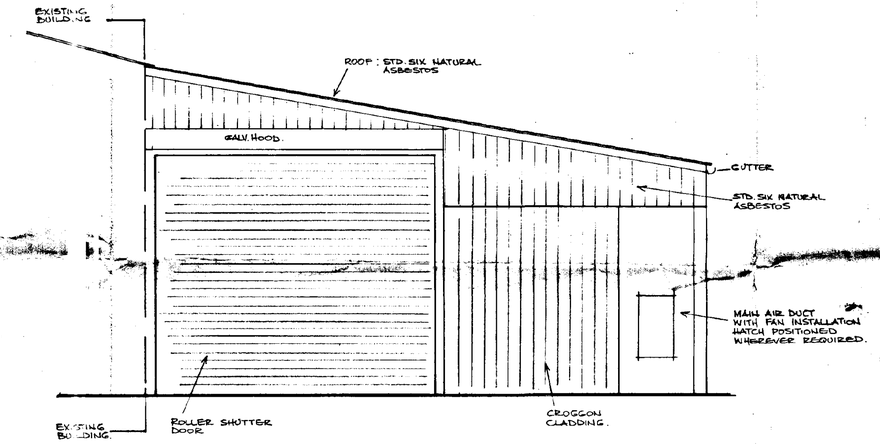

REAR ELEVATION

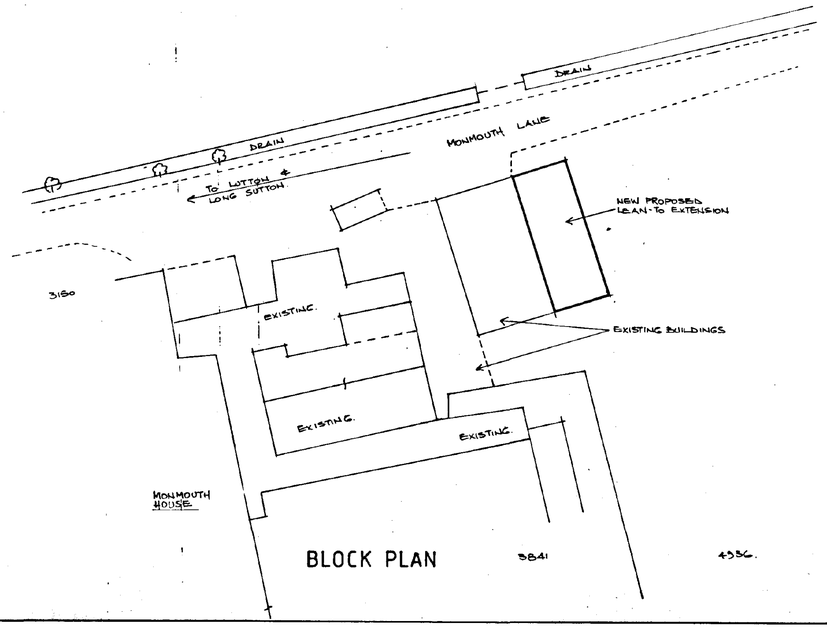

PAINT : GOOSEWING GREY
B.S. 10 A 05
(COLOUR COAT)

SOUTH HOLLAND DC
HOUSING ... NNING
12 JUL 1995
Ref: 0727/95

DETERMINED
PLAN

DRAWING NO.

D.A. GREEN & SONS Ltd.
WHAPLODE, SPALDING, LINCS, PE12 6TL.
Tel: HOLBEACH (01406) 370585
Fax: HOLBEACH (01406) 370766

GENERAL NOTES
ALL HOLE SIZES MUST BE NOTED ON ACTUAL DETAILS.
ALL WELDING TO BE mm FILLET WELD CONT. EXCEPT WHERE NOTED.
ALL NOTCHES TO HAVE 10mm RADIUS.

REVISIONS	BY	DATE

S/BLAST	
PAINT	
REPAINT N/A	
SCALE 1:50 1:100	DATE
DRAWN DK	JULY 95
CHKD.	

DRAWING ISSUED TO

F.	W.	SP.	A.	AP.	T.	SM.	CR.
SC.	LP	RC	CM.	SO.	ST.	B.	

ARCHITECT

CONSULTING ENGINEER

MAIN CONTRACTOR

PROJECT
G.H. HOYLES LTD.

SITE ADDRESS
LONG SUTTON

DETAILS
PROPOSED LEAN-TO EXTENSION FOR GRAIN STORAGE

GREEN STRUCTURAL

DRAWING NO. 1761 /1

SUMMIT D.O.S. 933958/A