

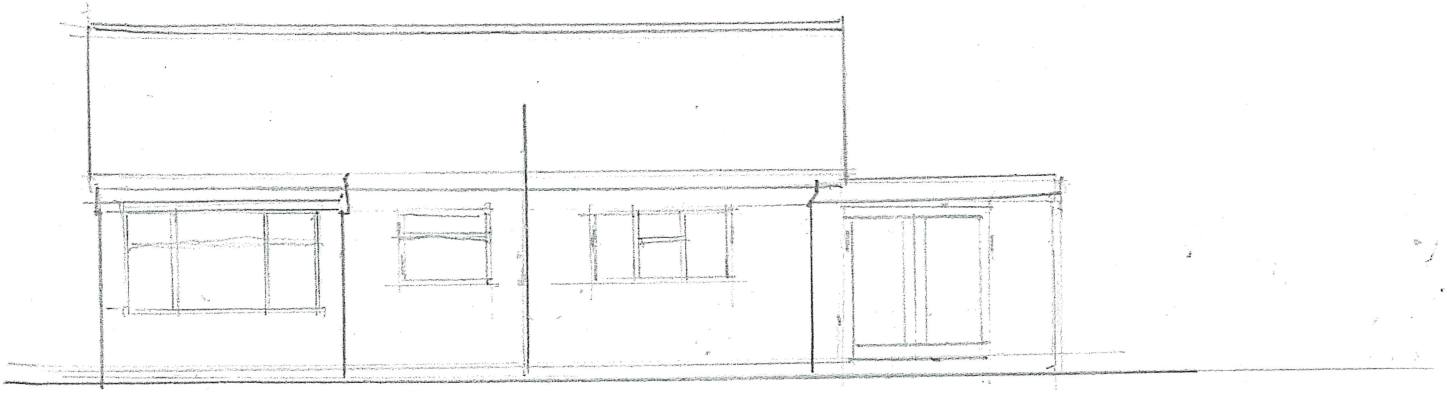


REAR ELEVATION (EXISTING)

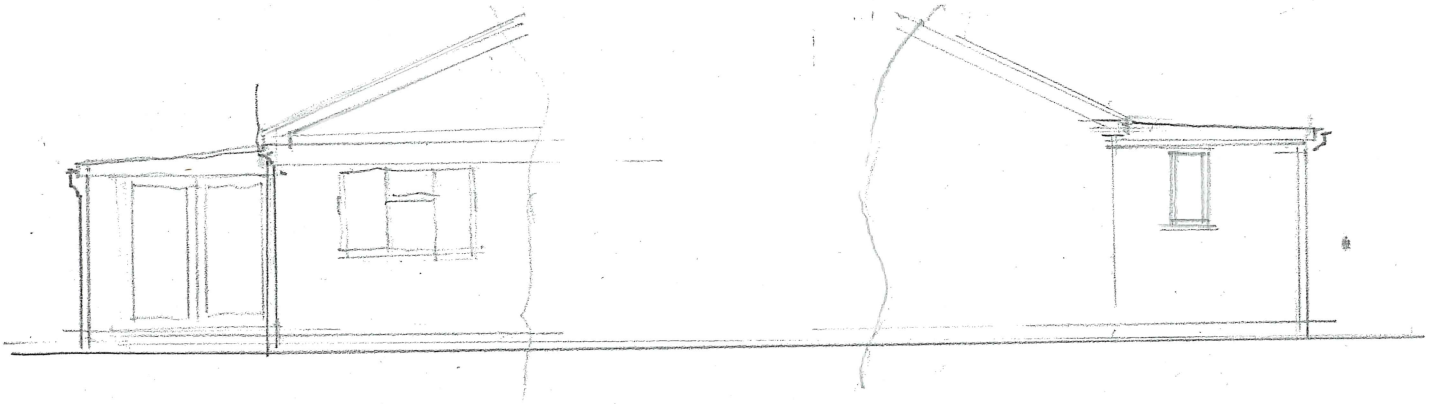

SIDE ELEVATION (EXISTING)

SIDE ELEVATION (EXISTIN

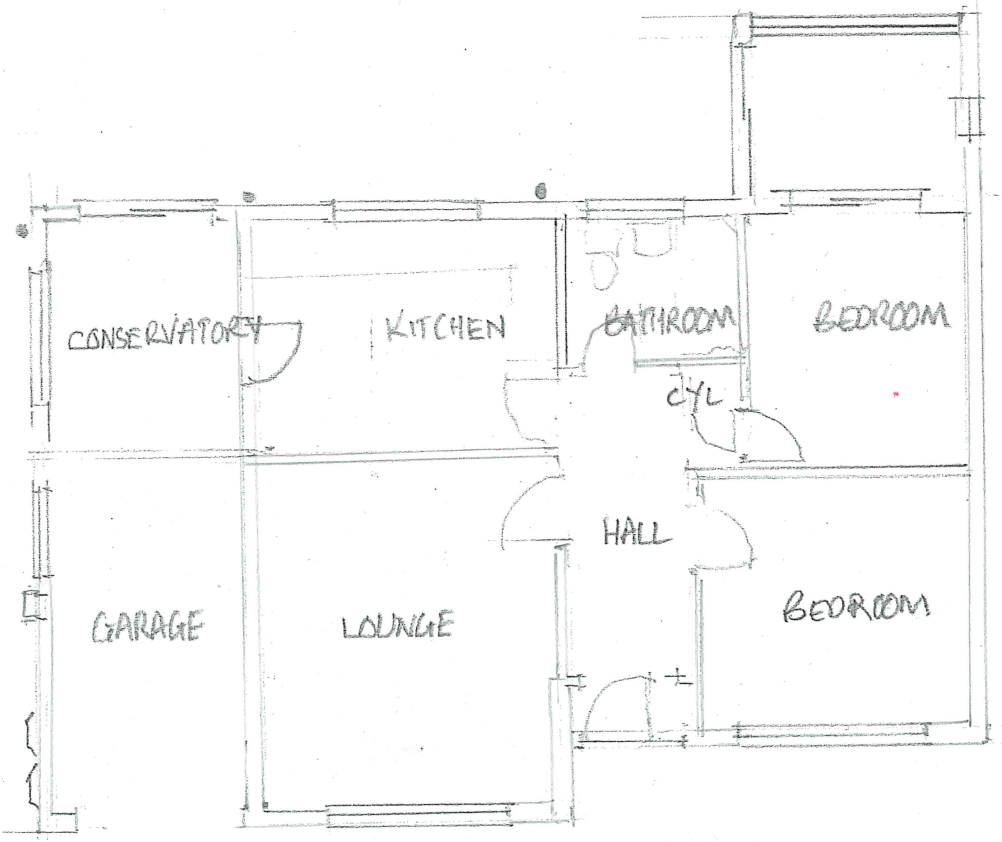

DRAW No: SUPPER 02-36

PLAN AS EXISTING

SCALE 1:100