

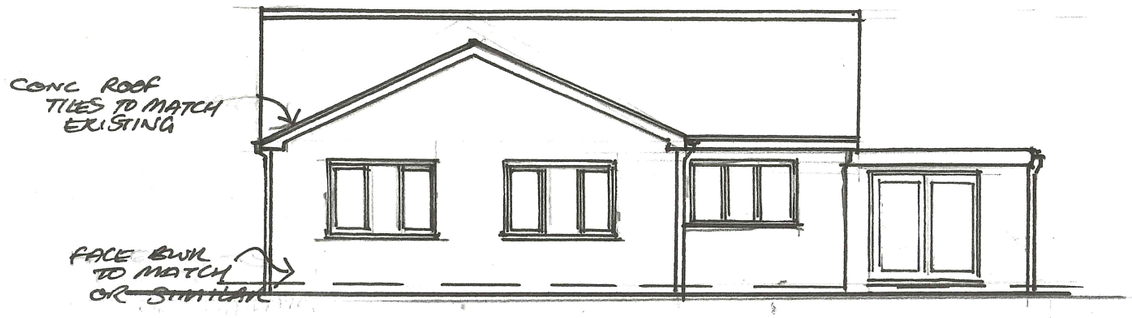


REAR ELEVATION

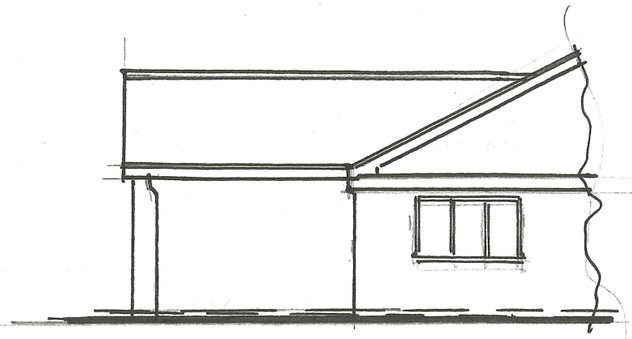


SIDE ELEVATION

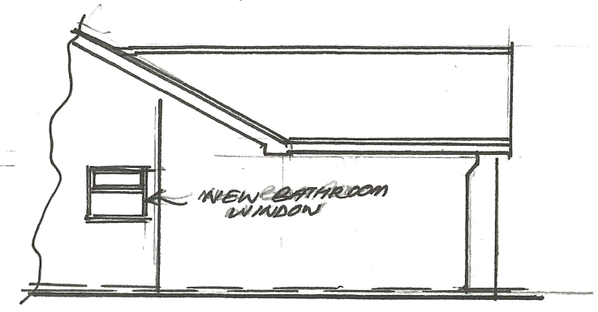

SIDE ELEVATION

SCALE 1:100

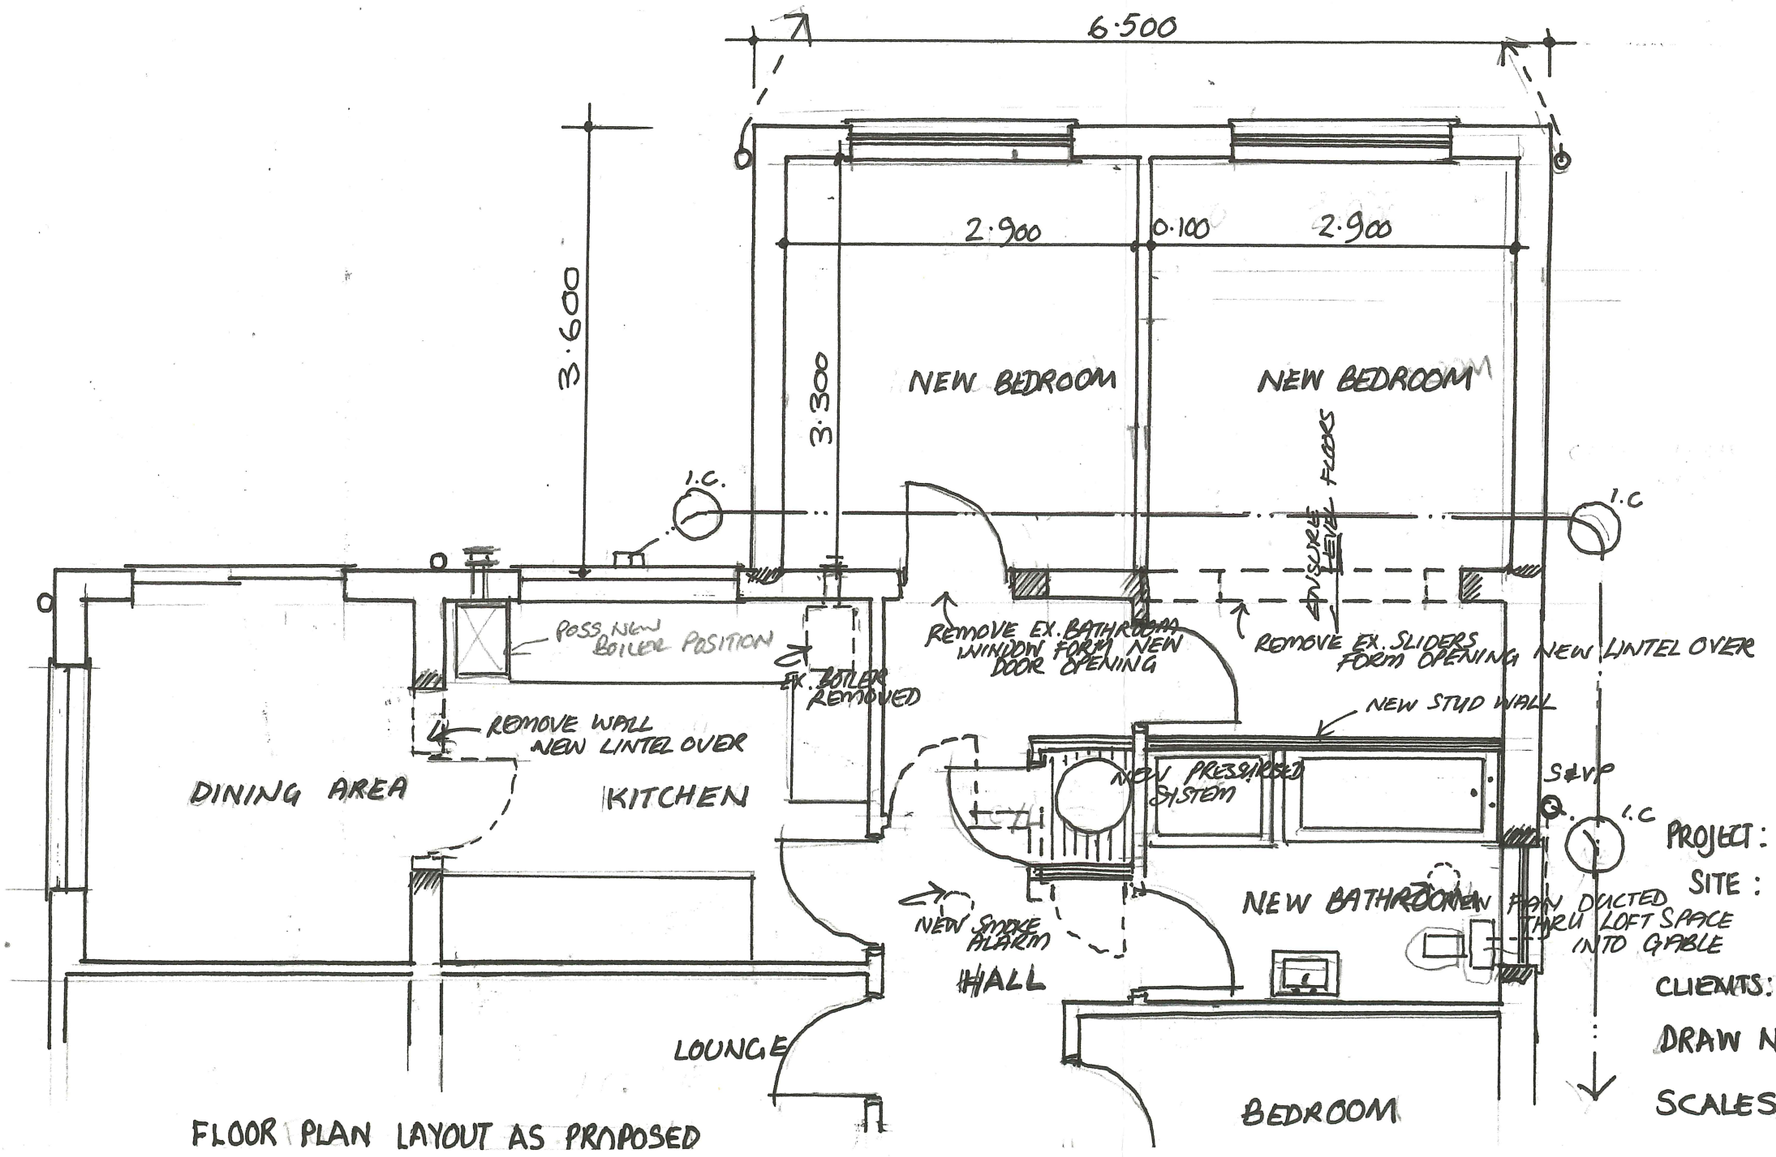

FLOOR PLAN LAYOUT AS PROPOSED

PROJECT: PROPOSED REAR EXTENSION
SITE: 10. YORK RIDE. LONG SUTTON
LINCS. PE12 9ET
CLIENTS: MR & MRS SLIPPER
DRAW No: SLIPPER 01-26
SCALES: 1:50, 1:100