



EXISTING MARKET PLACE ELEVATION

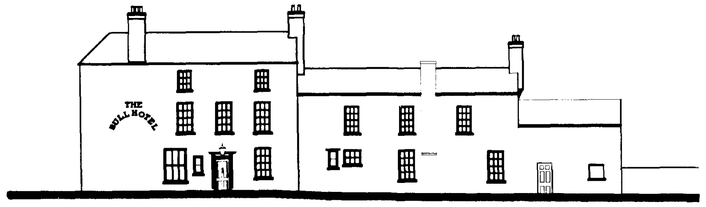


EXISTING BULL LANE ELEVATION



EXISTING SOUTH ELEVATION

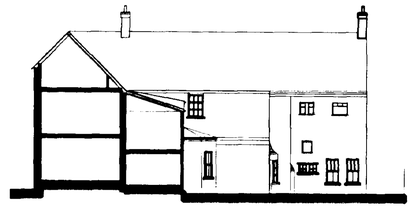


EXISTING WEST ELEVATION

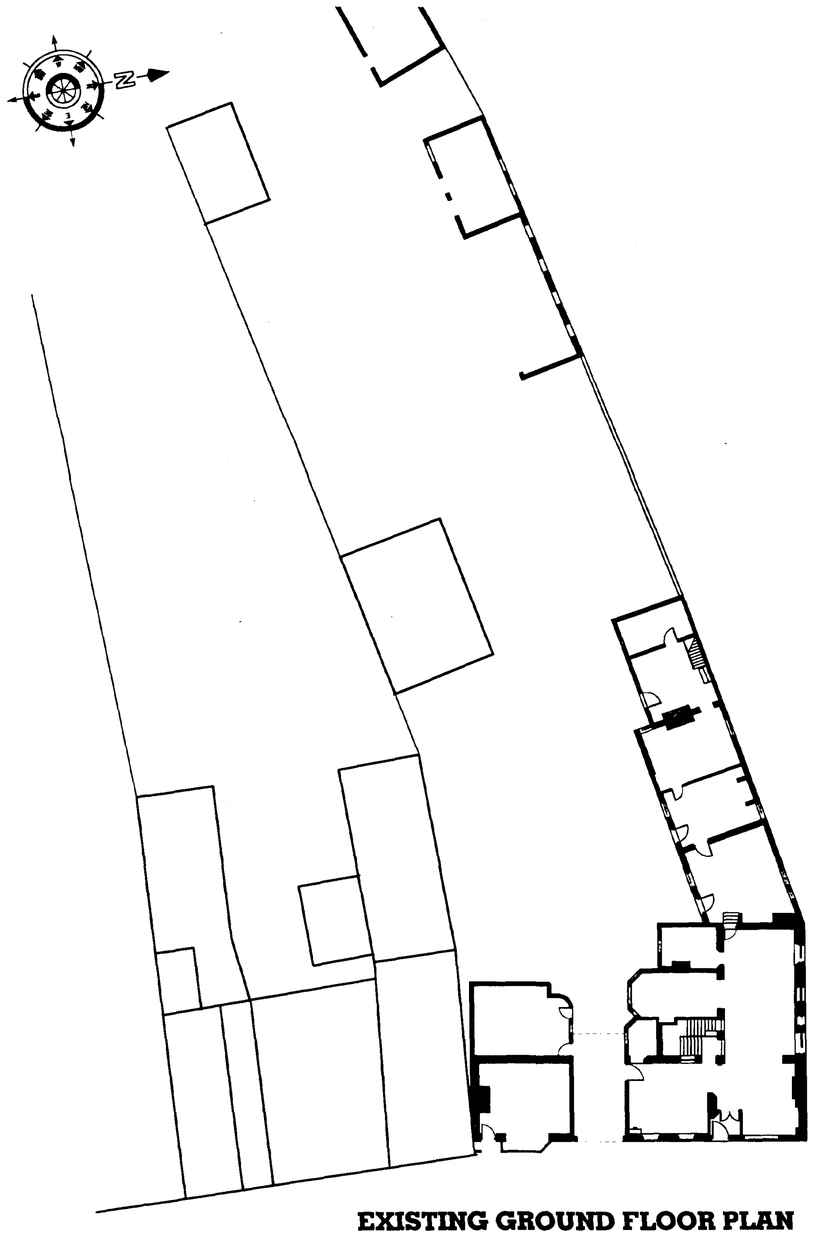


EXISTING GROUND FLOOR PLAN



EXISTING FIRST FLOOR PLAN

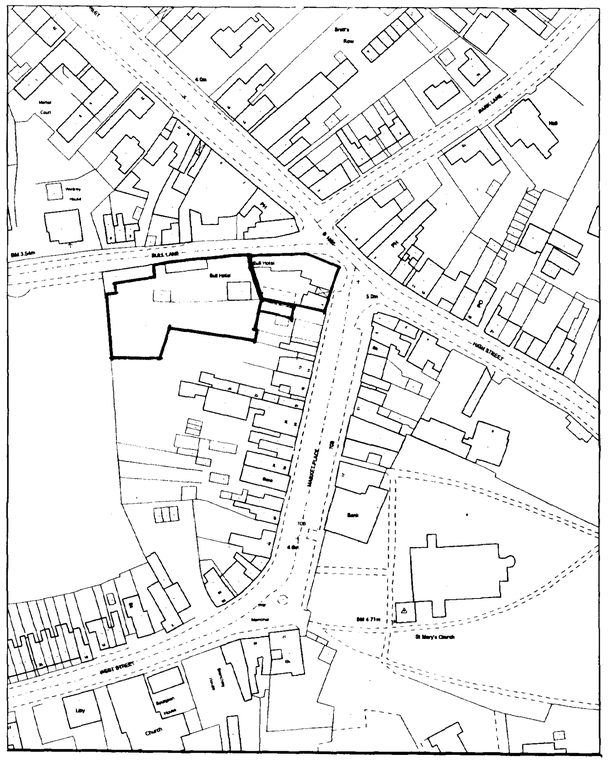

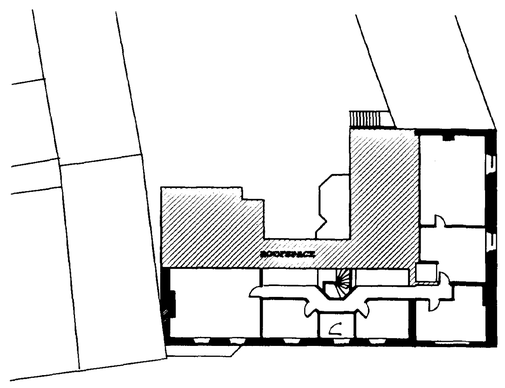

EXISTING SECOND FLOOR PLAN

07/8/01

JOHN D LYNCH
partnership
CHARTERED ARCHITECTS

Client
Mr & Mrs J Barbreh

Project
Conversion of the Bull Hotel, Long Sutton

Drawing
Existing Plans & Elevations

Date
Mar. 2001

Drawn
JDL

Job No.
1520


Drawing No.
AL1

Scale.
1:200 & 1:2500

Revision No.




EXISTING MARKET PLACE ELEVATION

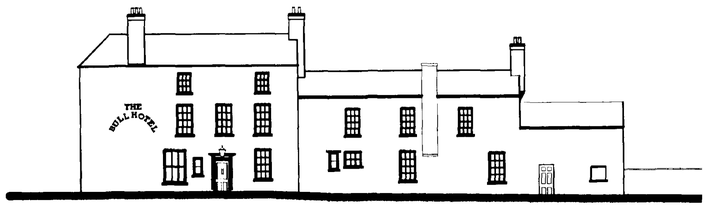

EXISTING BULL LANE ELEVATION



EXISTING SOUTH ELEVATION

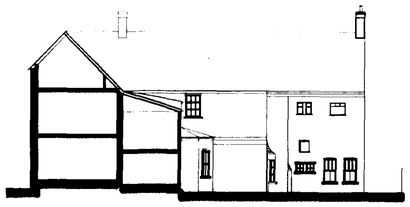

EXISTING WEST ELEVATION




EXISTING GROUND FLOOR PLAN



EXISTING FIRST FLOOR PLAN



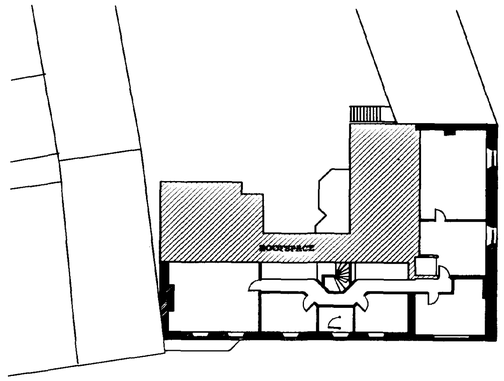

EXISTING SECOND FLOOR PLAN

JOHN D LYNCH
partnership
CHARTERED ARCHITECTS

Client
Mr & Mrs J Barbreh


Project
Conversion of the Bull Hotel, Long Sutton

Drawing
Existing Plans & Elevations


Date	Drawn
Mar. 2001	JDL
Job No. 1520	Drawing No. AL1
Scale 1:200 & 1:2500	Revision No.



FIRST FLOOR LAYOUT

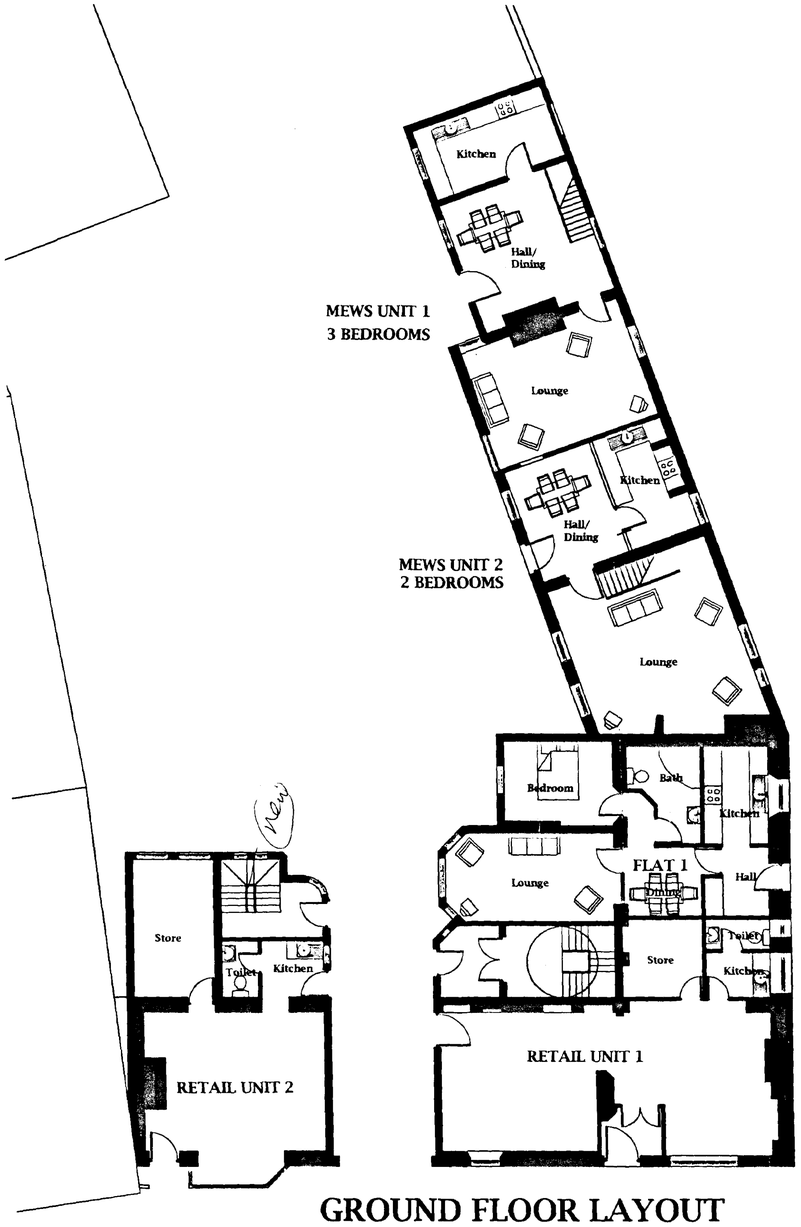

GROUND FLOOR LAYOUT

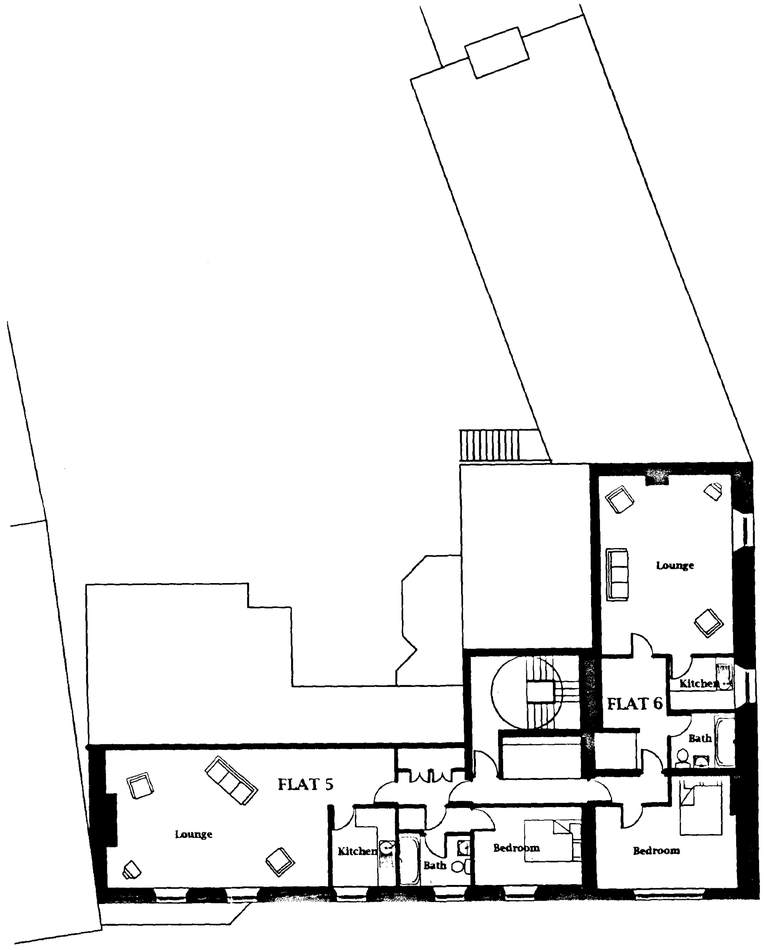

SECOND FLOOR LAYOUT

SCHEDULE OF ACCOMMODATION

No	UNIT	ACCOMMODATION	APPROX AREA
1	RETAIL UNIT 1	Shop, Store, Facilities	52 sq mtrs & 22sq. mtrs
2	RETAIL UNIT 2	Shop, Store, Facilities	29 sq. mtrs & 19sq.mtrs
3	FLAT 1	One Bedroom	54.15sq. mtrs
4	FLAT 2	Two Bedroom	95 sq. mtrs
5	FLAT 3	One Bedroom	62 sq. mtrs
6	FLAT 4	One Bedroom	47 sq. mtrs
7	FLAT 5	One Bedroom	63 sq. mtrs
8	FLAT 6	One Bedroom	59 sq. mtrs
9	MEWS DWELLING 1	Three Bedrooms	107 sq. mtrs
10	MEWS DWELLING 2	Two Bedrooms	110 sq. mtrs

0743/01

JOHN D LYNCH
partnership
CHARTERED ARCHITECTS

Client
Mr & Mrs J Barbreh


Project
Conversion of the Bull Hotel, Long Sutton

Drawing
Proposed Plans


Date Mar. 2001 | *Drawn* JDL

Job No. 1520 | *Drawing No.* AB1

Scale 1:100 | *Revision No.*

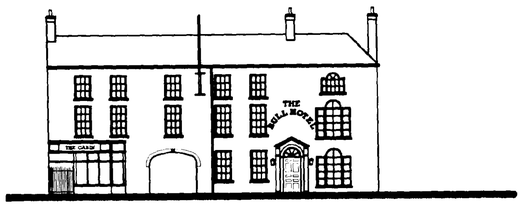


EXISTING MARKET PLACE ELEVATION

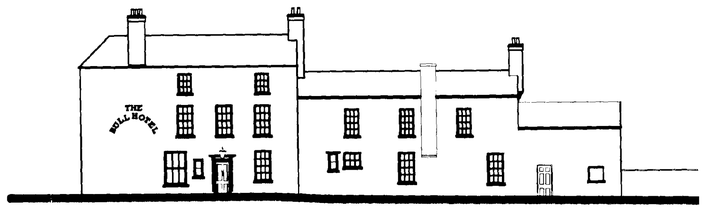

EXISTING BULL LANE ELEVATION



EXISTING SOUTH ELEVATION

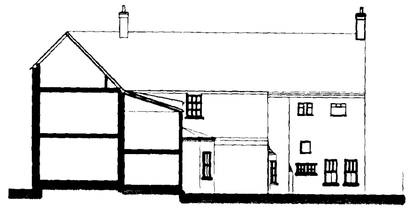


EXISTING WEST ELEVATION




EXISTING GROUND FLOOR PLAN



EXISTING FIRST FLOOR PLAN

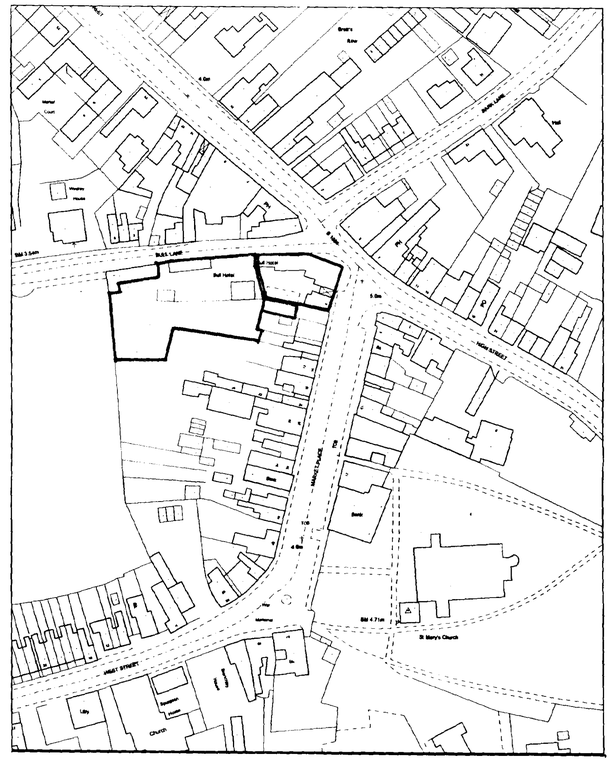

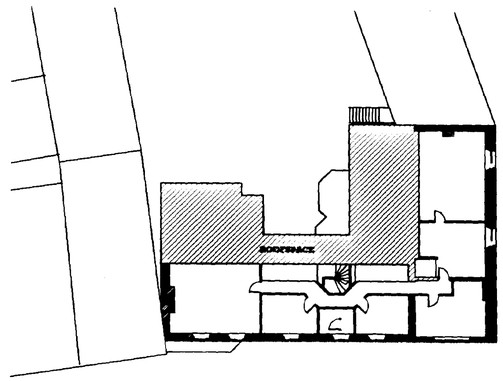

EXISTING SECOND FLOOR PLAN

JOHN D LYNCH
partnership
CHARTERED ARCHITECTS

Client
Mr & Mrs J Barbreh

Project
Conversion of the Bull Hotel, Long Sutton

Drawing
Existing Plans & Elevations

Date	Drawn
Mar. 2001	JDL

Job No.	Drawing No.
1520	AL1

Scale.	Revision No.
1:200 & 1:2500	



ELEVATION TO MARKET PLACE



ELEVATION TO BULL LANE



SOUTH ELEVATION



EAST ELEVATION

H11/0748/01

JOHN D LYNCH
partnership
CHARTERED ARCHITECTS

Client
Mr & Mrs J Barbreh

Project
Conversion of the Bull Hotel, Long Sutton

Drawing
Proposed Elevations

Date	Drawn
Mar. 2001	JDL

Job No.	Drawing No.
1520	AB2

Scale	Revision No.
1:100	



ELEVATION TO MARKET PLACE



ELEVATION TO BULL LANE



SOUTH ELEVATION



EAST ELEVATION

JOHN D LYNCH
partnership
CHARTERED ARCHITECTS

Client
Mr & Mrs J Barbreh

Project
Conversion of the Bull Hotel, Long Sutton

Drawing
Proposed Elevations

Date	Drawn
Mar. 2001	**JDL**

Job No.	Drawing No.
1520	**AB2**

Scale.	Revision No.
1:100	



ELEVATION TO MARKET PLACE



ELEVATION TO BULL LANE



SOUTH ELEVATION



EAST ELEVATION

LAND DC
PLANNING
0743/01

JOHN D LYNCH
partnership
CHARTERED ARCHITECTS

Client
Mr & Mrs J Barbreh

Project
Conversion of the Bull Hotel, Long Sutton

Drawing
Proposed Elevations


Date	Drawn
Mar. 2001	JDL

Job No.	Drawing No.
1520	AB2


Scale	Revision No.
1:100	



FIRST FLOOR LAYOUT

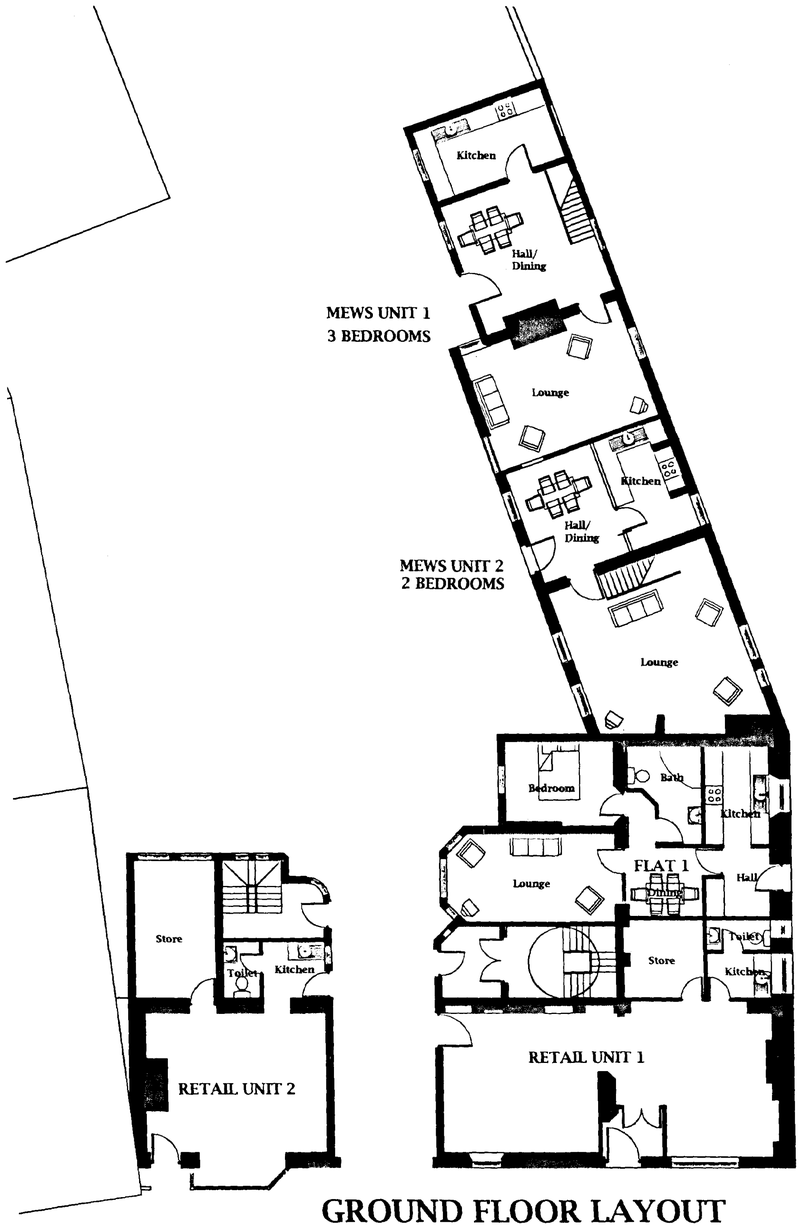

GROUND FLOOR LAYOUT

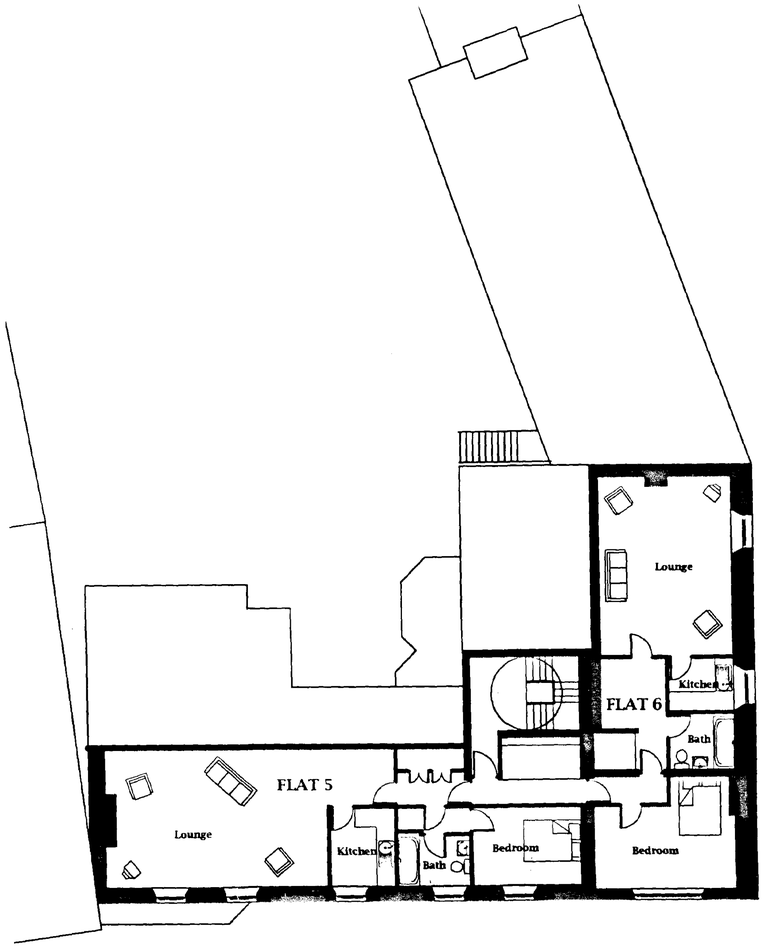

SECOND FLOOR LAYOUT

H11/0748/01

SCHEDULE OF ACCOMMODATION

No	UNIT	ACCOMMODATION	APPROX AREA
1	RETAIL UNIT 1	Shop, Store, Facilities	52 sq mtrs & 22sq. mtrs
2	RETAIL UNIT 2	Shop, Store, Facilities	29 sq. mtrs & 19sq.mtrs
3	FLAT 1	One Bedroom	54.15sq. mtrs
4	FLAT 2	Two Bedroom	95 sq. mtrs
5	FLAT 3	One Bedroom	62 sq. mtrs
6	FLAT 4	One Bedroom	47 sq. mtrs
7	FLAT 5	One Bedroom	63 sq. mtrs
8	FLAT 6	One Bedroom	59 sq. mtrs
9	MEWS DWELLING 1	Three Bedrooms	107 sq. mtrs
10	MEWS DWELLING 2	Two Bedrooms	110 sq. mtrs

JOHN D LYNCH
partnership
CHARTERED ARCHITECTS

Client
Mr & Mrs J Barbreh

Project
Conversion of the Bull Hotel, Long Sutton

Drawing
Proposed Plans

Date	Drawn
Mar. 2001	JDL

Job No.	Drawing No.
1520	AB1

Scale.	Revision No.
1:100	