
Do not scale directly from this drawing. All discrepancies are to be brought to the attention of the Practice.

The copyright to this drawing is owned by Trevor A Clay RIBA Ltd.

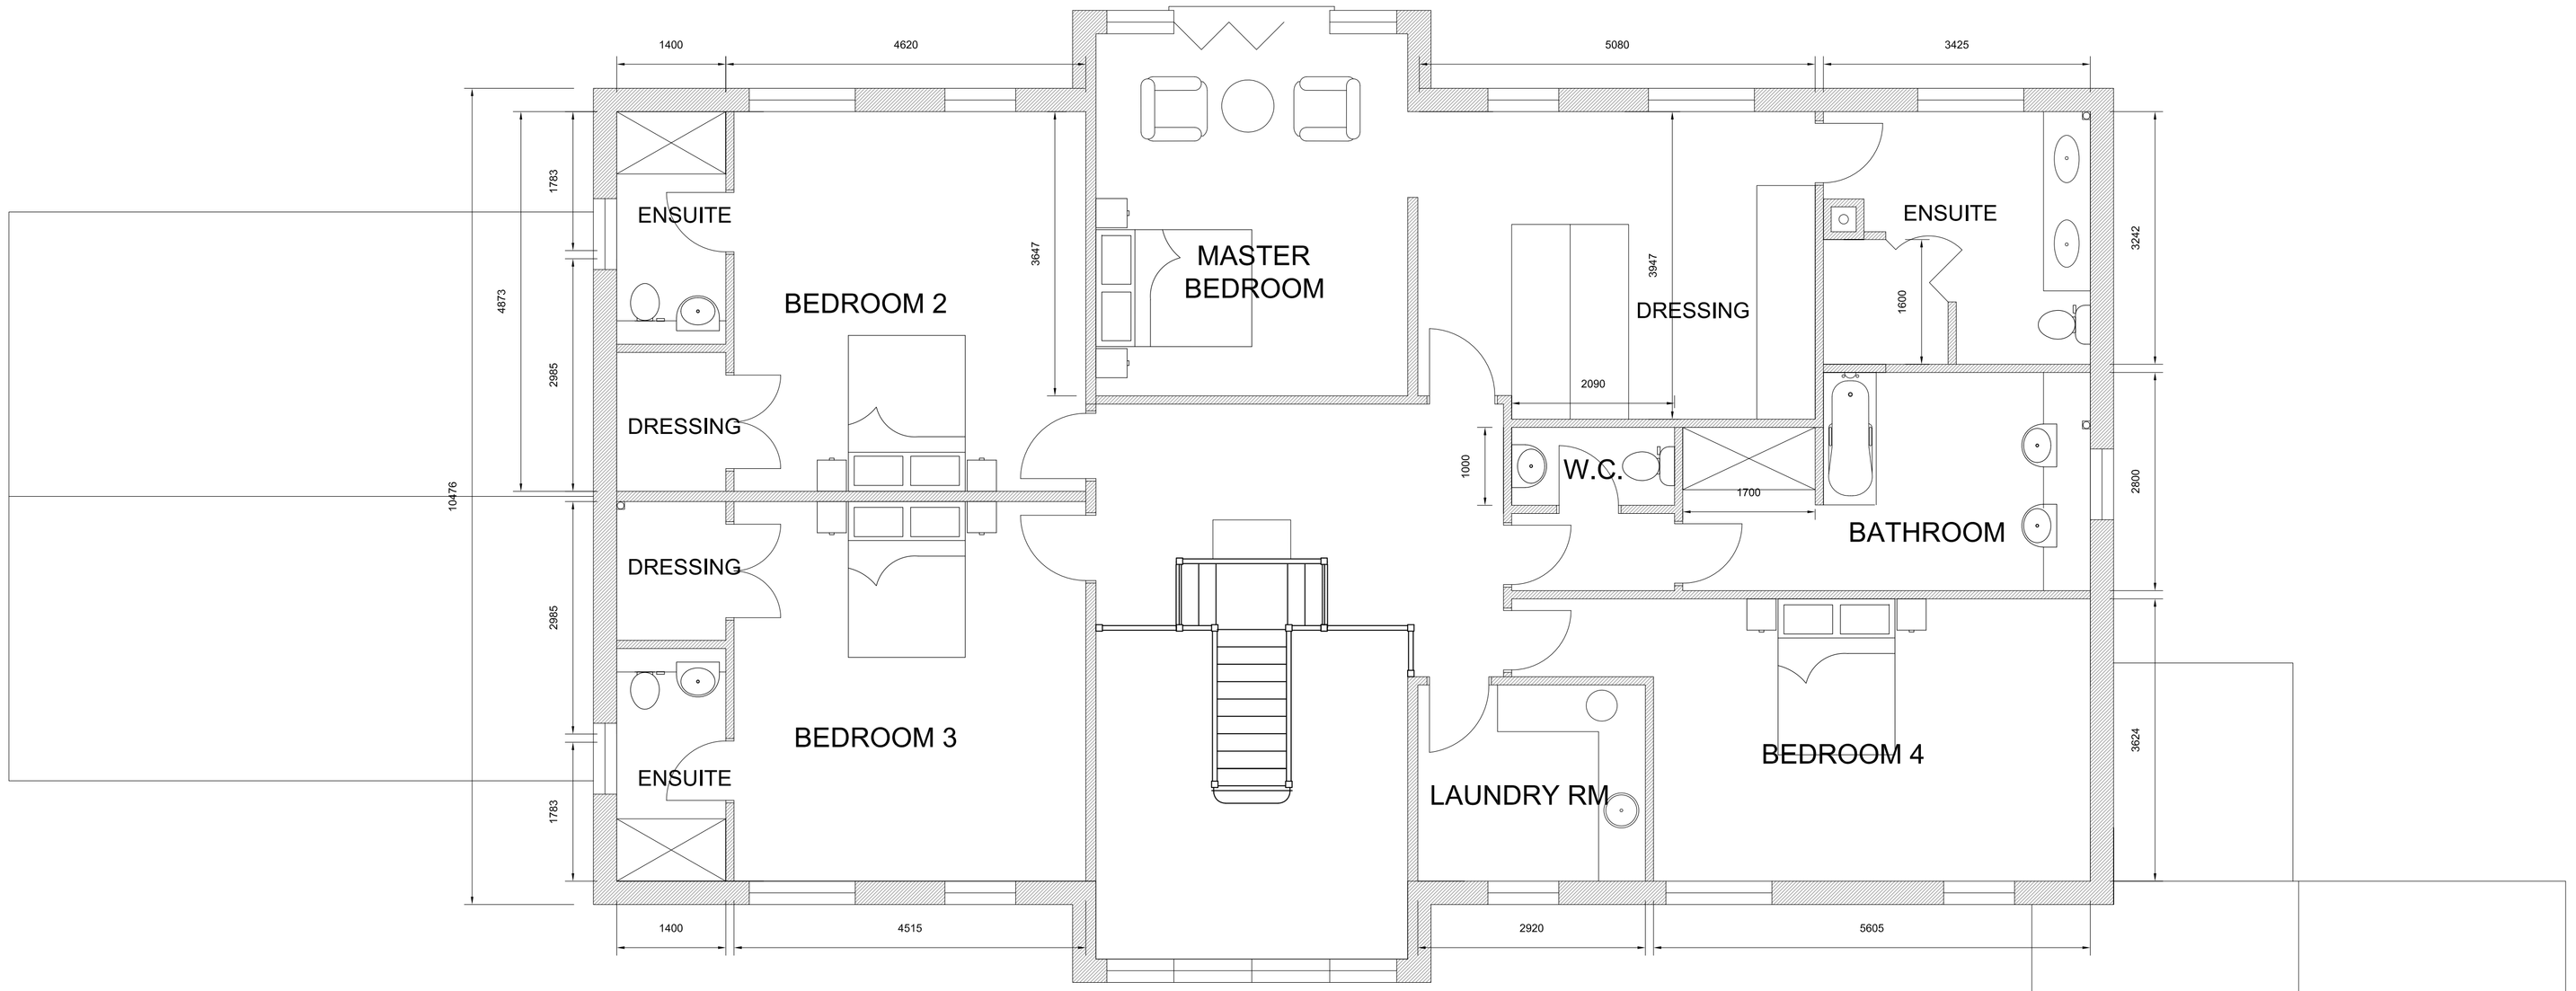

PROPOSED FIRST FLOOR PLAN



PROPOSED REAR ELEVATION



PROPOSED SIDE ELEVATION

Revision	Date	Drawn	Description
D	23/07/19	AWM	Increase in width of snooker room
C	14/05/19	AWM	Increase in pier width in rear projection
B	10/05/19	AWM	Alteration to windows and removal of plinth to rear
A	05/02/19	AWM	Additional note regarding garage doors

Client Robert Spenceley

Project New dwelling rear of No.5 The Wentworths, Long Sutton.

Drawing Planning First Floor and elevations

Scale 1:50, 1:100 @ A1 Drawn AWM Checked TAC Date 29/01/2019

Drawing No. 18/514/PA/007D

Trevor A Clay RIBA Ltd, 14 Old Fendike Road, Weston Hills, Spalding, Lincs. PE126DD
01406 380027 07778 597975 trevor@tacarchitects.co.uk www.tacarchitects.co.uk