

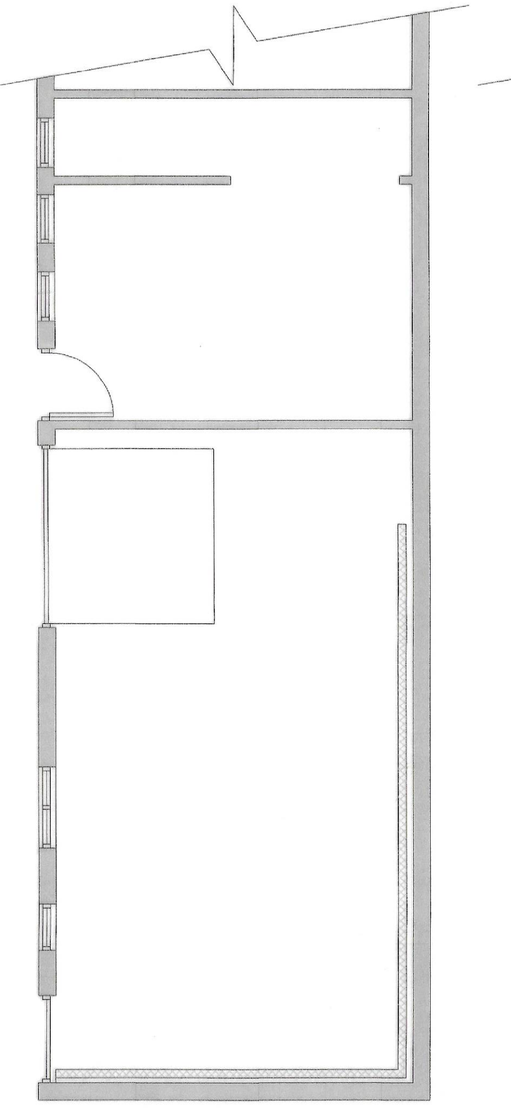



EXISTING GROUND FLOOR PLAN

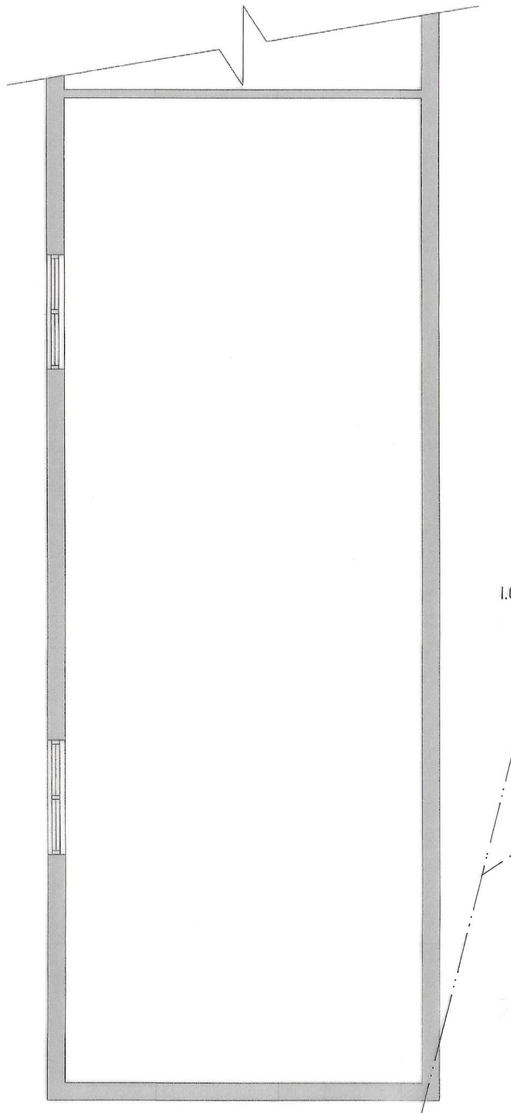


EXISTING FIRST FLOOR PLAN

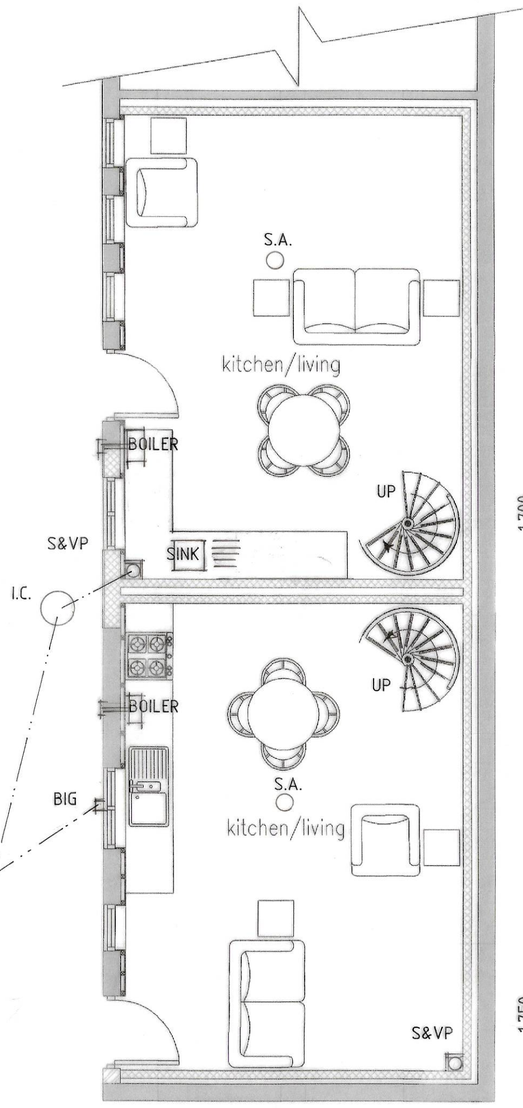

INDICATIVE GROUND FLOOR PLAN

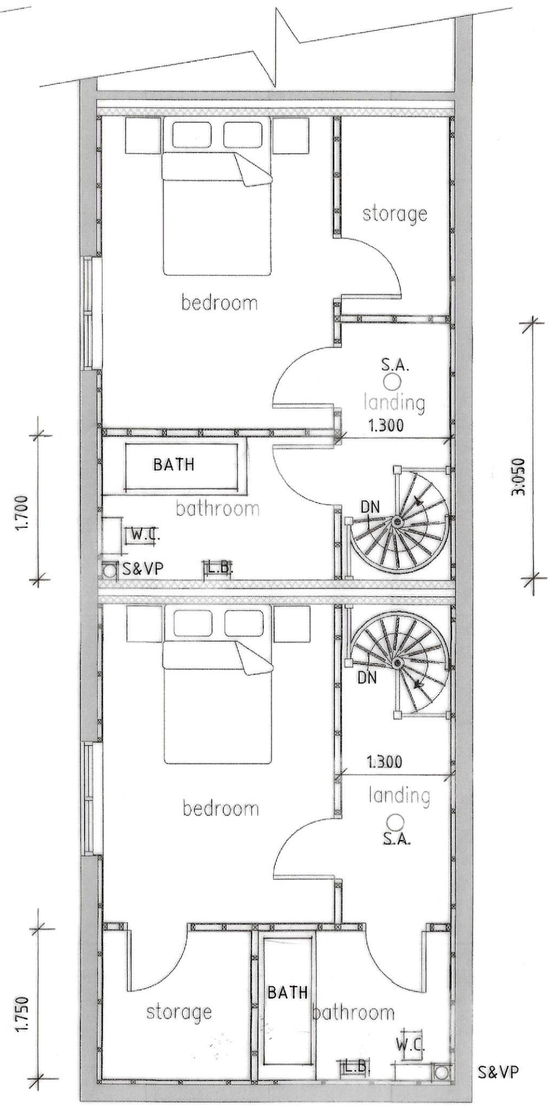

INDICATIVE FIRST FLOOR PLAN

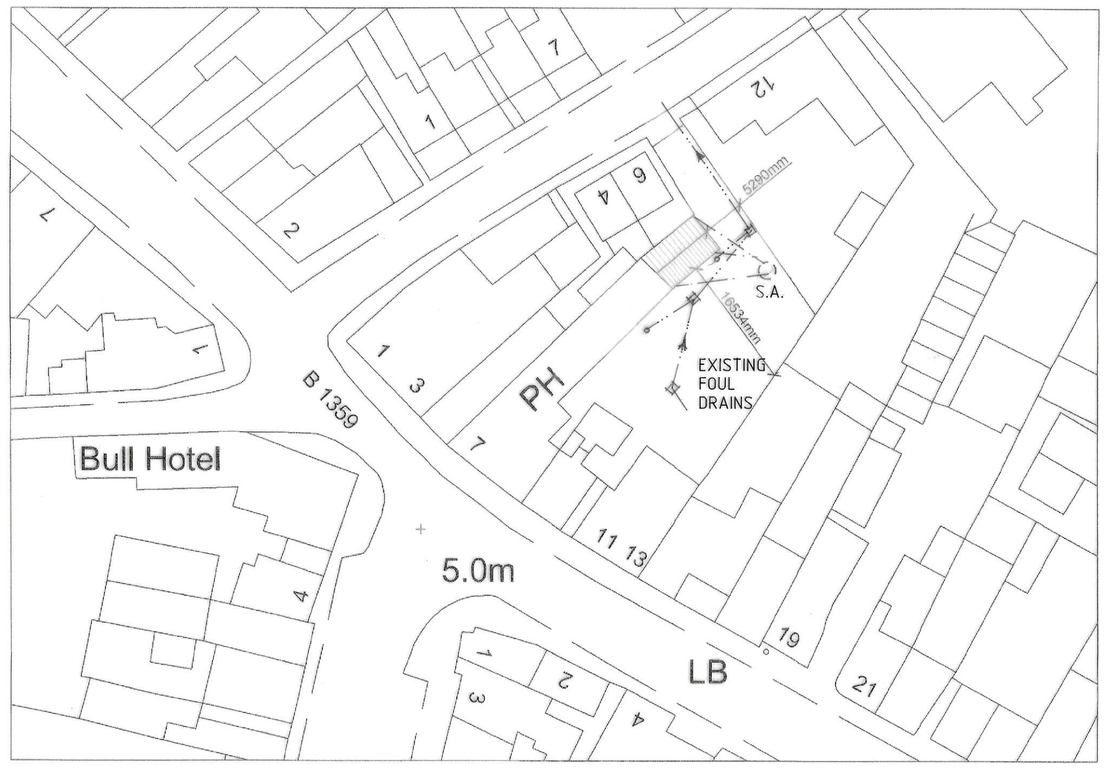


BLOCK PLAN 1:500




SITE PLAN 1:1250



EXISTING FRONT ELEVATION

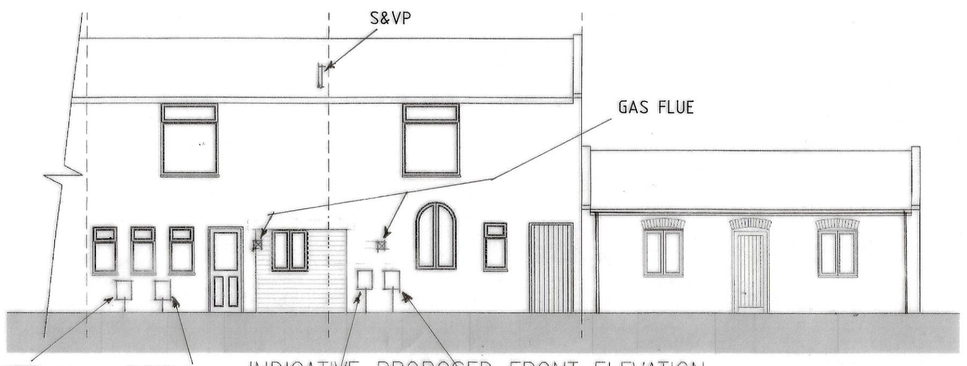

INDICATIVE PROPOSED FRONT ELEVATION

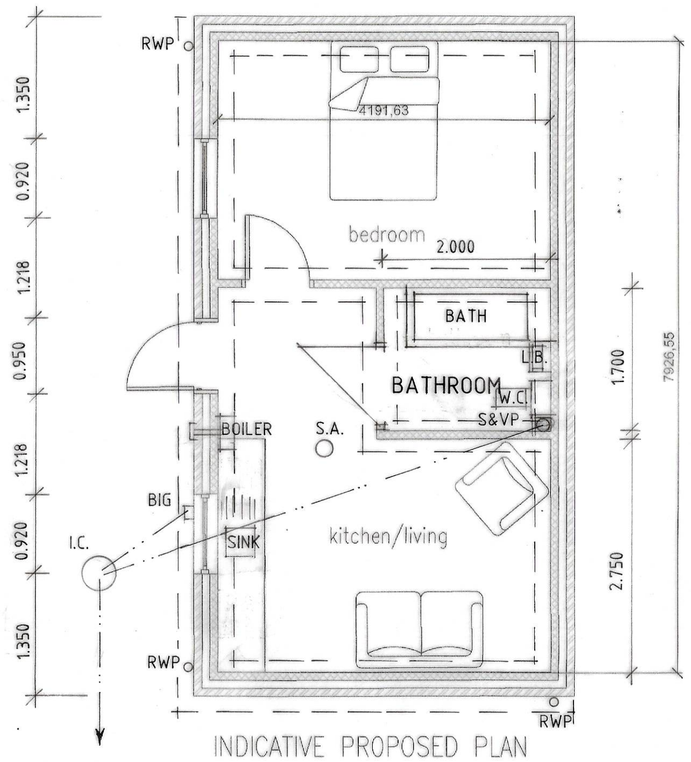

INDICATIVE PROPOSED PLAN

Ref: A	Revision: INF. ADDED	26.4.18	Date:

W2 ARCHITECTURAL LIMITED

2b KNIGHTS YARD,
GAOL STREET, OAKHAM, RUTLAND LE15 6AQ
01572 759237

Project:
CONVERSION OF EXISTING COACH HOUSE IN TO 2 DWELLINGS WITH SIDE EXTENSION TO FORM AN ADDITIONAL DWELLING AT;
THE CROWN & WOOLPACK PUBLIC HOUSE,
7 HIGH STREET, LONG SUTTON, LINCS.

Client:
MR K. BUNN
'JECADY'
BLAZEGATE
LONG SUTTON, SPALDING
PE12 9HZ

DRAWING:
PROPOSED FLOOR PLANS
PROPOSED ELEVATIONS
BLOCK PLAN
SITE PLAN

DRAWING N°: W2/0050/16/01	DATE: JANUARY 2016
DRAWN BY: JC	SCALE: 1:50 1:100 1:500 1:1250

COPIES OF THESE DRAWS. MUST NOT BE MADE, ERASED OR ALTERED FOR ANY PURPOSE OTHER THAN THAT FOR WHICH THEY ARE ISSUED WITHOUT WRITTEN PERMISSION OF W2 ARCHITECTURAL LIMITED. THESE SERVICES ARE PROVIDED ONLY FOR THE PURPOSE OF OBTAINING PLANNING OR BUILDING REGULATIONS APPROVAL AND DO NOT CONTAIN A FULL SPECIFICATION FOR THE PROPOSED WORKS AND MUST NOT BE USED AS A CONTRACT DOCUMENT.
ALL WORKS SHALL BE CARRIED OUT IN ACCORDANCE WITH W2 ARCHITECTURAL LIMITED DESIGN unless agreed otherwise in writing by the client, however it is the duties of THESE APPOINTED BUILDER/CONTRACTOR'S RESPONSIBILITY TO CONTROL WORKMANSHIP/MATERIALS & SPECIFICATION AND ANY VARIATIONS TO THE CONTRACT. IT IS NEITHER PRACTICAL OR REASONABLE TO SHOW ALL RESTRAINT MATTERS ON THE DRAWINGS, THE FACT THAT MATTERS ARE NOT MENTIONED DOES NOT ALLEVIATE THE BUILDER/CONTRACTOR FROM RESPONSIBILITIES OF NON-COMPLIANCE. IN CARRYING OUT THE WORK ALL WORKS AND MATERIALS TO BE FITTED AND INSTALLED TO THE MANUFACTURERS INSTRUCTIONS AND COMPLY WITH THE VARIOUS AND APPROVED DOCUMENTS OF THE BUILDING REGULATIONS AND CURRENT WORK TECHNICAL REQUIREMENTS, CODES OF PRACTICE, BRITISH STANDARDS OF EUROPEAN CODE etc. ALL MEASUREMENTS ON THIS DRAWING ARE IN MILLIMETRES UNLESS OTHERWISE STATED. DO NOT SCALE FROM THIS DRAWING. ALL DIMENSIONS SHOWN ON THE DRAWING TO BE CHECKED BY THE BUILDER/CONTRACTOR PRIOR TO THE COMMENCEMENT OF ANY WORKS OR SHOP DRAWINGS. REPORTED INACCURACIES WHERE APPLICABLE DIMENSIONS SHOWN ARE GIVEN BY THE OUTSIDE/INSIDE OF [wall OR finishedwall] TO FINISHED FACES. IT IS RECOMMENDED THAT A SITE SURVEY IS UNDERTAKEN PRIOR TO COMMENCEMENT OF WORKS. THE ACTUAL POSITIONING OF EXISTING SERVICES PIPES, ELECTRICAL CABLES etc. ARE NOT GENERALLY SHOWN. THE ACTUAL POSITIONING OF APPARATUS MUST BE ESTABLISHED BY THE BUILDER/CONTRACTOR PRIOR TO COMMENCEMENT OF WORK AND REPRESENTED TO SUIT THE INDIVIDUAL SERVICES SUPPLIERS INSTALLATION RECOMMENDATIONS.
GENERAL SAFETY
The client is to ensure that the appointed contractor is familiar with and complies with Health & Safety for Building Sites and Work Places.