
©Design Copyright reserved. Written consent must be obtained before copying or reproducing this drawing. Do not scale from this drawing, use dimensioned figures only. Contractors are responsible for taking and checking site dimensions. Any discrepancy must be reported immediately.

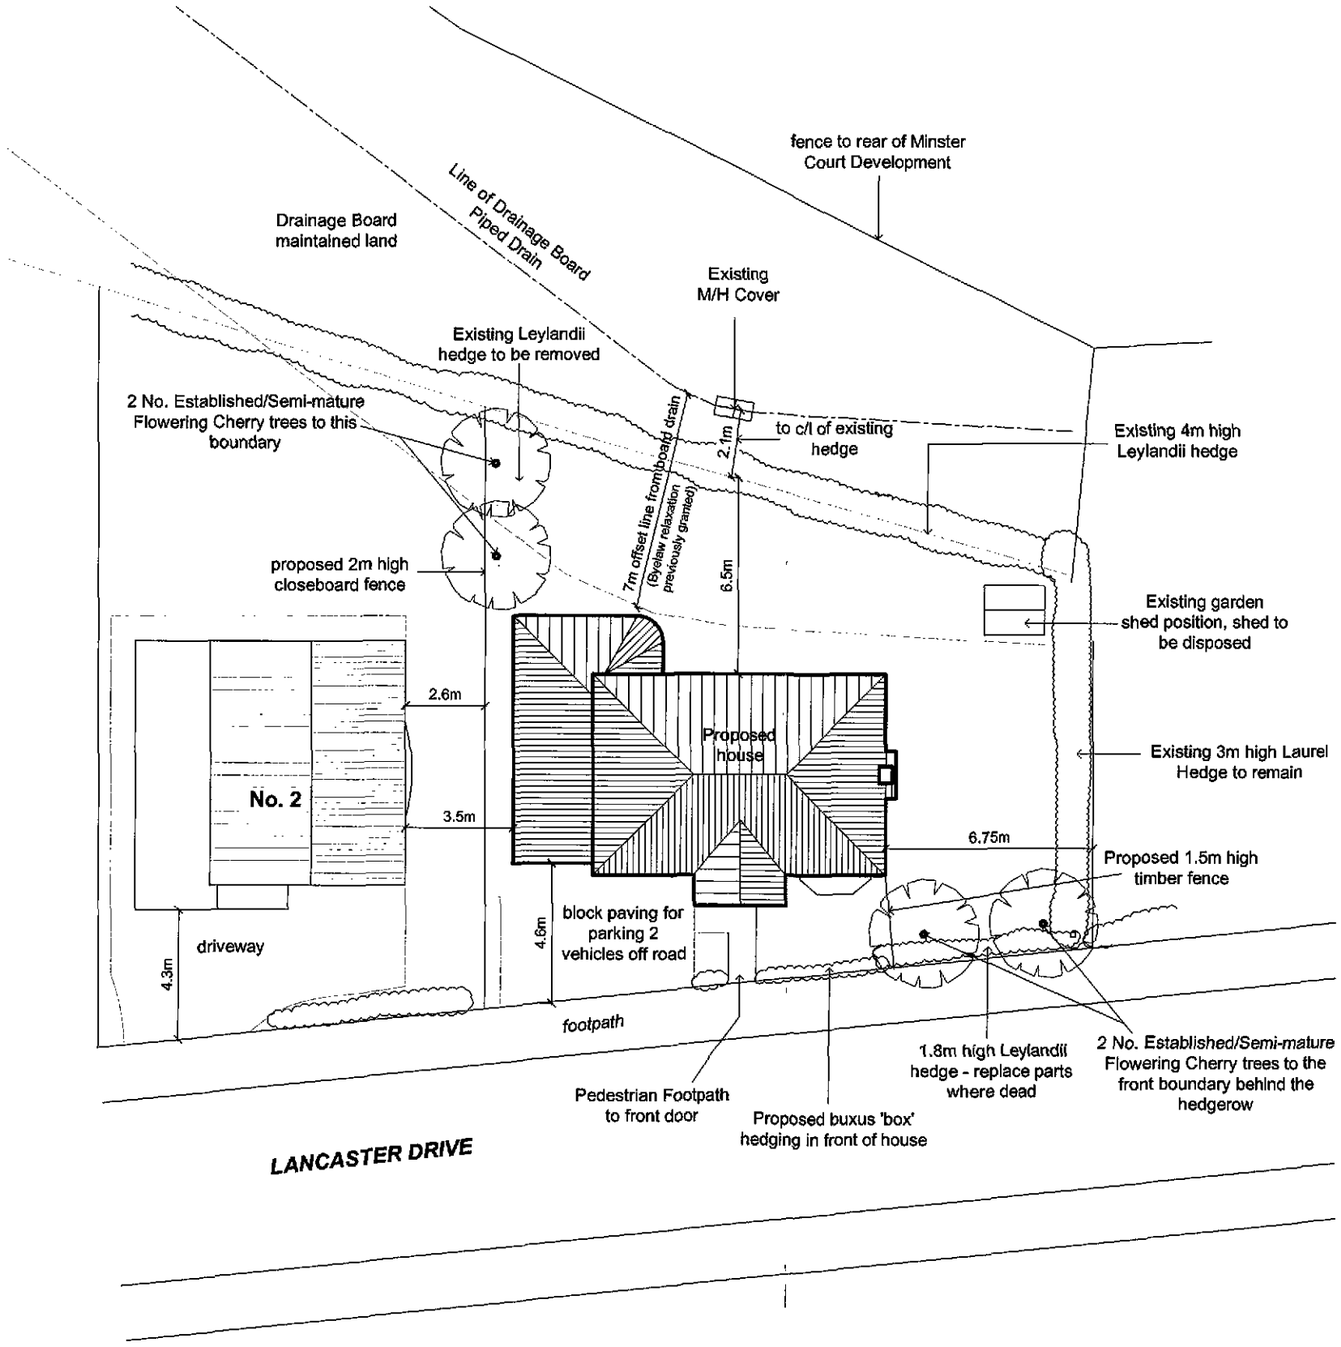

N

SHDC
Planning & Development
13 SEP 2010
Ref: 0761-10

Rev.	Date

Scale 1:200

Project
Proposed Dwelling on site
to the East of No. 2 Lancaster Drive
Long Sutton
Spalding
Lincolnshire.

Date May 2010

Drawing No. P002/05/10


Title
Site Layout

Revision

A3

©Design Copyright reserved. Written consent must be obtained before copying or reproducing this drawing. Do not scale from this drawing, use dimensioned figures only. Contractors are responsible for taking and checking site dimensions. Any discrepancy must be reported immediately.



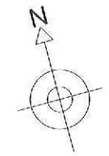

SHDC
Planning & Development
13 SEP 2010
Ref: 0761-10

Rev.	Date

Scale 1:500

Project
Proposed Dwelling on site
to the East of No. 2 Lancaster Drive
Long Sutton
Spalding
Lincolnshire.

Date May 2010


Drawing No. P001/05/10

Title
Location Plan


Revision

A3


©Design Copyright reserved. Written consent must be obtained before copying or reproducing this drawing. Do not scale from this drawing, use dimensioned figures only. Contractors are responsible for taking and checking site dimensions. Any discrepancy must be reported to the designer immediately.

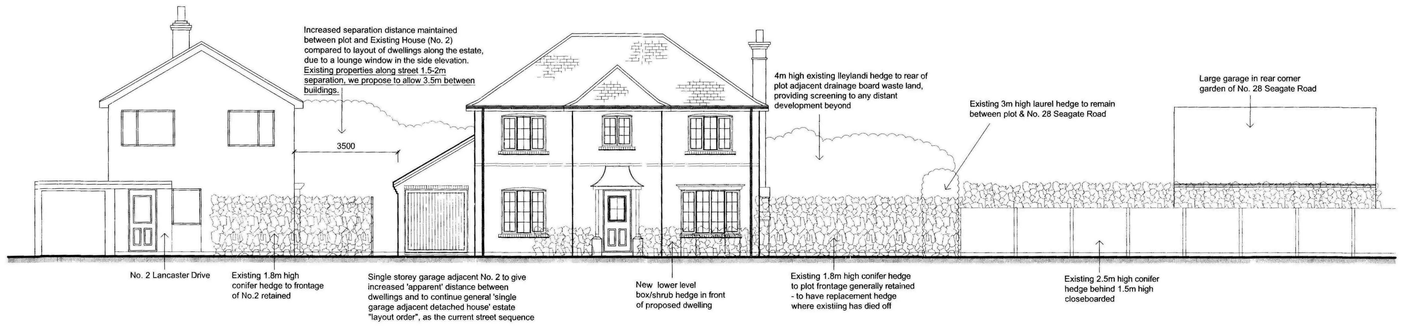

Proposed Streetscene1:100 scale

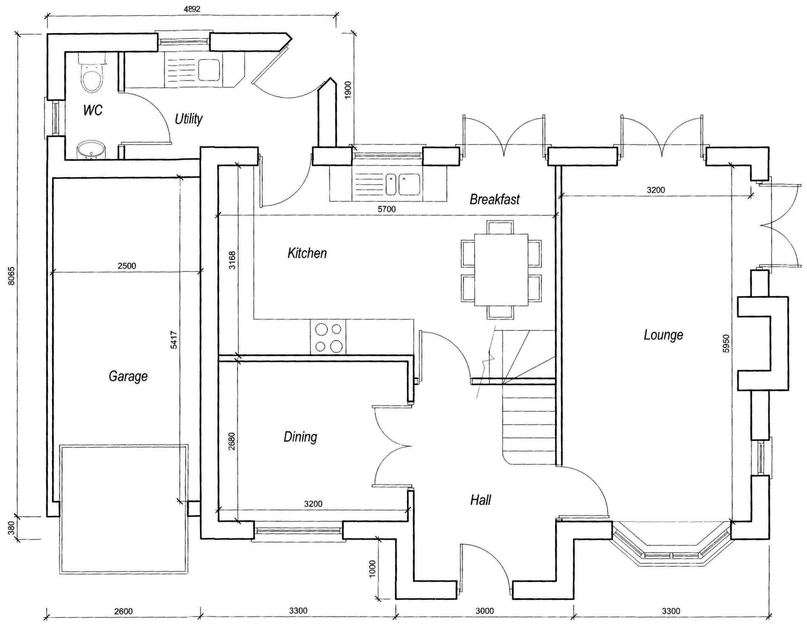

Ground Floor Layout 1:50 scale

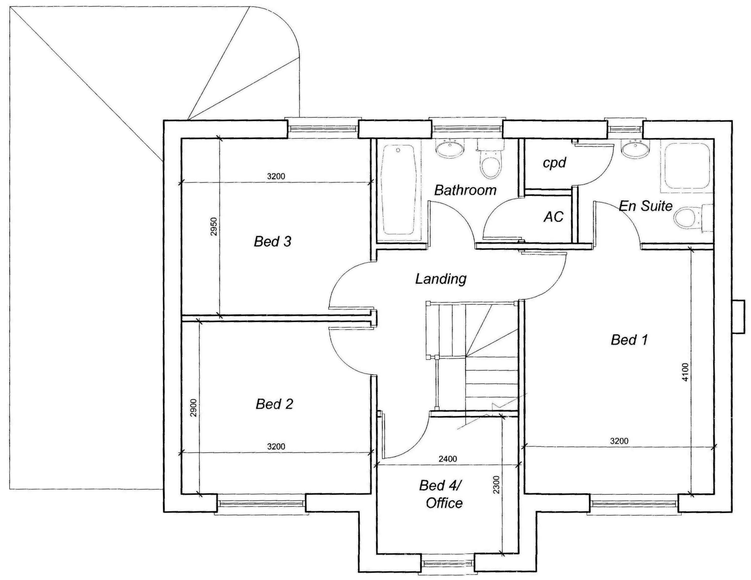

First Floor Layout 1:50 scale




Front Elevation

Side Elevation



Rear Elevation

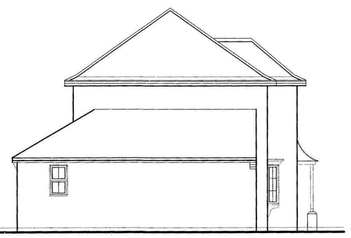

Side Elevation

SHDC
Planning & Development
13 SEP 2010
Ref: 0761/10

Rev.	Date
Scale	1:50 & 1:100
Project	Date
Proposed Dwelling on site to the East of No. 2 Lancaster Drive Long Sutton Spalding Lincolnshire.	August 2010
	Drawing No. P003/05/10
Title	Revision
Floor Plans & Elevations	

A1