

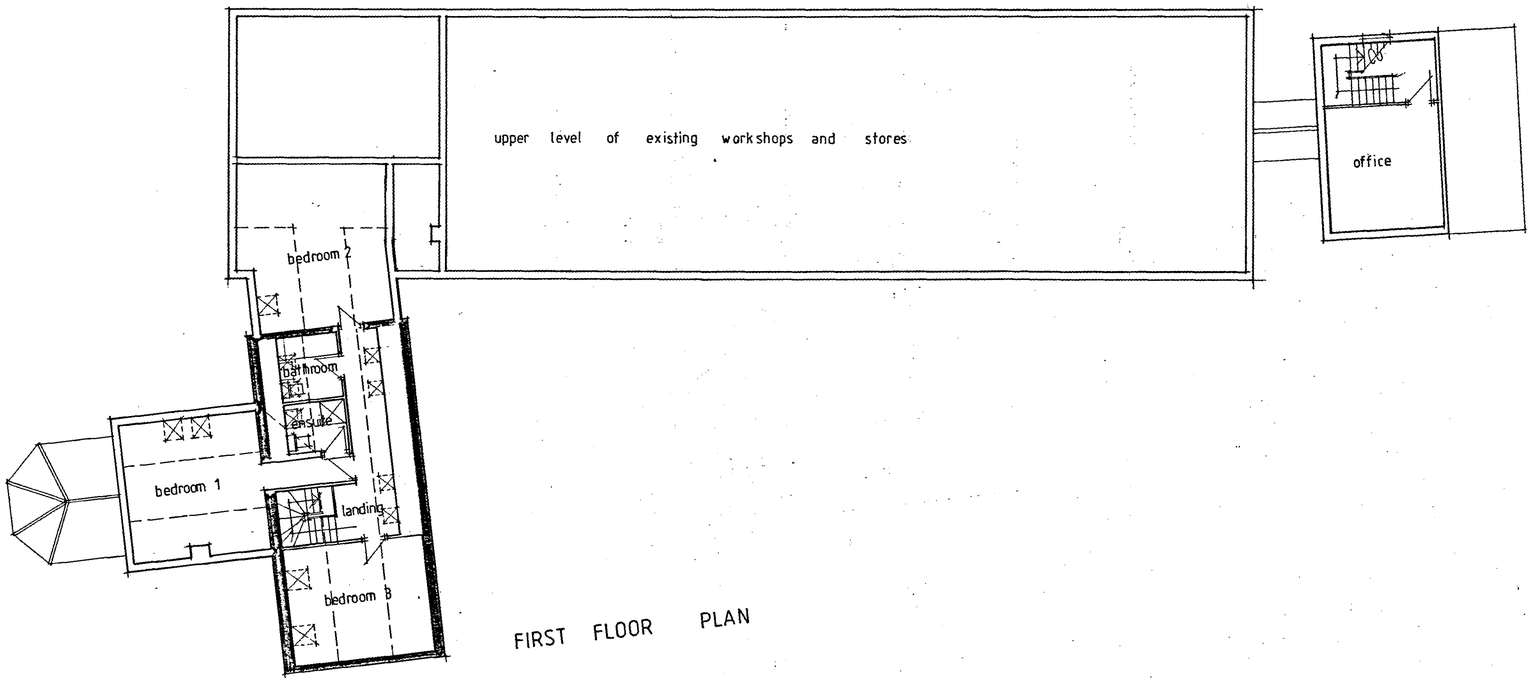



FIRST FLOOR PLAN

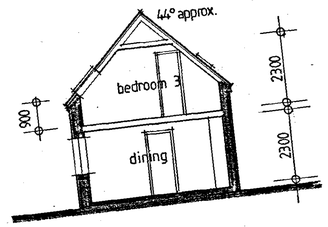

SECTION AA

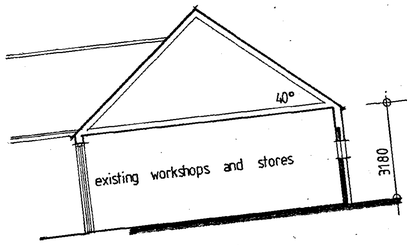

SECTION B B

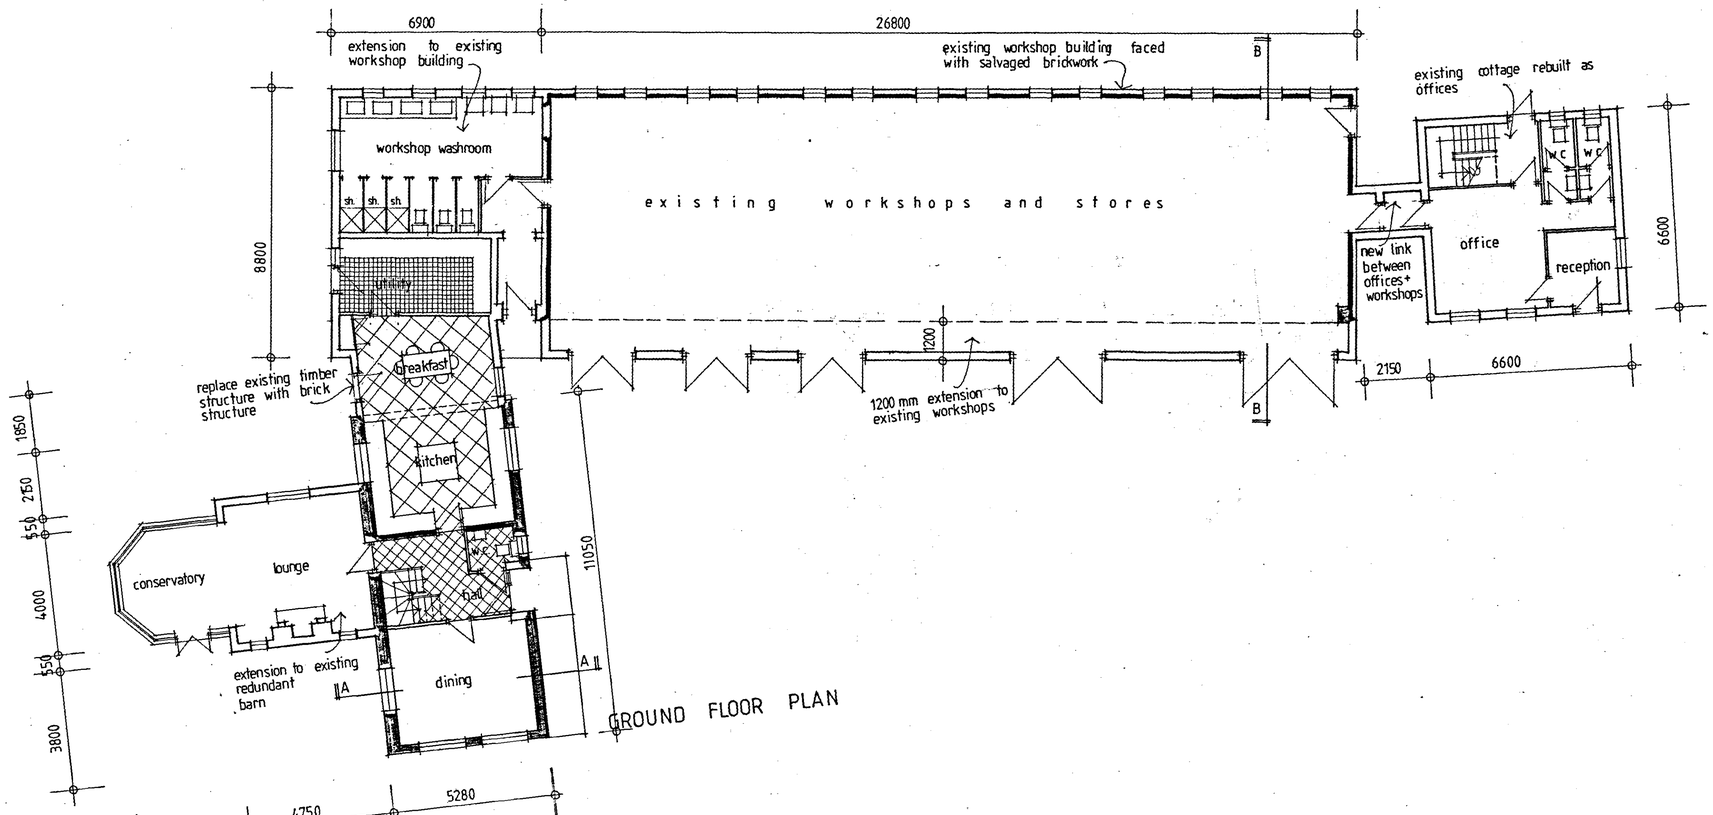

GROUND FLOOR PLAN

Planning Department
16 JUN 2003
Ref 0766/03
DETERMINED PLAN

TREVOR A CLAY R.I.B.A.
CHARTERED ARCHITECT
14 OLD FENDIKE ROAD
WESTON HILLS
SPALDING
LINCOLNSHIRE PE12 6DD

Project:
PROPOSED BARN CONVERSION,
ALTERATIONS TO WORKSHOPS
REBUILDING EXISTING COTTAGE STRUCTURE
AT CHASE FARM, LONG SUTTON

SITE AND LAYOUT PLANS AS PROPOSED

Date: 03 June 03	Proj No: 03/117/PA
Scale: 1:100/500	Drg. No: 003