

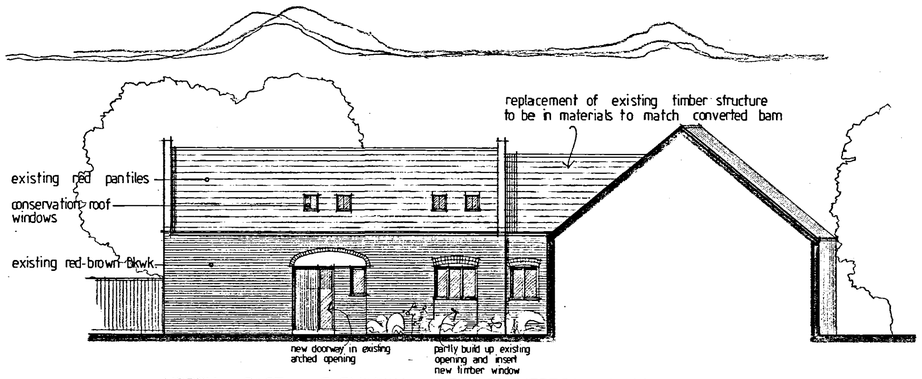



NORTH EAST ELEVATION OF CONVERTED BARN

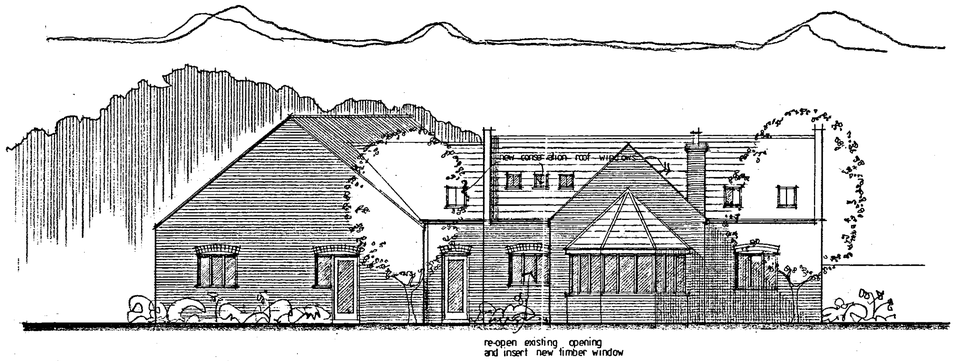


S.W. ELEVATION OF EXTENDED WORKSHOPS AND CONVERTED BARN

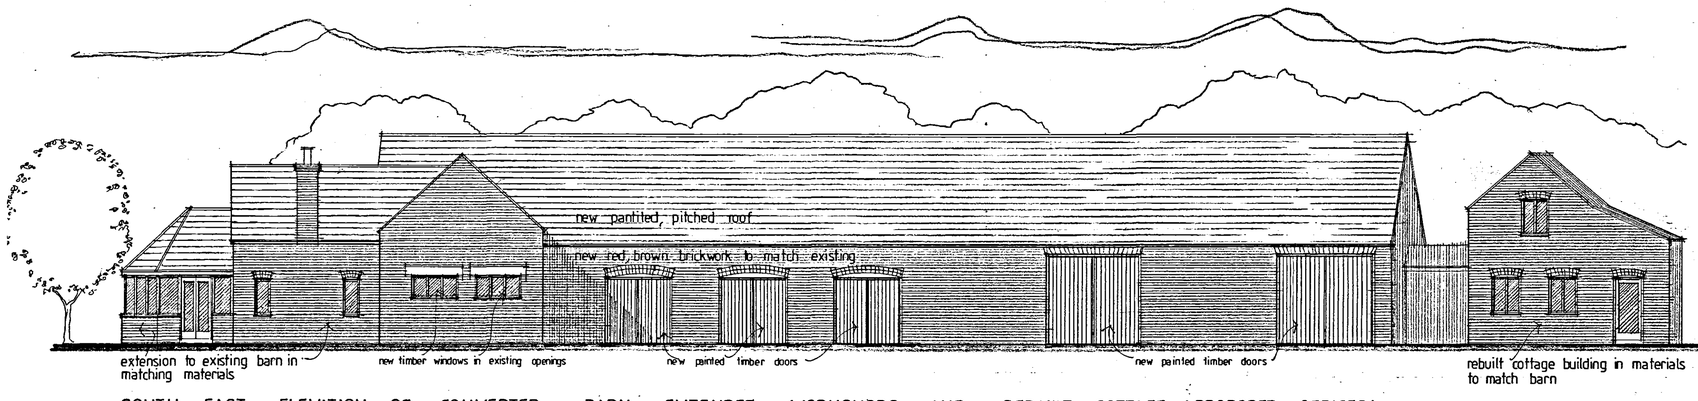

SOUTH EAST ELEVATION OF CONVERTED BARN, EXTENDED WORKSHOPS AND REBUILT COTTAGE (PROPOSED OFFICES)

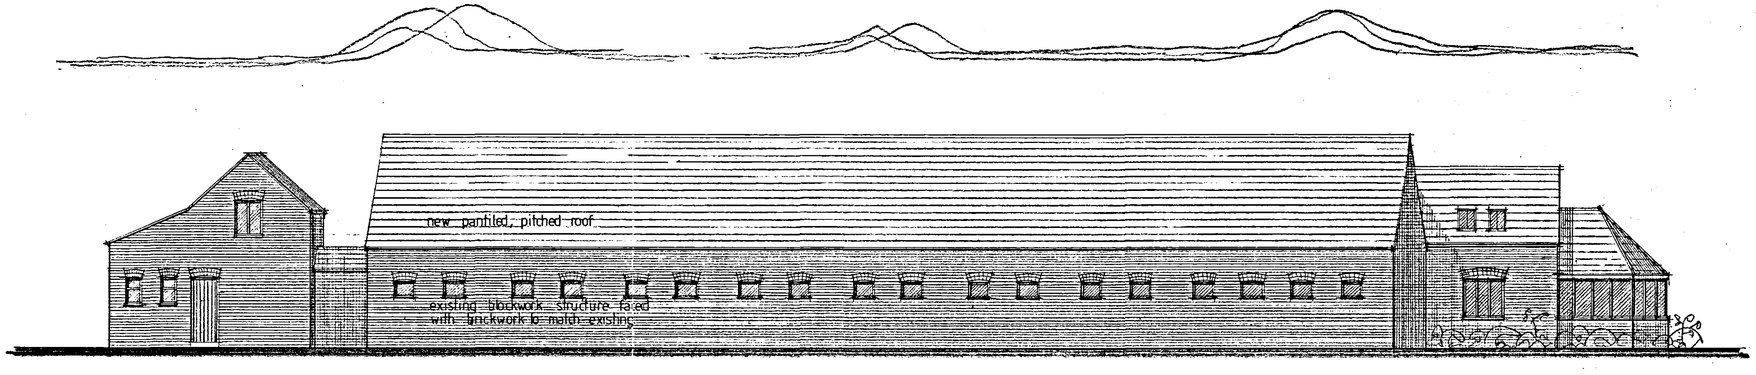

NORTH WEST ELEVATION OF REBUILT COTTAGE (PROPOSED OFFICES), EXTENDED WORKSHOPS AND CONVERTED BARN

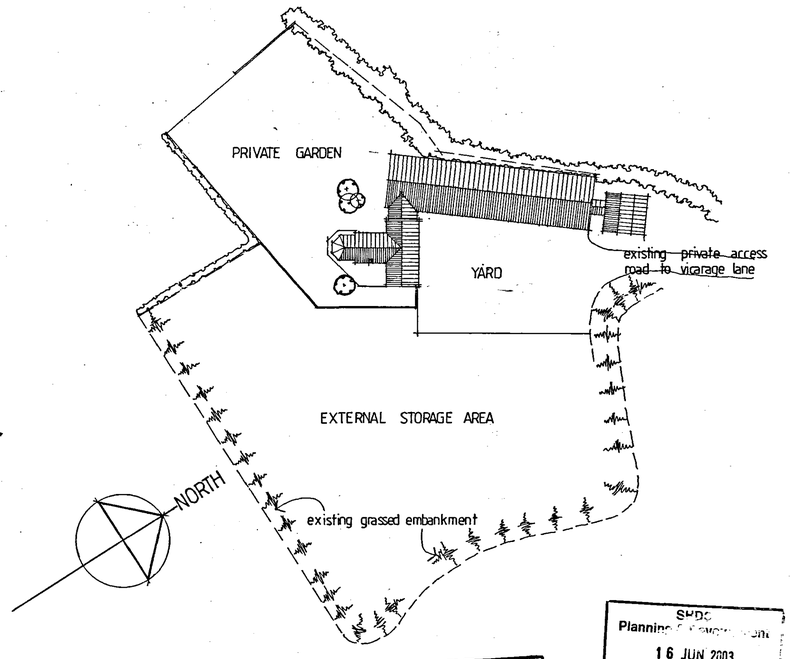

SHDC Planning
16 JUN 2003
Ref 0766/03

DETERMINED PLAN

TREVOR A CLAY R.I.B.A.
CHARTERED ARCHITECT
14 OLD FENDIKE ROAD
WESTON HILLS
SPALDING
LINCOLNSHIRE PE12 6DD

Project:
PROPOSED BARN CONVERSION,
ALTERATIONS TO WORKSHOPS
REBUILDING EXISTING COTTAGE STRUCTURE
AT CHASE FARM, LONG SUTTON

ELEVATIONS AND SECTIONS AS PROPOSED

Date: 03 June 03	Proj No: 03/117/PA	
Scale: 1:100	Drg. No: 004	Rev: