




NORTH EAST ELEVATION OF BARN

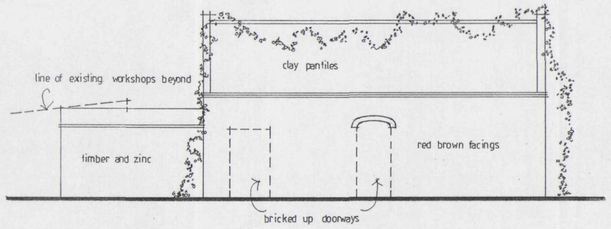


SOUTH WEST ELEVATION OF BARN

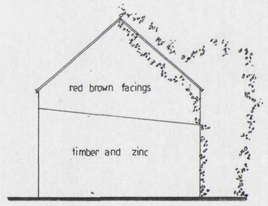


N.W. ELEV. OF BARN

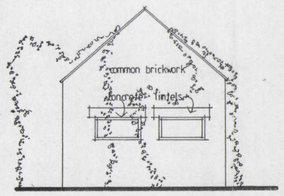


S.E. ELEV. OF BARN

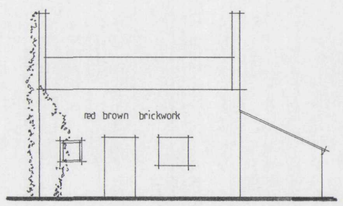


N.E. ELEV. OF COTTAGE

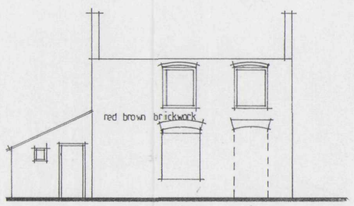

S.W. ELEV. OF COTTAGE

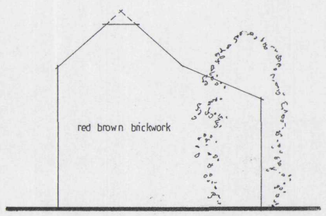


S.E. ELEV. OF COTTAGE

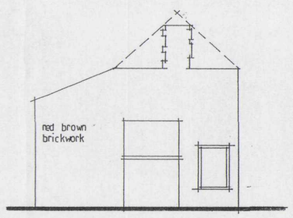


N.W. ELEV. OF COTTAGE


LOCATION PLAN 1:1250

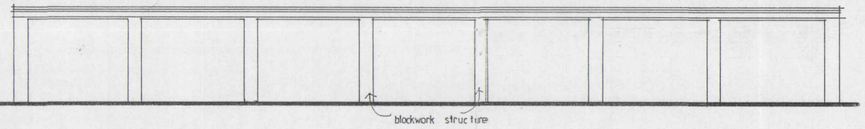


SOUTH EAST ELEVATION OF WORKSHOP BUILDING

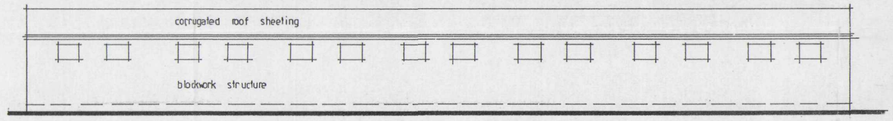


NORTH WEST ELEVATION OF WORKSHOP BUILDING

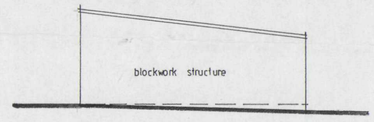

NE. ELEV. OF W' SHOPS (S.W. ELEV OPP. HAND)

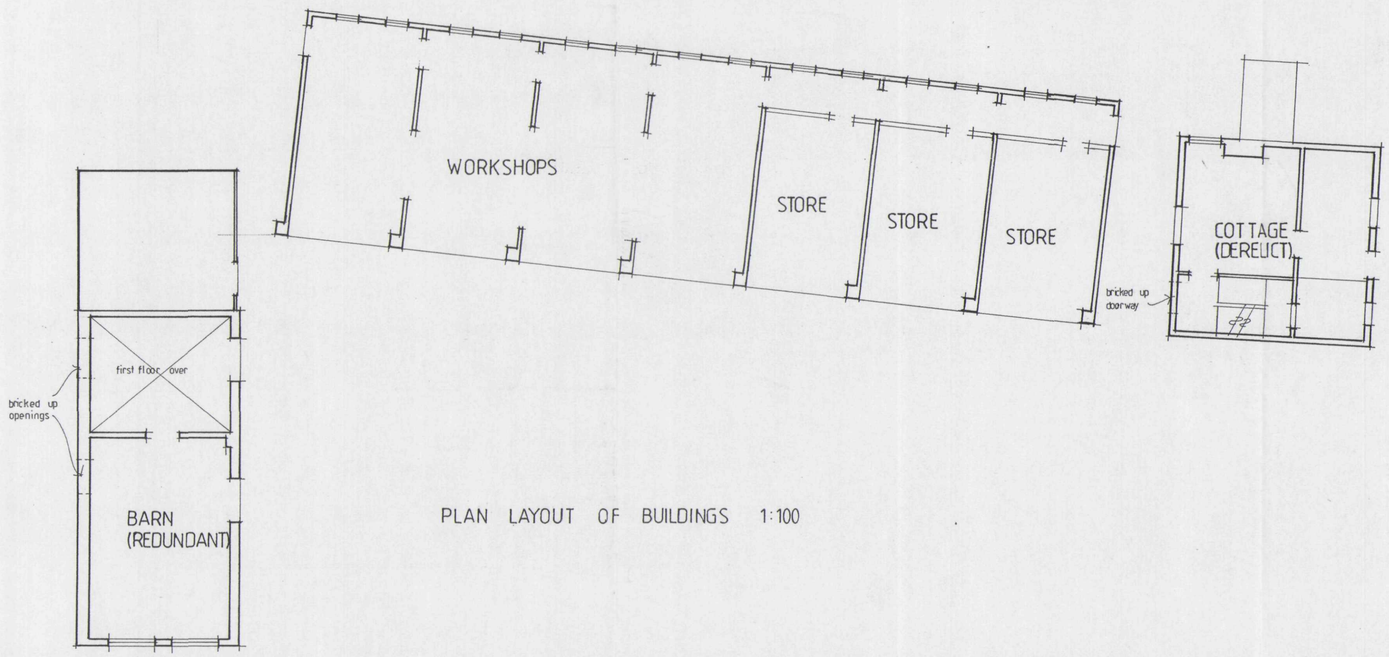

PLAN LAYOUT OF BUILDINGS 1:100

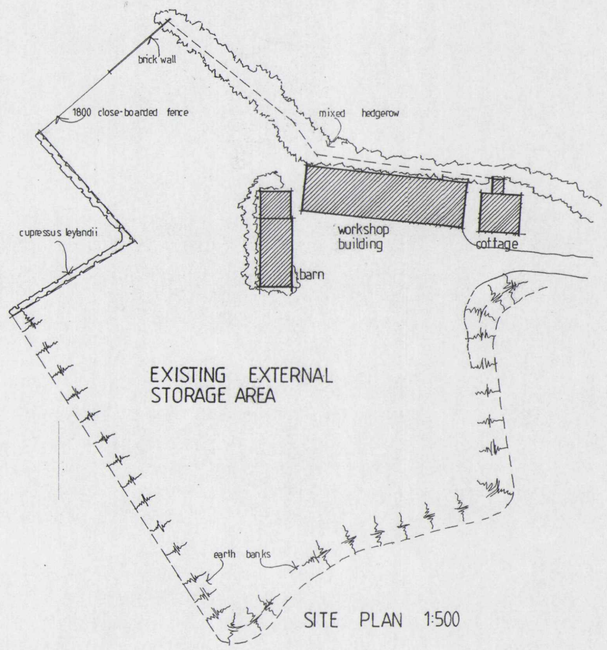

SITE PLAN 1:500

DETERMINED PLAN

SHDC Planning & Development 16 JUN 2003 Ref 0766/03

TREVOR A CLAY R.I.B.A.
CHARTERED ARCHITECT
14 OLD FENDIKE ROAD
WESTON HILLS
SPALDING
LINCOLNSHIRE PE12 6DD

Project:
PROPOSED BARN CONVERSION,
ALTERATIONS TO WORKSHOPS
REBUILDING EXISTING COTTAGE STRUCTURE
AT CHASE FARM, LONG SUTTON

Drawing:
APPROXIMATE SURVEY AS EXISTING - APRIL 03

Date: 18 April 03	Proj No: 03/117/PA	
Scale: 1:100/500/1250	Drg. No: 001	Rev: