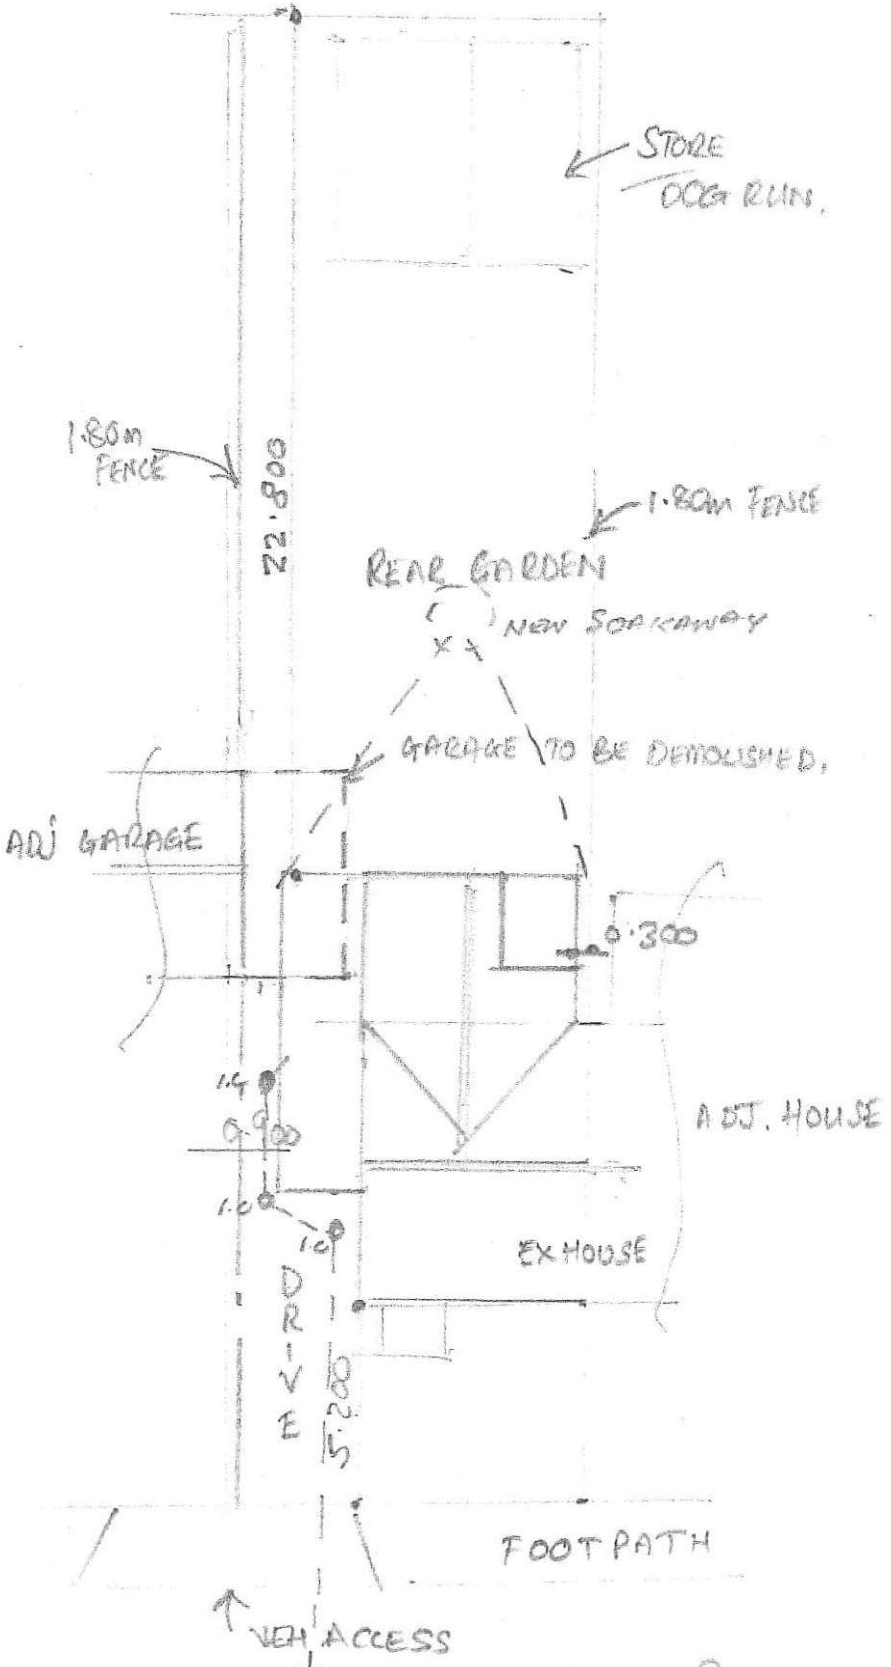


MARCH 2020 FOUL DRAINS / SOAKAWAY

SITE PLAN
SCALE 1:200