Do not scale off this drawing


All site dimensions to be checked before work commences.

Interlocking concrete tiles to match existing at same pitch as existing


Rendered wall finish to match existing.




REAR ELEVATION

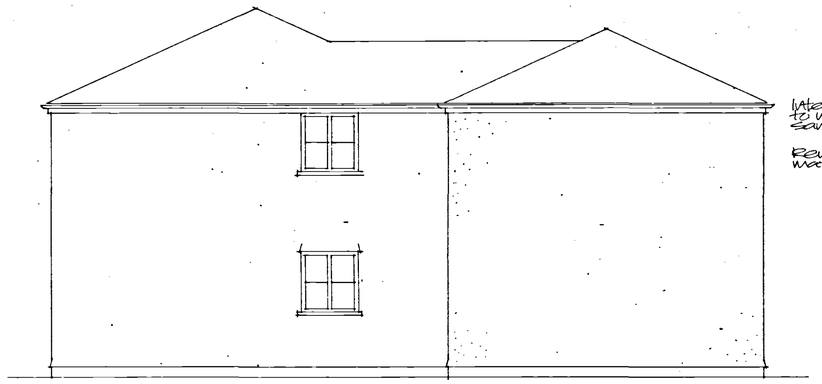


SIDE ELEVATION

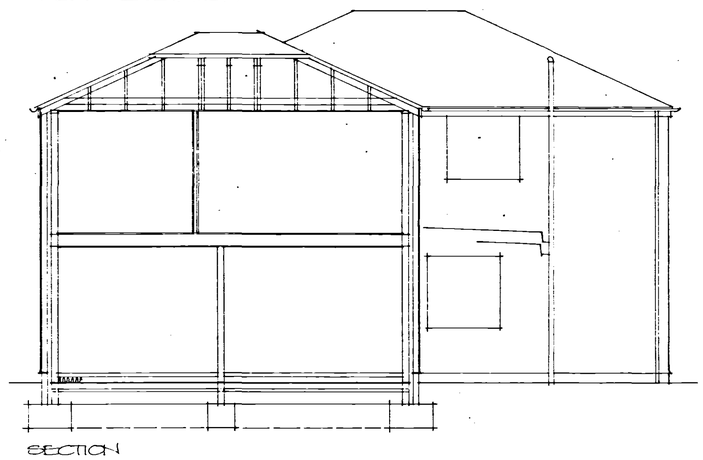


SECTION

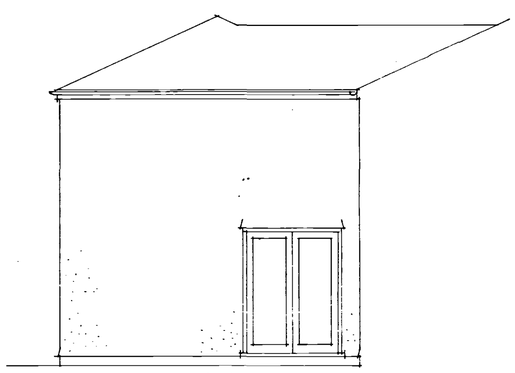


SIDE ELEVATION

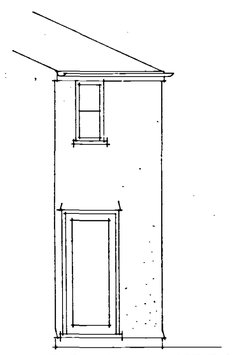

FRONT ELEVATION

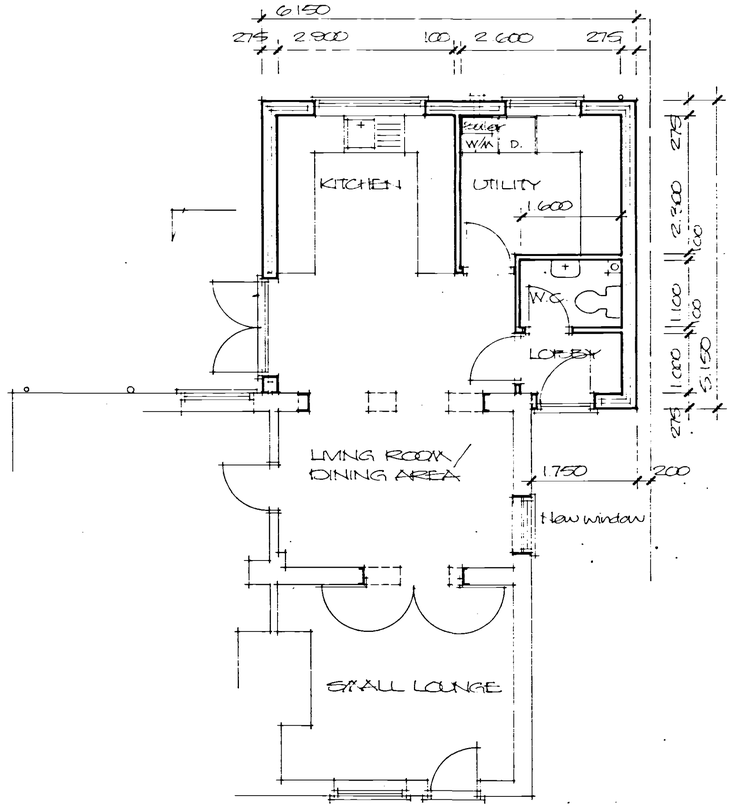

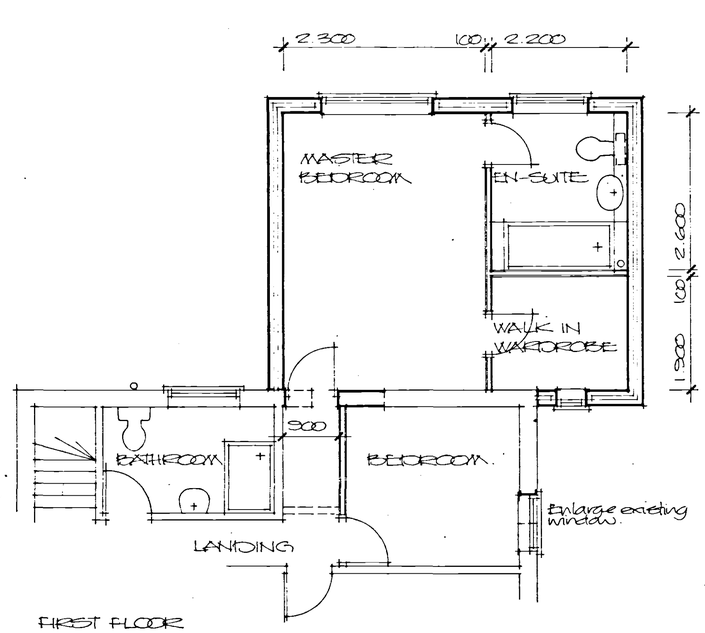

FIRST FLOOR

SHDC
Planning & Building
18 JUN 2003
Ref 0778/03

Project
PROPOSED EXTENSION TO HOUSE
131 LITTLE LONDON,
LONG SUTTON.

ALAN HORNSBY
ARCHITECTURAL SERVICES
'Little Acre'
Peak Hill, Cowbit,
Spalding, Lincs. PE12 6AW
Tel. Holbeach (01406) 380591

Client
MR & MRS N.T.RATCLIFFE

Scale 1:50
Date June 03

Drg. no. 03/31/01

Summit DS(UK) 0096