




PROPOSED FRONT & SIDE ELEVATIONS

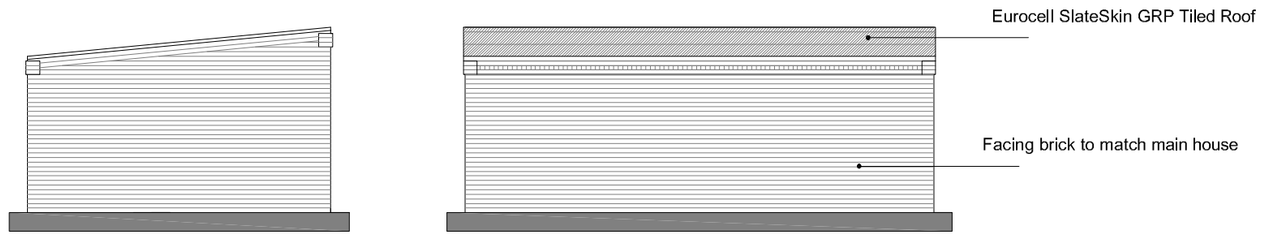


PROPOSED REAR & SIDE ELEVATIONS

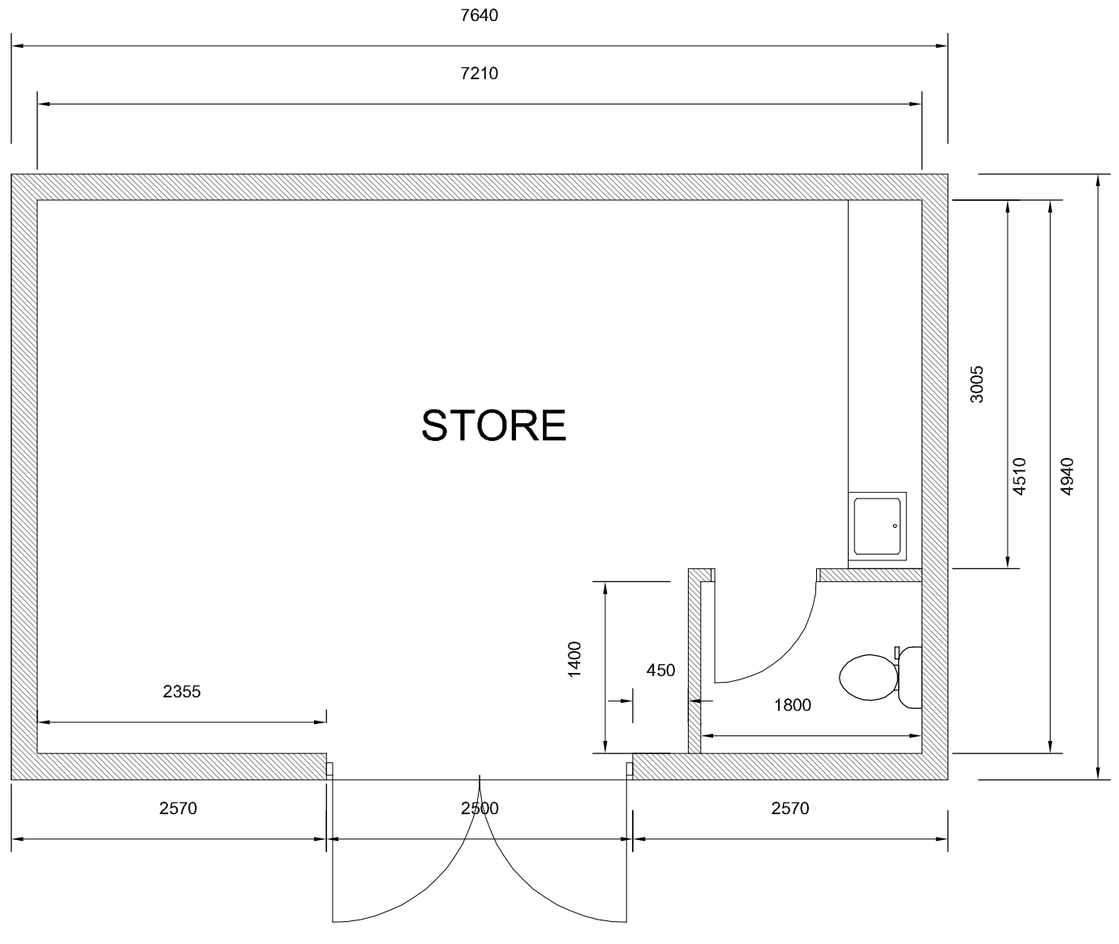

PROPOSED FLOOR PLAN

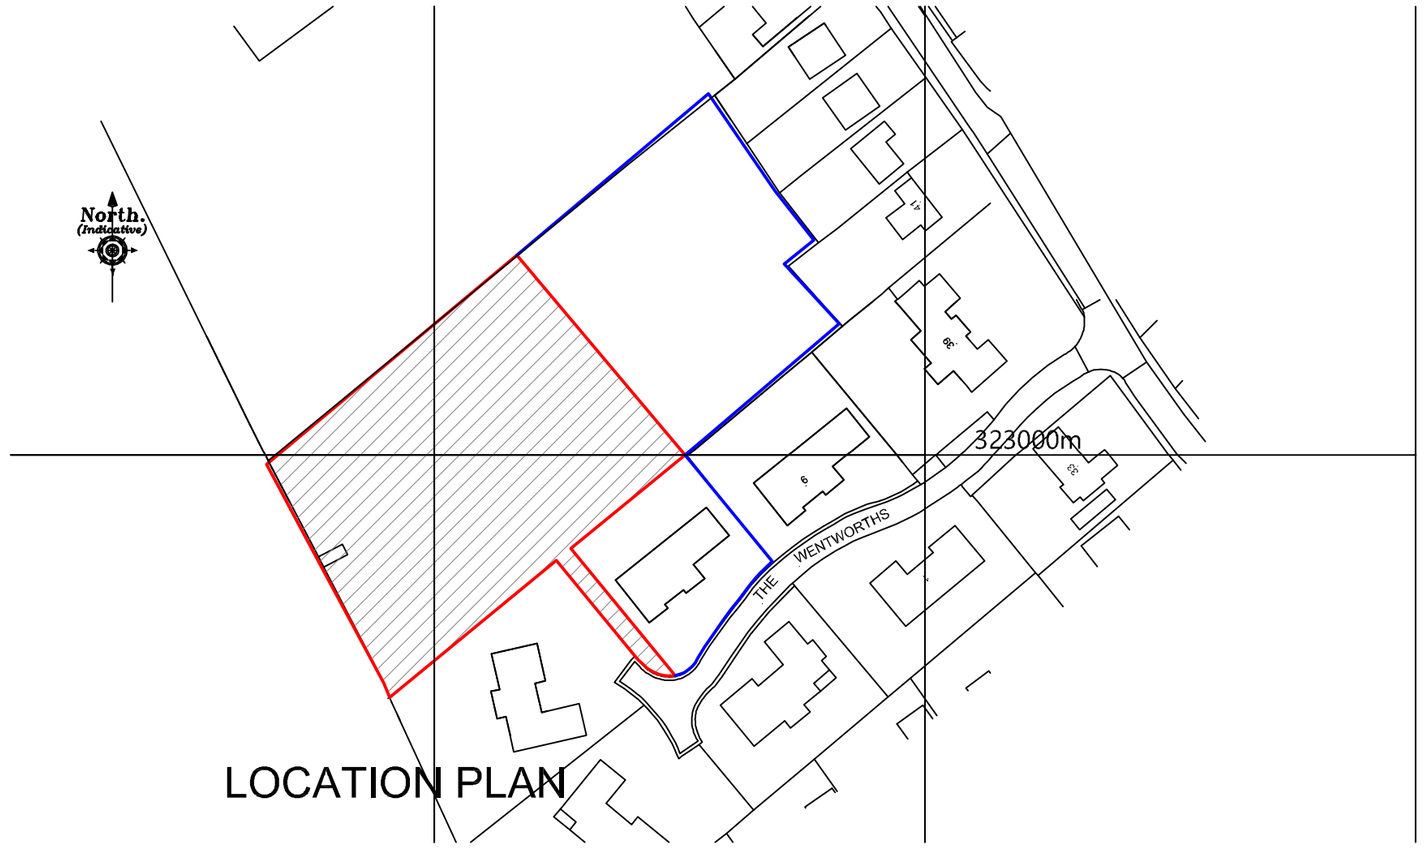

LOCATION PLAN

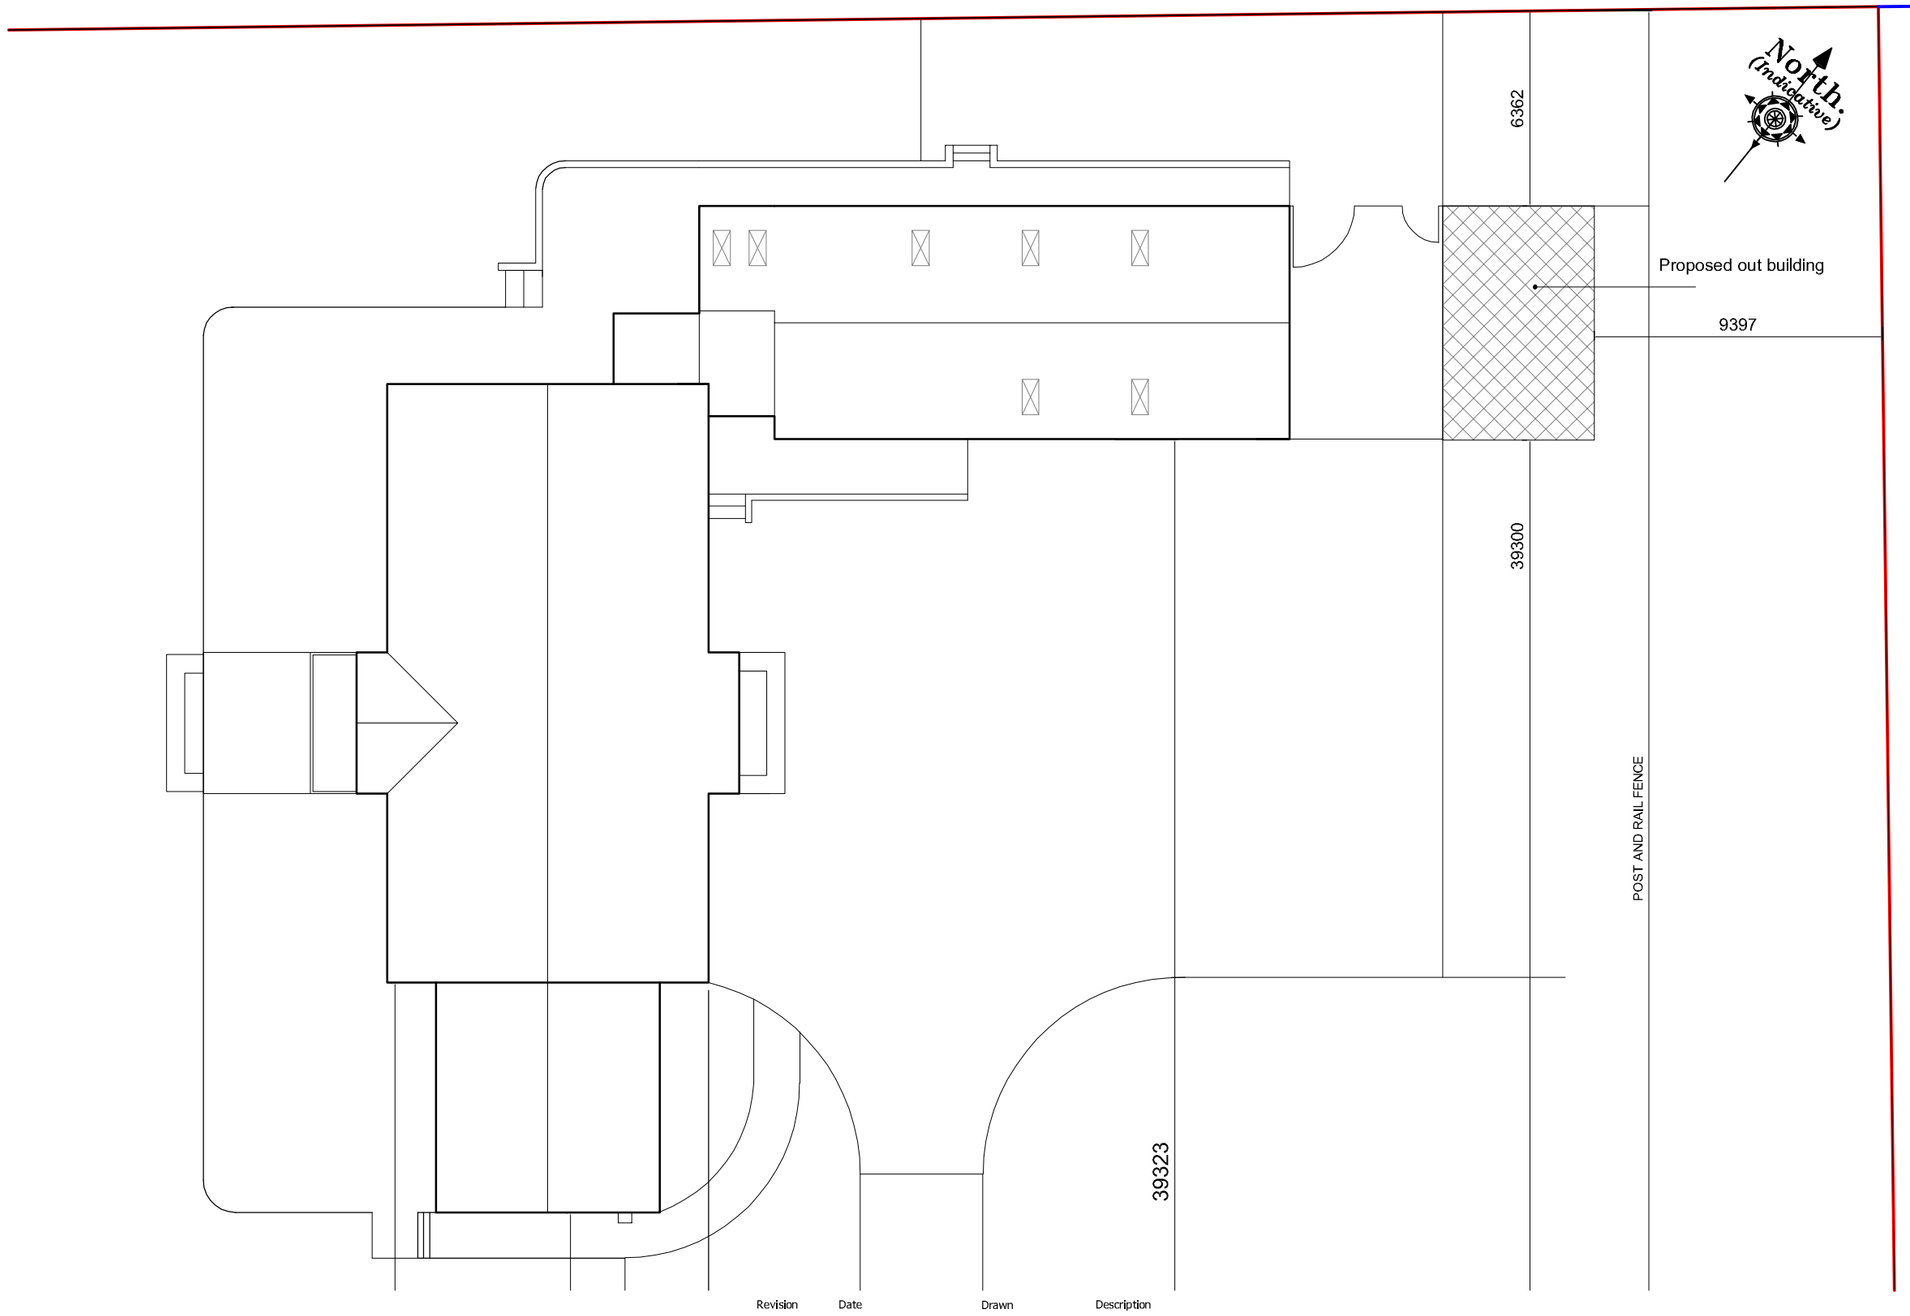

BLOCK PLAN

Revision	Date	Drawn	Description

Client Robert Spenceley

Project New outbuilding @ Celey House, The Wentworths, Long Sutton.

Drawing Planning

Scale 1:50, 1:100, 1:200, 1:1250 @ A2 Drawn TAC Checked AWM Date 09/07/2021

Drawing No. 18/514/PA/018

Trevor A Clay RIBA Ltd, 14 Old Fendike Road, Weston Hills, Spalding, Lincs. PE126DD
01406 380027 07778 597975 trevor@tacarchitects.co.uk www.tacarchitects.co.uk