

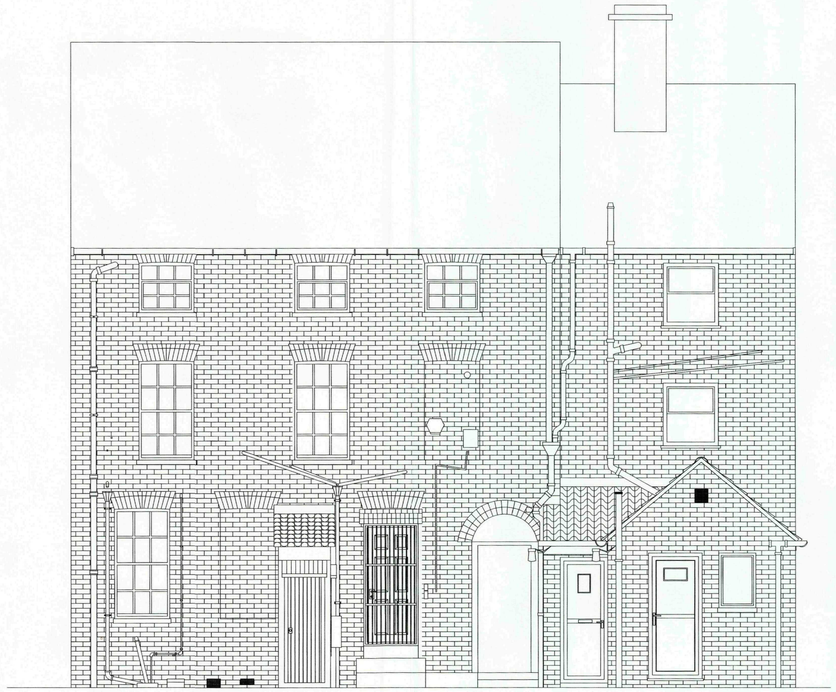


EXISTING ELEVATION A

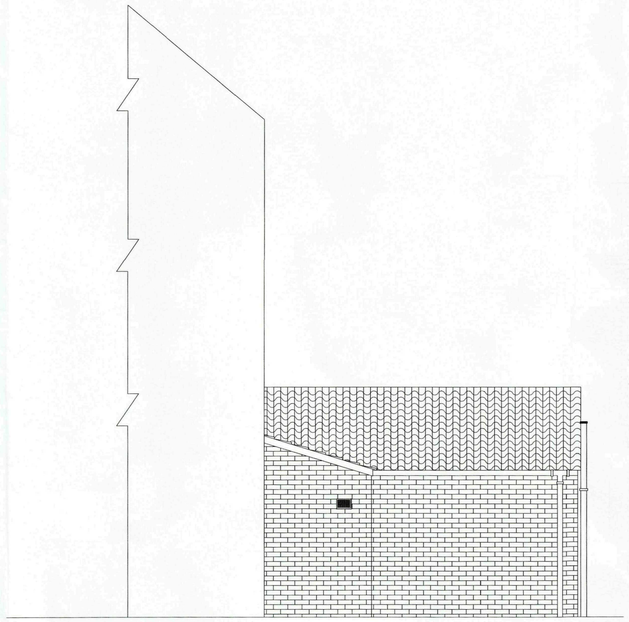

EXISTING ELEVATION B

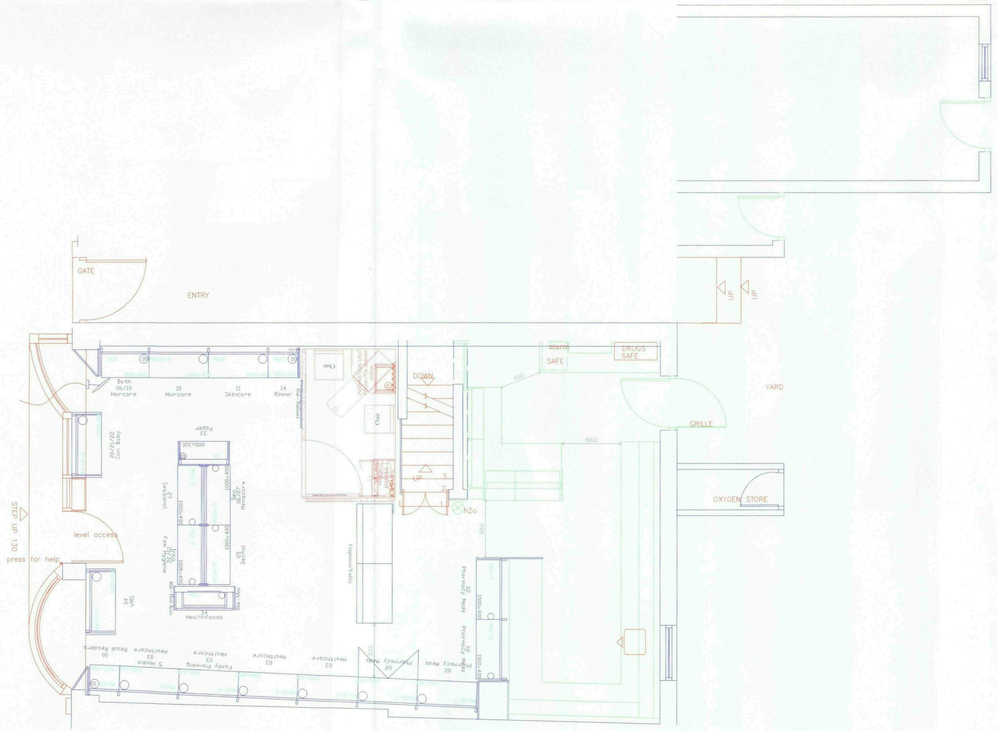

EXISTING GROUND FLOOR PLAN

A

B

0 1 2 5 10m

NOTES
Do not scale this drawing

SHDC
Planning & Development
0 1 OCT 2009
Ref: 0780-09

-	-
-	-

Boots

NOTTINGHAM
NG90 1BS

Tel No 0115 9506111

S&W STOREPLANNING™

INNOVATION HOUSE
APEX BUSINESS PARK
RUDDINGTON LANE
WILFORD, NOTTINGHAM,
NG11 7DD

PHONE: (0115) 9616047
FAX: (0115) 9616070

Project Name
Long Sutton - 5804
8 Market Place
Lincolnshire,PE 12 9JG

Drawing Title
Air Conditioning Unit
Existing Store
Layout & Elevations

Dept GDC


Drawn By STN Approved -

Scale 1:50 @A1 Date 24/09/09


Drg No 5804/54200/114e Rev

Original sheet size A1


NOTES
Do not scale this drawing

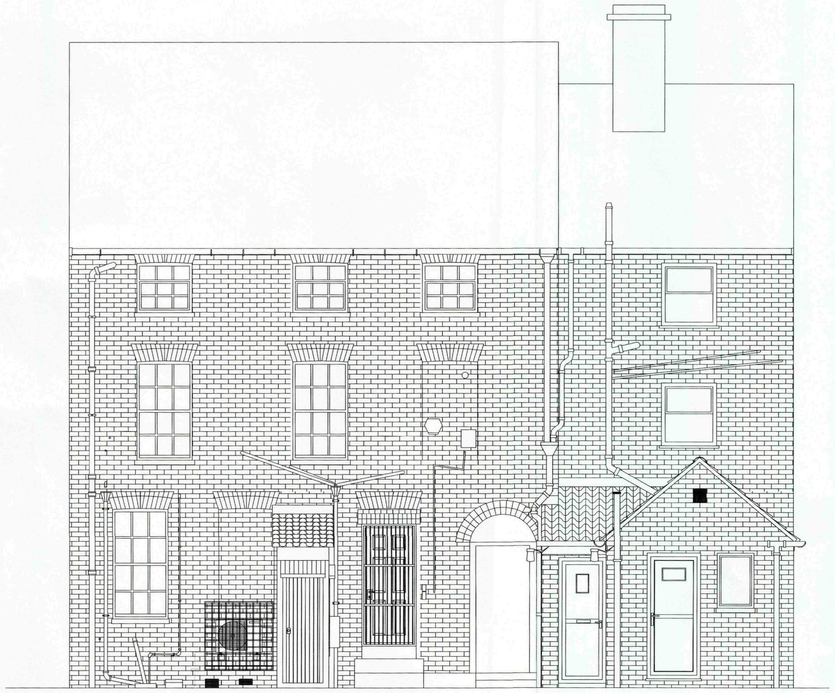

PROPOSED ELEVATION A

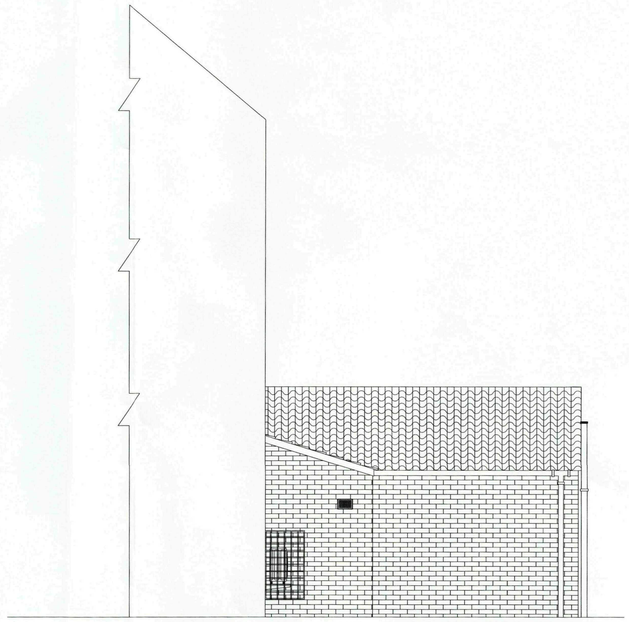

PROPOSED ELEVATION B

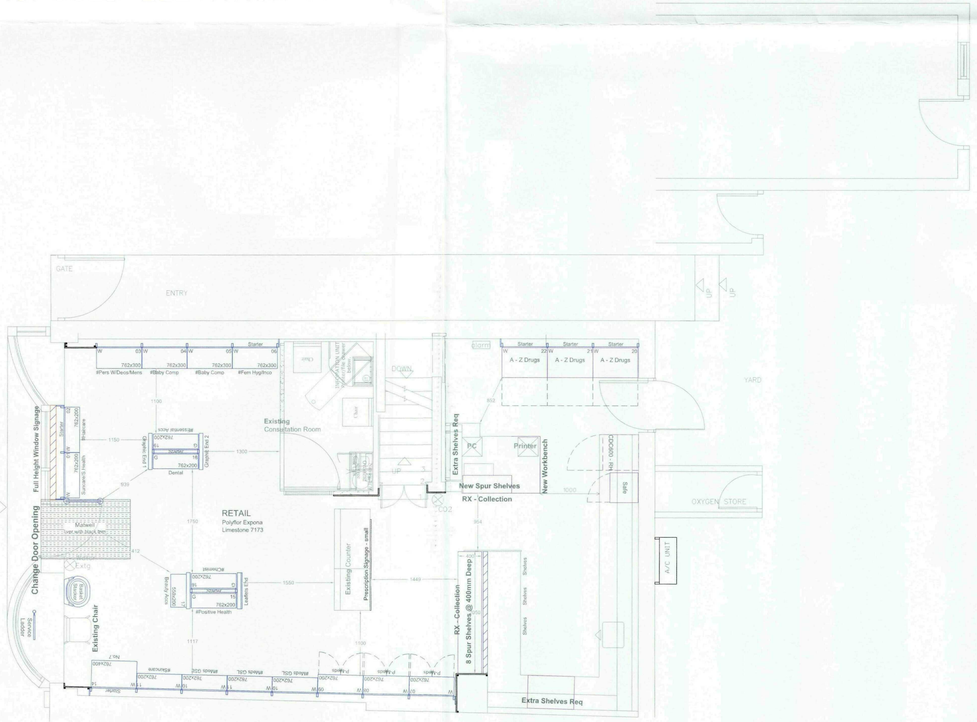

PROPOSED GROUND FLOOR PLAN

A

B



TOSHIBA RAV SP562AT-E
AIR CONDITIONING UNIT

- Height-550mm
- Width-780mm
- Depth-290mm
- Weight-38kg
- Noise Level-46/48dba

The Unit is made from Zinc hot dipping steel plate finished in Moon-white (Muncel 2.5GY 9.0/0.5) and supported on same coloured metal brackets, fixed to the existing masonry.Security cage to be installed over condenser unit

0 1 2 5 10m

SHIRE
Planning & Development
01 OCT 2009
Ref: 07/80-09

–	–
–	–

Boots

NOTTINGHAM
NG90 1BS
Tel No 0115 9506111

S&W STOREPLANNING™
INNOVATION HOUSE
APEX BUSINESS PARK
RUDDINGTON LANE
WILFORD, NOTTINGHAM,
NG11 7EP
PHONE: (0115 9478047
FAX: (0115 9478028

Project Name
Long Sutton - 5804
8 Market Place
Lincolnshire,PE 12 9JG

Drawing Title
Air Conditioning Unit
Proposed Store
Layout & Elevations

Dept GDC

Drawn By STN Approved –

Scale 1:50 @A1 Date 24/09/09

Drg No 5804/54200/114p Rev

Original sheet size A1