Do not scale directly from this drawing. All discrepancies are to be brought to the attention of the Practice.


The copyright to this drawing is owned by Trevor A Clay RIBA Ltd.



PROPOSED FRONT ELEVATION (north)




PROPOSED REAR ELEVATION (south)

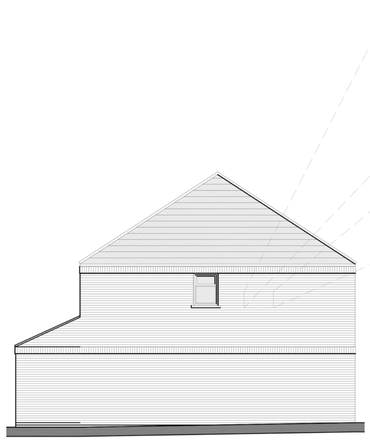


PROPOSED SIDE ELEVATION (east)



PROPOSED SIDE ELEVATION (west)

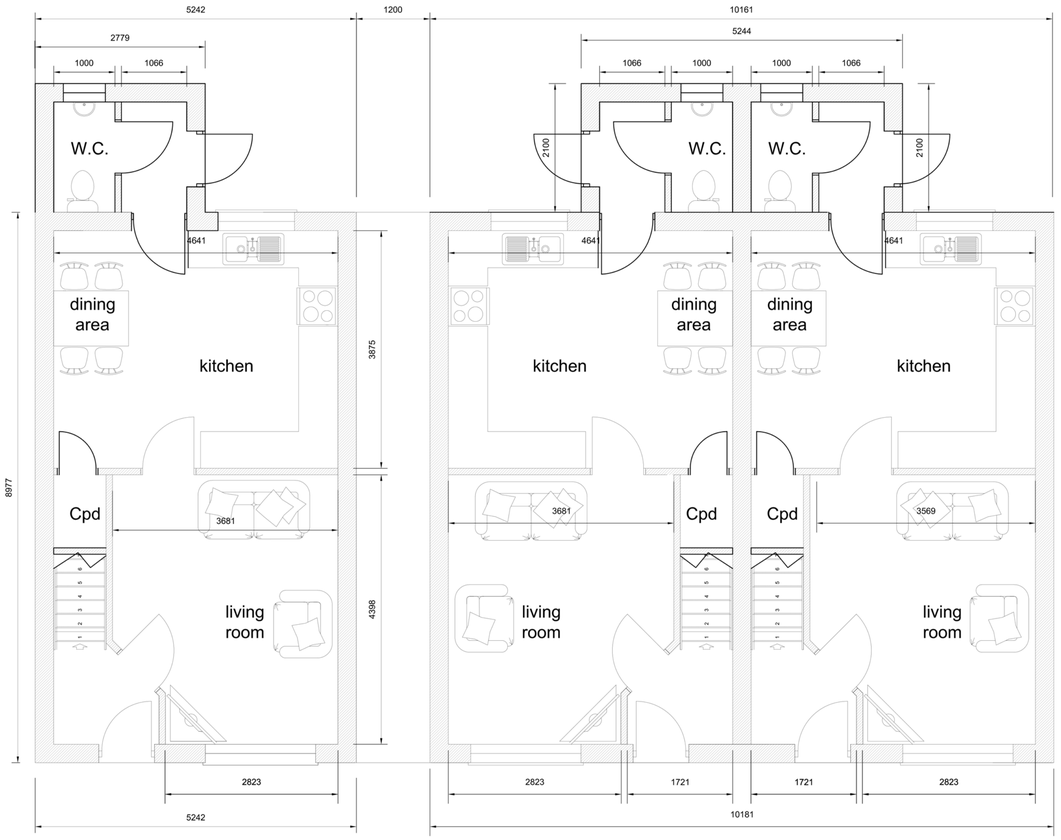

PROPOSED GROUND FLOOR PLAN

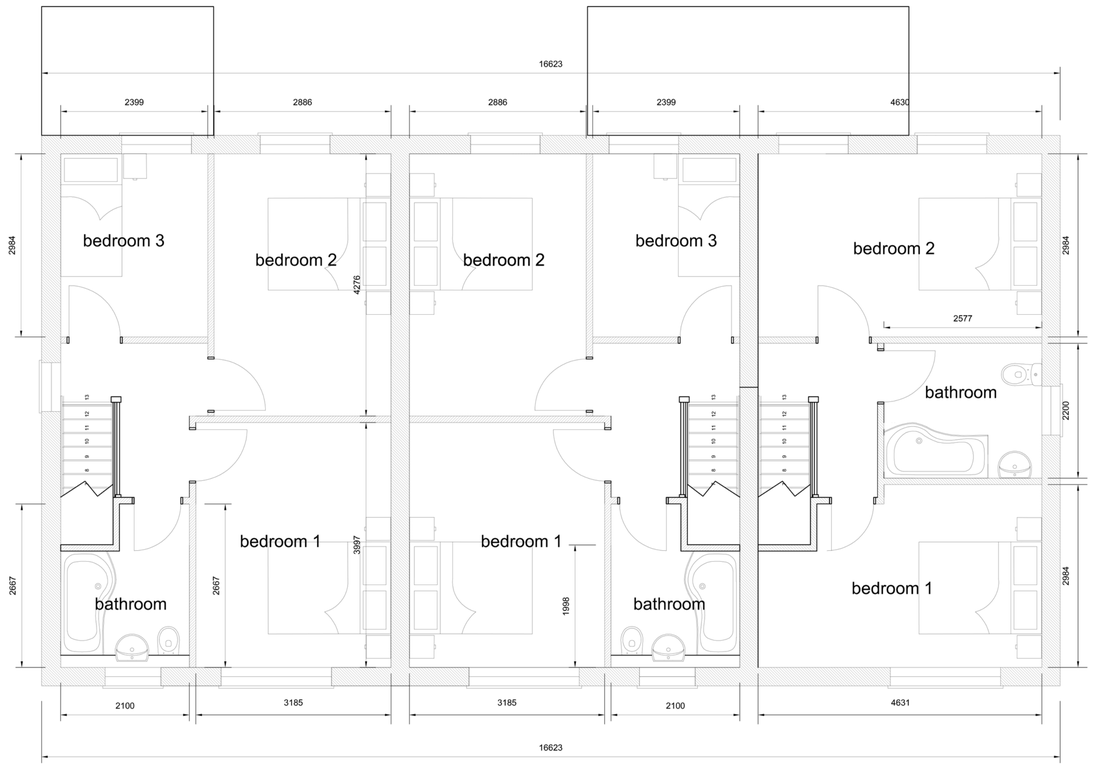

PROPOSED FIRST FLOOR PLAN

Revision	Date	Drawn	Description
Client	D & R PROPERTY SERVICES		
Project	Residential Development rear of 100 London Road, Long Sutton		
Drawing	Planning Drawing (Plots 1 -3)		

Scale 1:50, 1:100, 1:200 1:1250 @ A1 Drawn AWM Checked TAC Date 08/12/2016

Drawing No. 16/453/PA/003

Trevor A Clay RIBA Ltd, 14 Old Fendike Road, Weston Hills, Spalding, Lincs. PE126DD
01406 380027 07778 597975 trevor@tacarchitects.co.uk www.tacarchitects.co.uk