



EXISTING REAR ELEVATION
1:100

EXISTING SOUTH ELEVATION

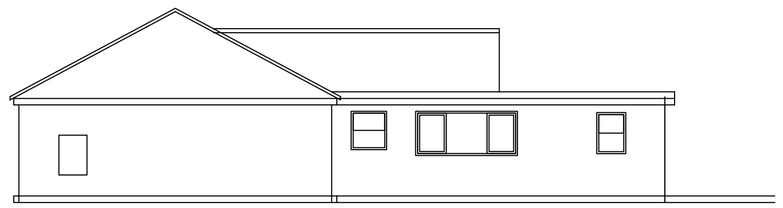


EXISTING NORTH ELEVATION

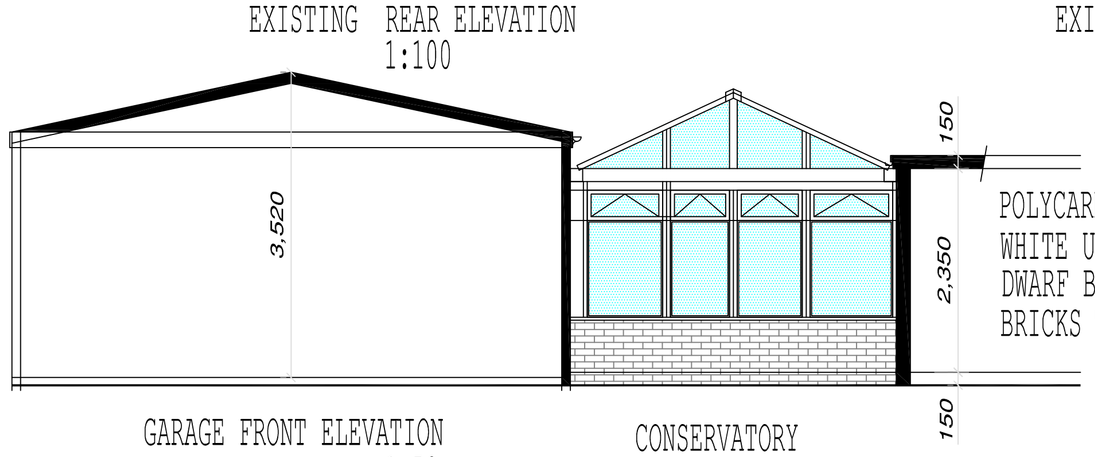


GARAGE FRONT ELEVATION
1:50

CONSERVATORY


POLYCARBONATE ROOF
WHITE UPVC FRAMES
DWARF BRICK WALL
BRICKS TO MATCH HOUSE

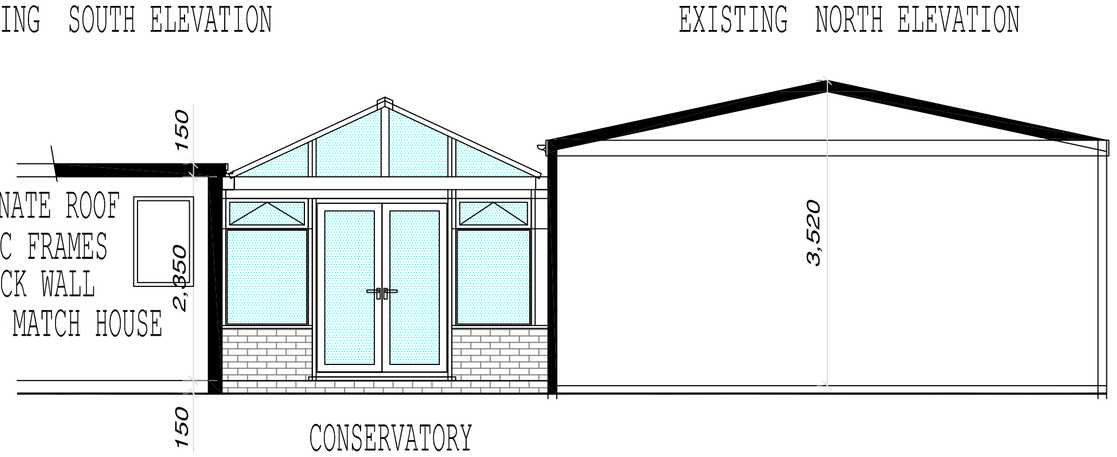


CONSERVATORY

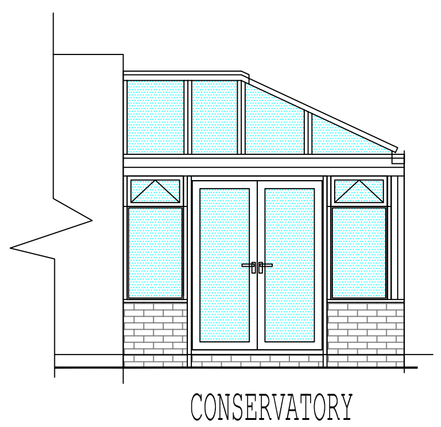


CONSERVATORY

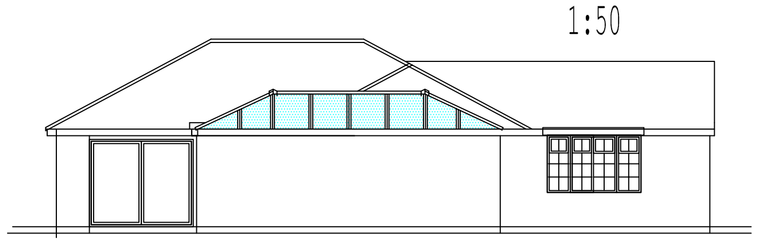


PROPOSED REAR ELEVATION
1:100

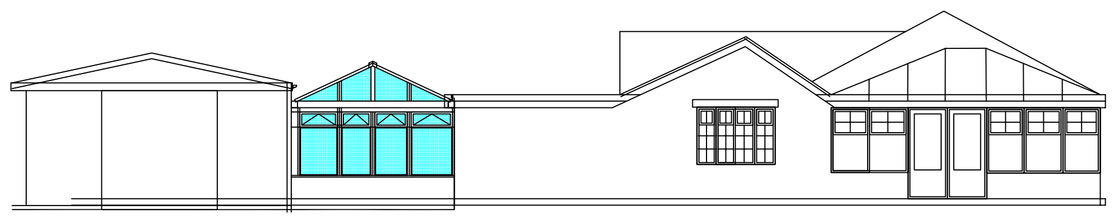

PROPOSED SOUTH ELEVATION

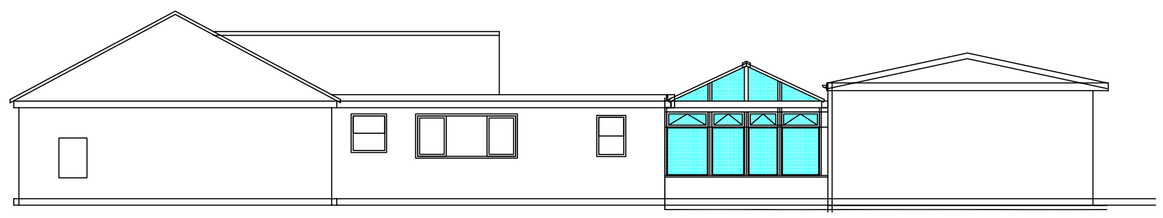

PROPOSED NORTH ELEVATION

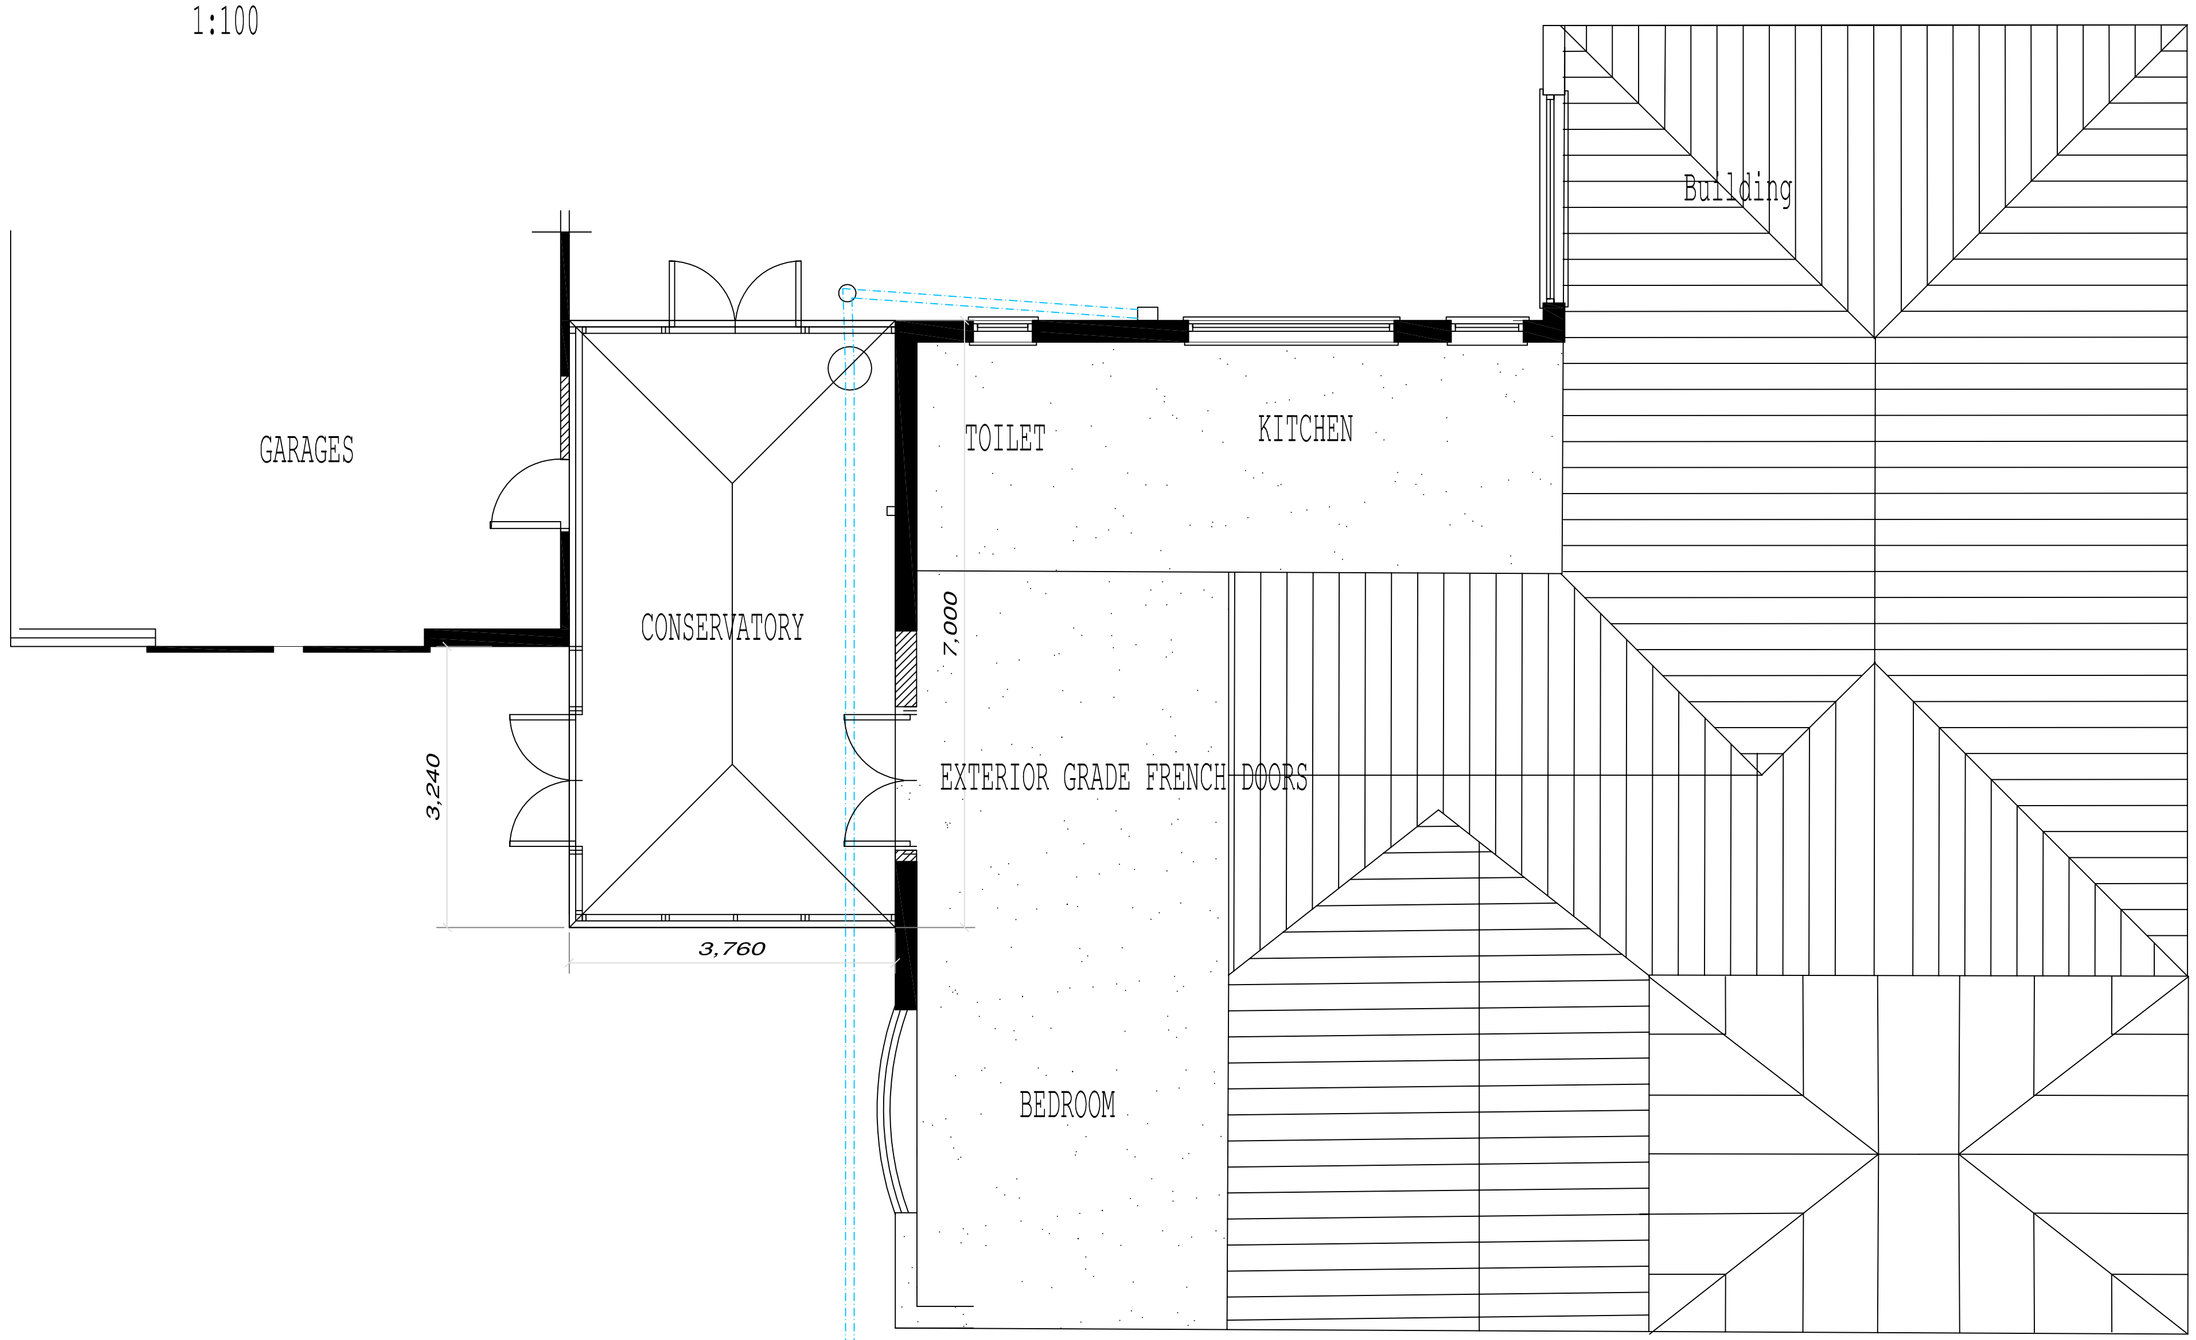

FLOOR PLAN 1:50

2.3m

Borough Council of Kings Lynn & West Norfolk The Mayors Award for Design in the Environment 2011

Highly Commended Residential New Build

LABC Peterborough City Council

Winner, New Small Scale housing development 2011
Highly commended Commercial catagory building 2011
Design and Construction award 2010

Building Design Awards Building Excellence in Fenland

Winner, Herritage award for Conversion or Renovation 2010
Highly commended for Conversion or Renovation 2010
Highly commended Heritage award New Build 2009

Rev	Purpose	By	Date
-	-	-	-

D B D S

Web site www.davidbrokerdesignservices.co.uk

DAVID BROKER DESIGN SERVICES
ta
CONCEPT 2000
DESIGN AND DEVELOPMENT
LTD
ESTABLISHED 1975

ARCHITECTURAL TECHNICIANS
DANBROOKE HOUSE STATION ROAD
WISBECH ST MARY
WISBECH CAMBS PE13 4RW
Telephone 01945410421
Facsimile 01945410400
E-mail- david.broker@btinternet.com

Issue:	No 1 For client comment and approval Issued prior to Council approval and subject to ammendment
Client:	D A ROLLINS
Drawing No:	1862-1 CONSERVATORY G A PLAN
Project:	PROPOSED CONSERVATORY
Site:	HOME FIELD JARVIS GATE SUTTON ST JAMES

Postcode:	Drawn:	Checked:
-	DB	-
Print Scale:	**Date:**	**Revision No:**
1:50 @ A1	JULY 15	-

DO NOT SCALE FROM THIS DRAWING - All dimensions to be verified on site - This drawing and design remains the copyright of David Broker and may not be reproduced without permission. David Broker or Concept 2000 will not be held responsible for any construction works undertaken prior to approval or before approved plans are issued - Any alterations to details or specifications may invalidate the approval and incurr significant additional costs.