

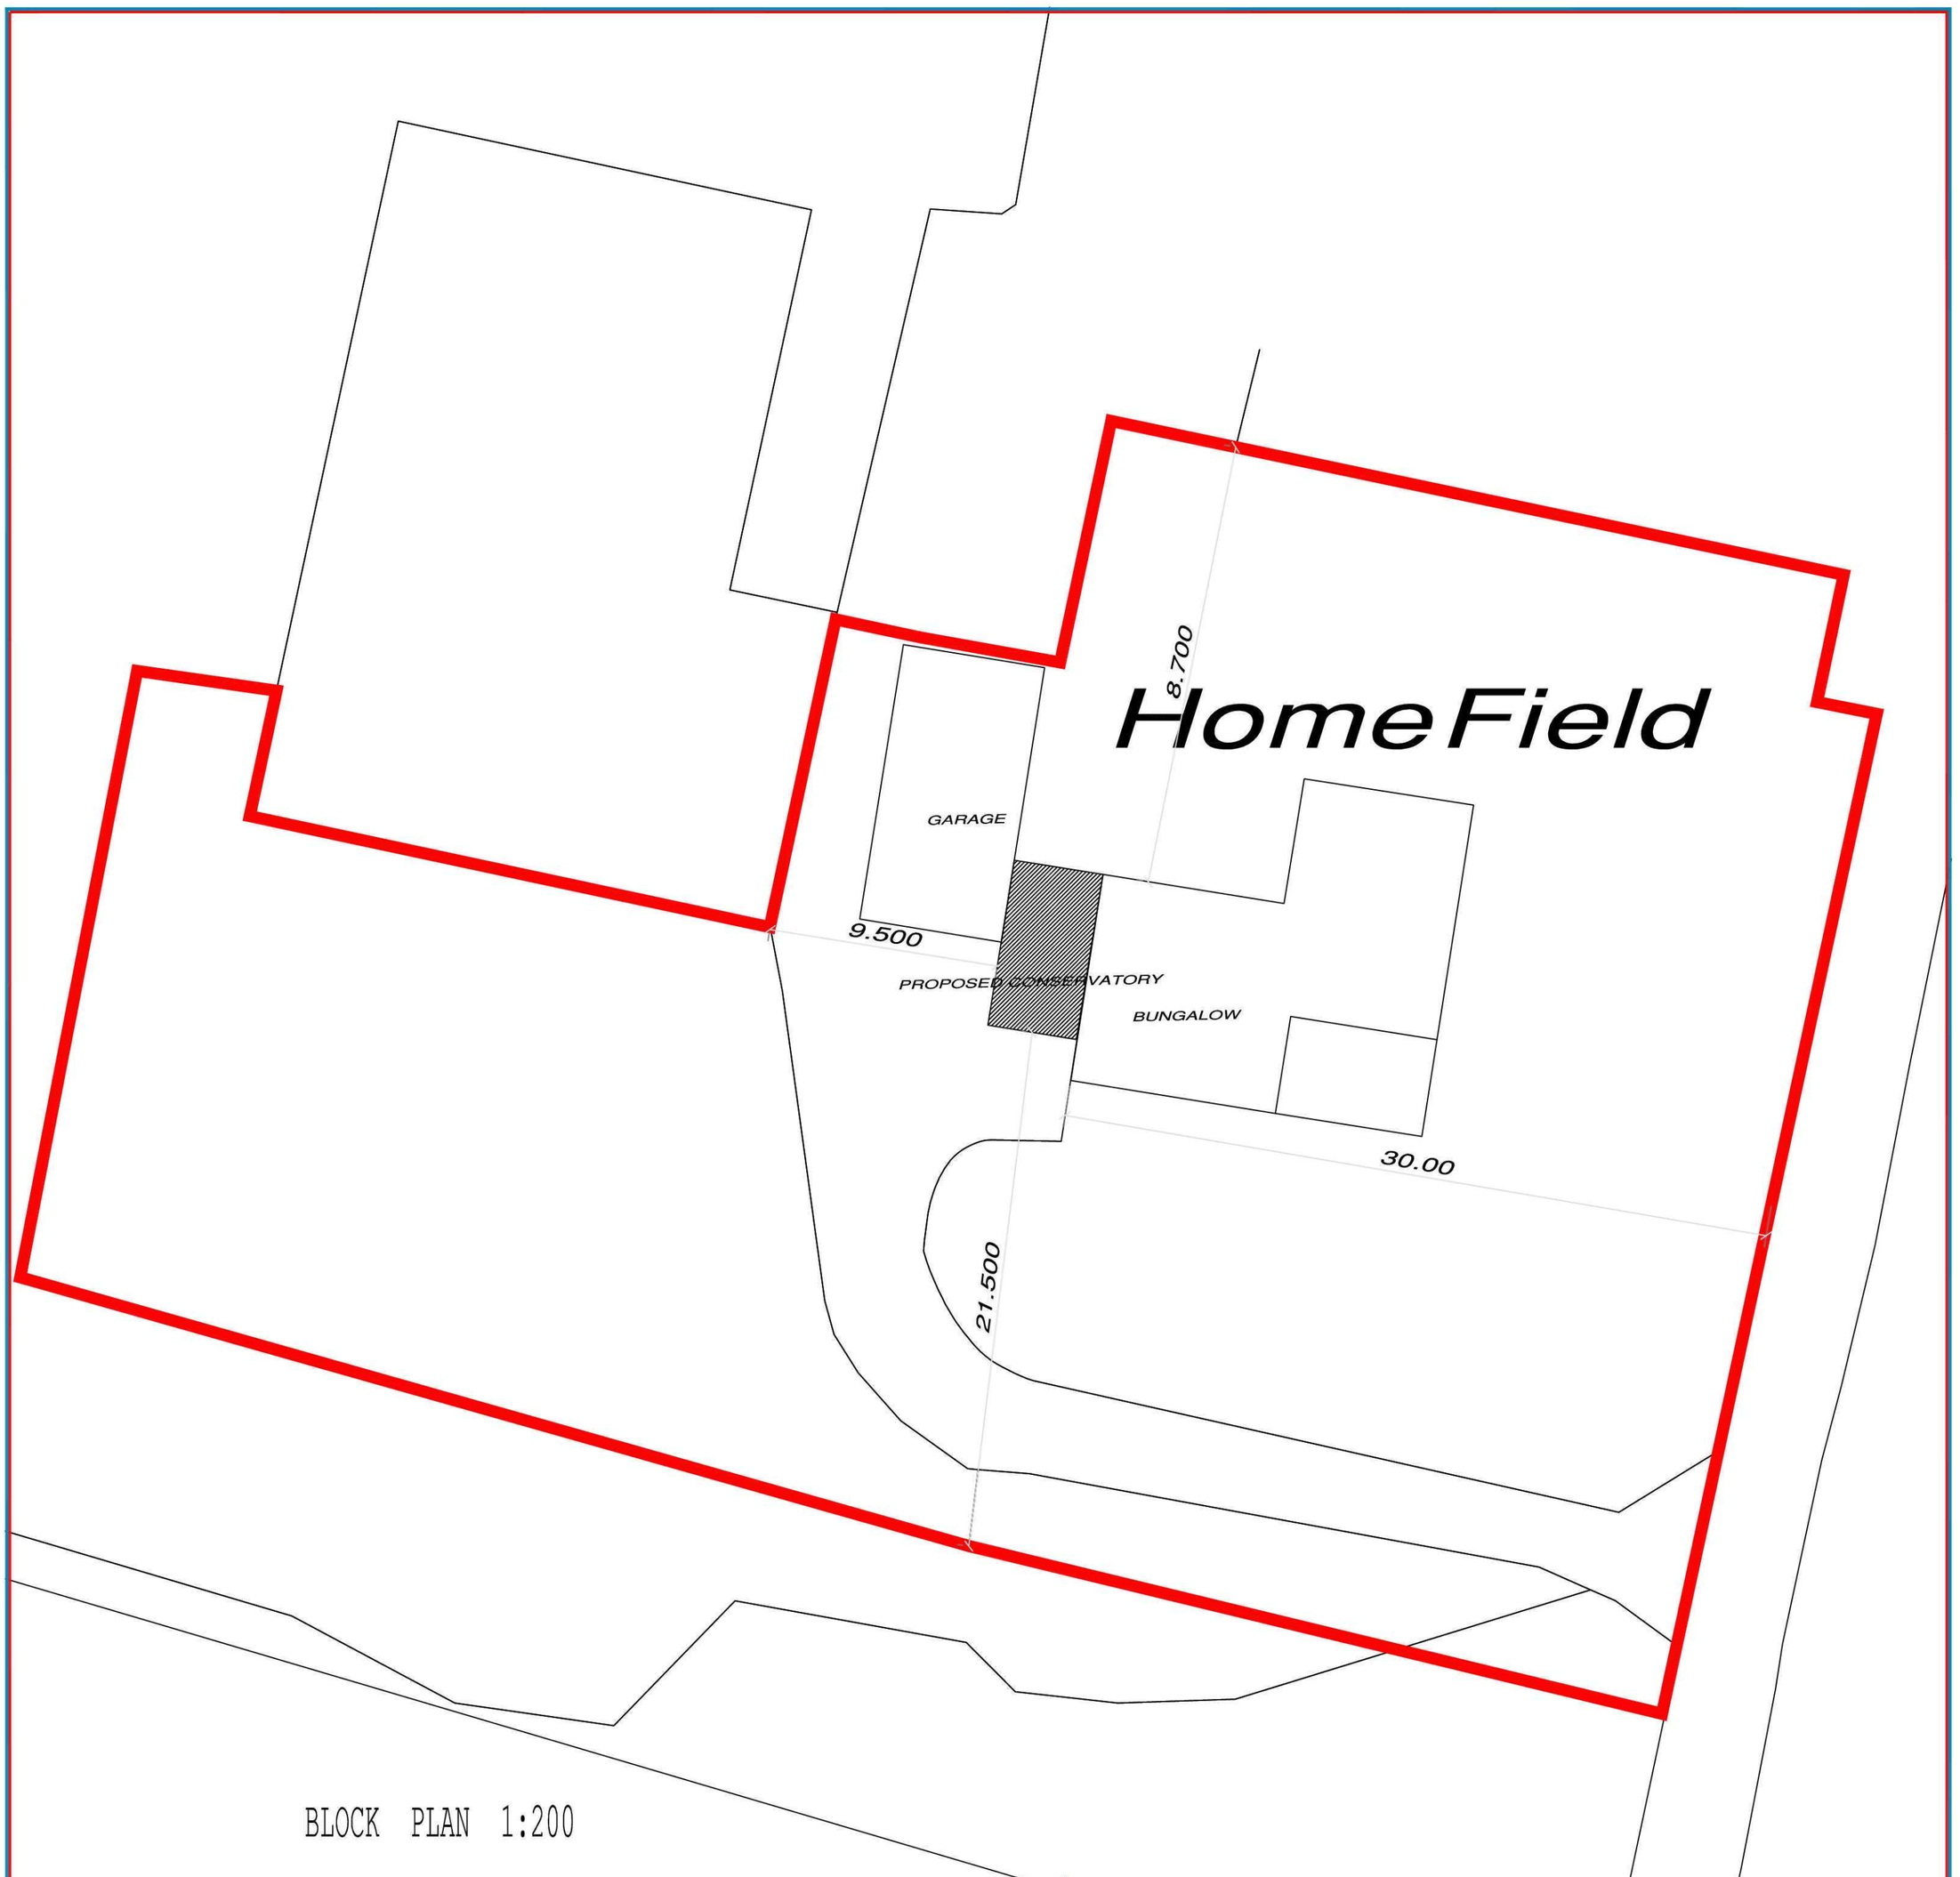


BLOCK PLAN 1:200

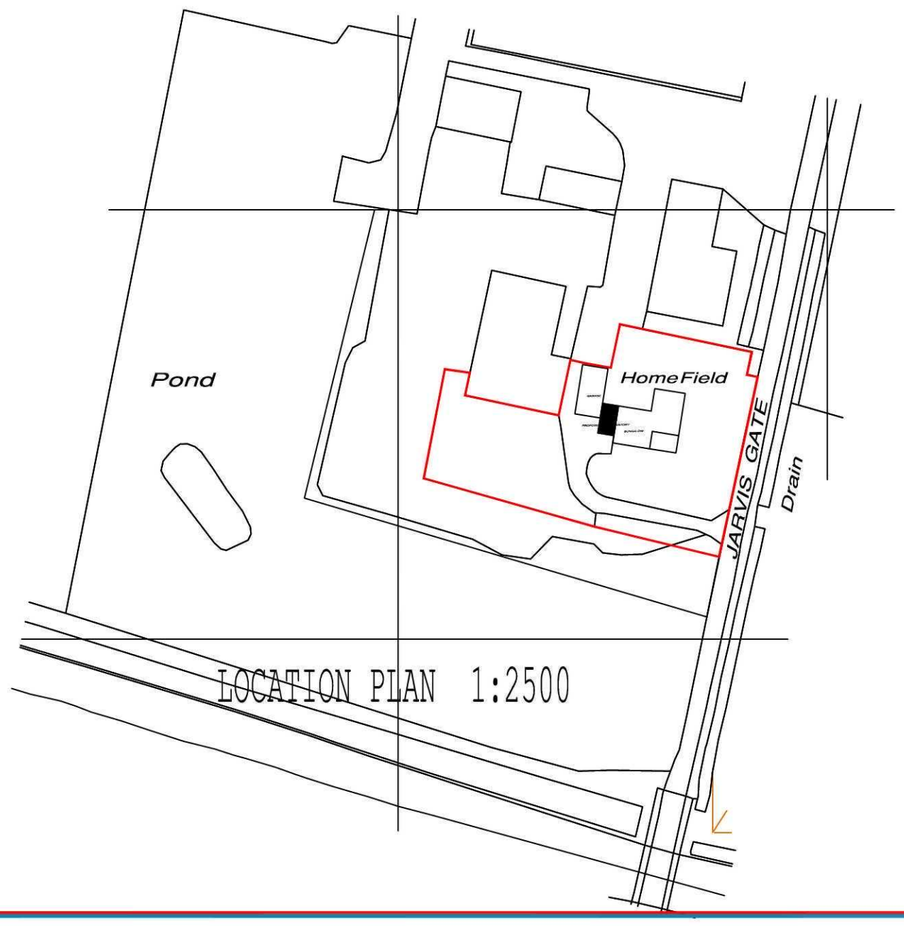

LOCATION PLAN 1:2500

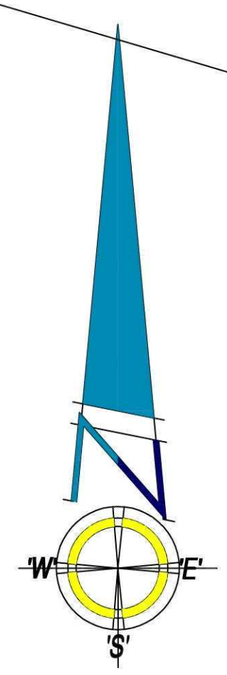

Rev	Purpose	By	Date

D B D S

Web site www.davidbrokerdesignservices.co.uk

DAVID BROKER DESIGN SERVICES
ta
CONCEPT 2000
DESIGN AND DEVELOPMENT
LTD
ESTABLISHED 1975

ARCHITECTURAL TECHNICIANS
DANBROOKE HOUSE STATION ROAD
WISBECH ST MARY
WISBECH CAMBS.PE13 4RW
Telephone 01945410421
Facsimile 01945410400
E-mail- david.broker@btinternet.com

Issue:	No 1 For client comment and approval Issued prior to Council approval and subject to ammendment
Client:	D A ROLLINS
Drawing No:	1862-1 CONSERVATORY SITE AND LOCATION PLAN
Project:	PROPOSED CONSERVATORY
Site:	HOME FIELD JARVIS GATE SUTTON ST JAMES

Postcode: -	Drawn: DB	Checked: -
Print Scale: 1:50 @ A1	Date: JULY 15	Revision No: -

DO NOT SCALE FROM THIS DRAWING - All dimensions to be verified on site - This drawing and design remains the copyright of David Broker and may not be reproduced without permision.
David Broker or Concept 2000 will not be held responsible for any construction works undertaken prior to approval or before approved plans are issued - Any alterations to details or specifications may invalidate the approval and incurr significant additional costs.

Seymour, Sarah

From: David Broker <david.broker@btinternet.com>
Sent: 24 August 2015 16:06
To: _planningadvice
Subject: RE: Invalid App - H11-0792-15 - Applicant: Mr D A Rollins
Attachments: 1862 D A ROLLINS CONSERVATORY SITE PLAN Model (1).pdf

Revised Plan attached

From: planningadvice@sholland.gov.uk [mailto:planningadvice@sholland.gov.uk]
Sent: 24 August 2015 11:20
To: david.broker@btinternet.com
Subject: Invalid App - H11-0792-15 - Applicant: Mr D A Rollins

H11-0792-15

"This Email, and any attachments, may contain Protected or Restricted information and is intended solely for the individual to whom it is addressed. It may contain sensitive or protectively marked material and should be handled accordingly. If this Email has been misdirected, please notify the author immediately. If you are not the intended recipient you must not disclose, distribute, copy, print or relay on any of the information contained in it or attached, and all copies must be deleted immediately. Whilst we take reasonable steps to try to identify any software viruses, any attachments to this Email may nevertheless contain viruses which our anti-virus software has failed to identify. You should therefore carry out your own anti-virus checks before opening any documents. South Holland District Council will not accept any liability for damage caused by computer viruses emanating from any attachment or other document supplied with this e-mail. All GCSx traffic may be subject to recording and / or monitoring in accordance with relevant legislation."

This email has been scanned by BullGuard antivirus protection.
For more info visit www.bullguard.com