


DO NOT SCALE THIS DRAWING. THE CONTRACTOR IS DEEMED TO HAVE CHECKED ALL DIMENSIONS ON SITE AND REPORT ANY DISCREPANCIES TO OGLESBY & LIMB LTD.
THE CONTENTS OF THIS DRAWING ARE COVERED BY COPYRIGHT AND REMAIN THE PROPERTY OF OGLESBY & LIMB LTD. WRITTEN APPROVAL MUST BE OBTAINED FROM OGLESBY & LIMB LTD PRIOR TO DUPLICATION OR REPRODUCTION OF THIS DRAWING OR ITS CONTENTS.
ANY DIMENSIONS NOT SHOWN ARE TO BE CHECKED AND AGREED WITH OGLESBY & LIMB LTD.

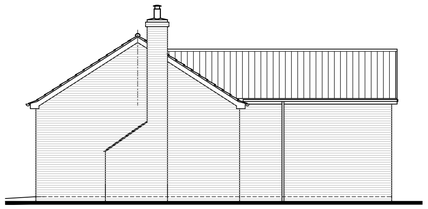

North east elevation as existing
Scale 1 : 100

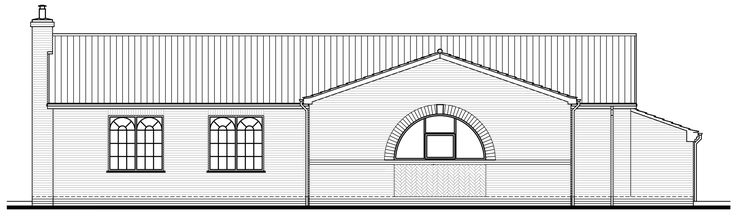

North west elevation as existing
Scale 1 : 100

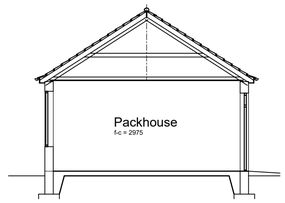


Section A-a as existing
Scale 1 : 100




South east elevation as existing
Scale 1 : 100



South west east elevation as existing
Scale 1 : 100

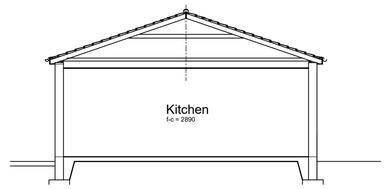


Section B-b as existing
Scale 1 : 100

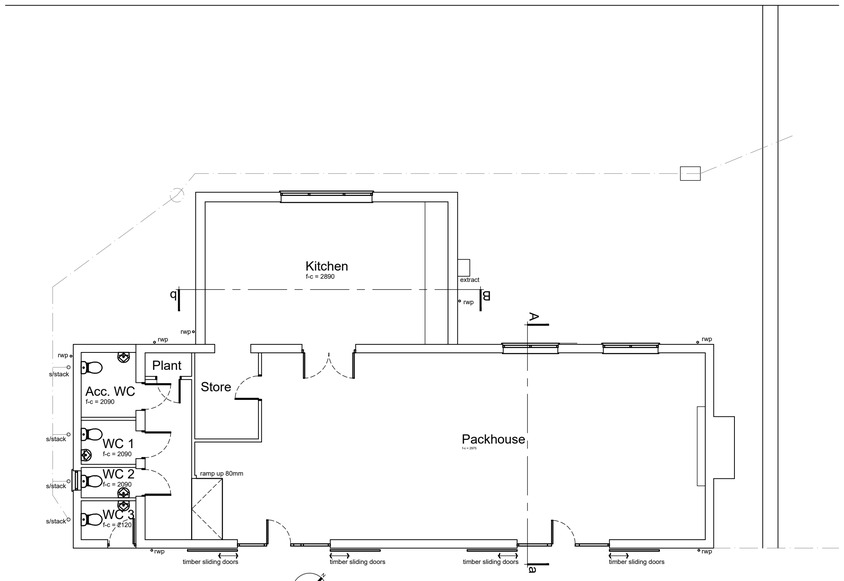

Ground Floor Plan as existing
Scale 1 : 100


SCALE 1 : 100
SCALE 1 : 1



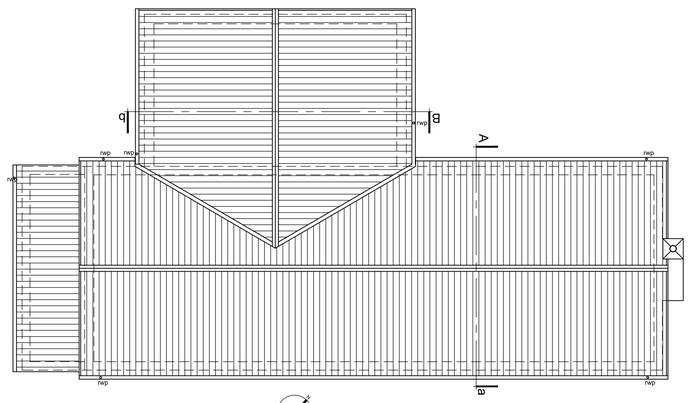

Roof Finishes Floor Plan as existing
Scale 1 : 100

SCALE 1 : 100
SCALE 1 : 1

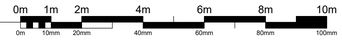

Ref.	Date	Description	Initial
-	xx.xx.xx	Xxx	xxx

Oglesby & Limb Ltd
Chartered Architect
Suite1, Market Chambers
12 Market Place, Spalding, Lincs
PE11 1SL
Tel: 01775 761196
e-mail: design@o-l-ltd.co.uk

Client:
Mr Jack Tyrrell

Project:
Proposed Conversion of former Pack House to Dwelling at Silverwood Tea Rooms Long Sutton PE12 9AU

Drawing Title:
Plans and elevations as existing

PRELIMINARY ISSUE

Date:	Scale:
13.04.21	as shown @ A1
Drawn by: AJO	Checked by: AJO

Drawing Number: **A1536-03**
Rev: **pr1**