



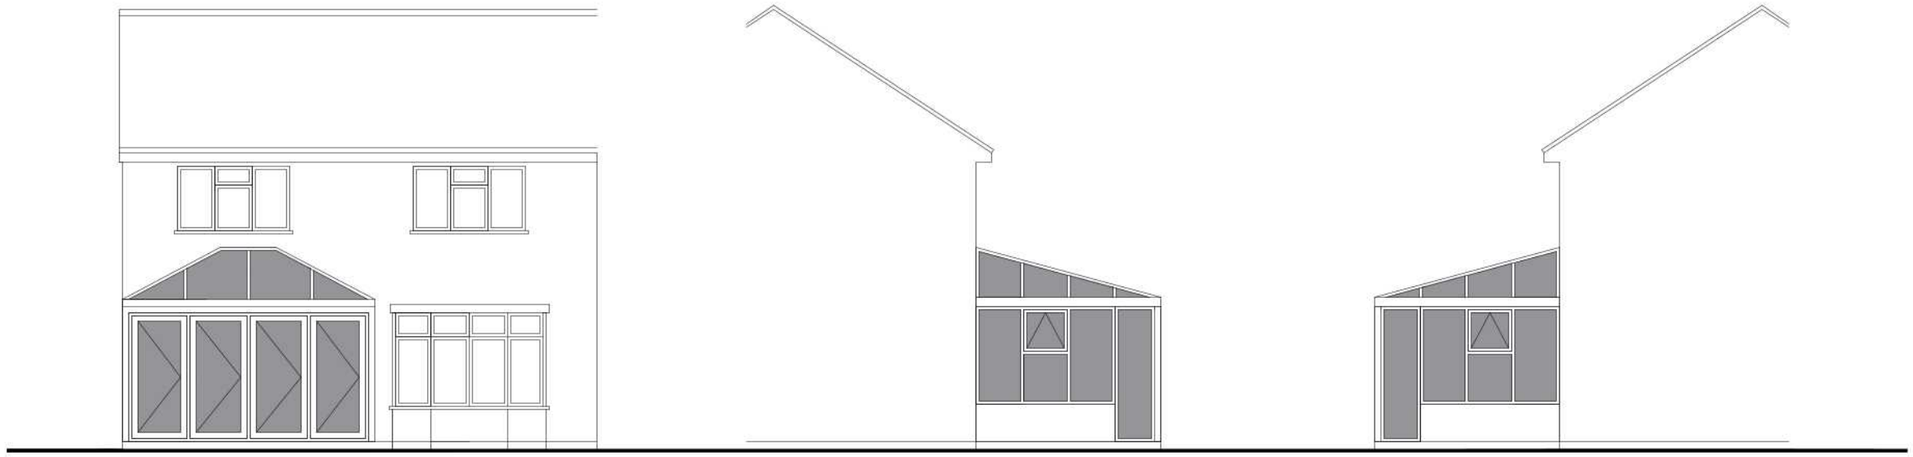

Floor Plan

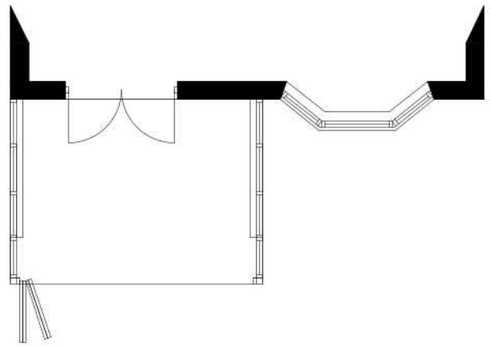

Notes

All dimensions must be checked on site and not scaled from this drawing, any discrepancies to be reported the office below.
The Contractor shall make a survey of the site and shall be responsible for obtaining all dimensions and levels necessary for the proper construction of works as indicated.

Client

LOCKYER

Job Title

4 DANIELS GATE
LONG SUTTON
SPALDING
PE12 9DP

Drawing Title

PROPOSED DRAWING

©Copyright

ELEVATION

ELEVATION DESIGN LTD

DESIGN - CONSTRUCTION
PROJECT MANAGEMENT

16 Wright Street Hull HU2 8JU

Telephone 01482 221155
Fax 01482 221105
Email Josh@elevationdesign.org.uk

Revisions	Date	Description	DR	CH

Status: SCHEME

Scale	Date
A3- 1:100	13/07/22

Drawn By	Checked	Approved
KS		

Drawing No.	Rev
1001/386/02	