
RUSSEN&TURNER
www.russenandturner.co.uk
COMMERCIAL PROPERTY SURVEYORS & VALUERS
BUILDING & PARTY WALL SURVEYORS
ARCHITECTURAL DESIGNERS
ESTATE AGENTS

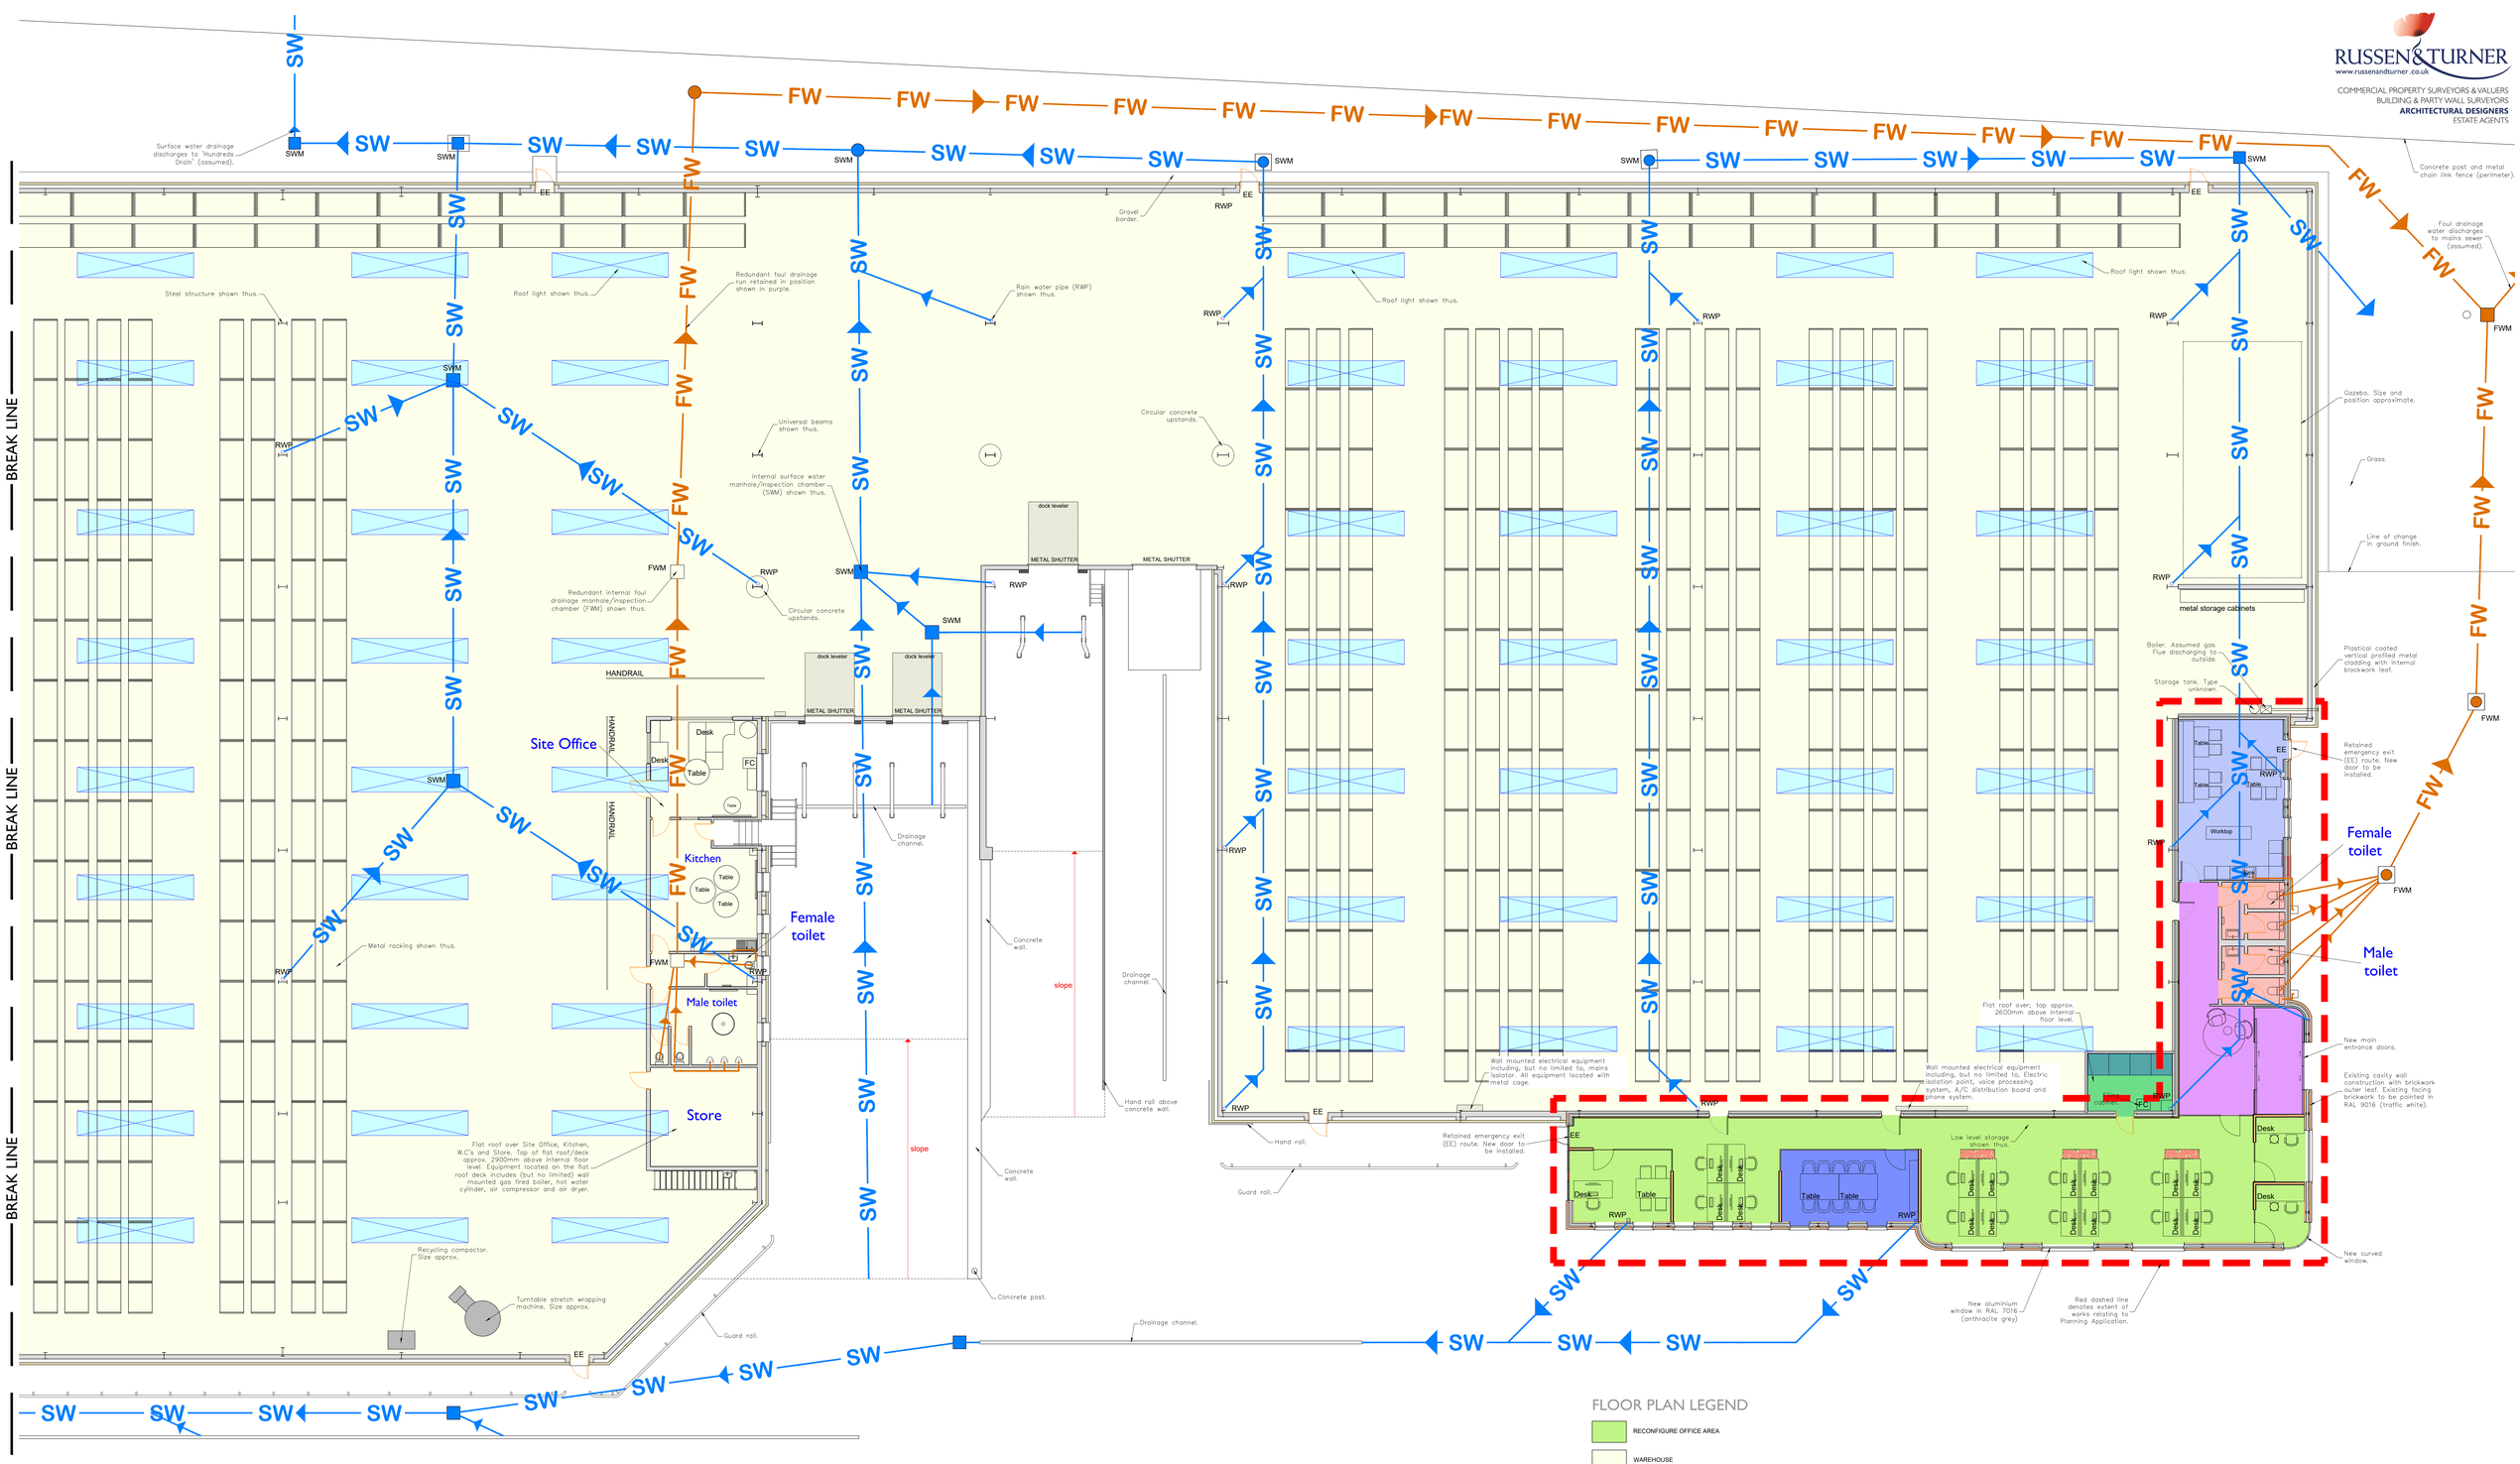

PROPOSED PARTIAL FLOOR PLAN
SCALE: 1:100

FLOOR PLAN LEGEND

- RECONFIGURE OFFICE AREA
- WAREHOUSE
- REFURBISHED KITCHEN AREA
- REFURBISHED TOILETS
- STORAGE AREA
- NEW MEETING ROOM
- NEW CIRCULATION AREA

The copyright of this drawing is the property of Russen & Turner and the drawing must not be copied, loaned or duplicated (in part or in full) without our written consent.
This drawing must be carefully reviewed in conjunction with all other information provided by Russen and Turner. This drawing must not be read in isolation.
Dimensions must not be scaled from this drawing. All dimensions are approximate only. Any dimensions shown are in millimeters.
The designated purpose for this drawing is stated in the title block, and it should not be used for any other purpose beyond that designation.
In cases where door, wall or window positions, along with internal or external services, are depicted, this sizes and locations are for guidance only. Wall types, or construction methods, can significantly vary across a property/building, and any existing walls featured on the plans should be assumed to be of differing types and thickness's.
If above or below-ground services are depicted on this drawing, it is important to recognise that the representation of these services and their positions should be regarded as indicative and not comprehensive. It is highly likely that additional services exist. Similarly, while specific details of external soft or hard landscaping may not be provided, assume that elements such as surrounding paths, roads, vegetation, and the like, in proximity to the designated work area(s), are present.
Positions of boundary lines, trees, on-site levels, manhole/inspection chamber locations, etc., are presented solely for guidance. In the event this drawing is intended for construction purposes, on-site "setting out" checks must be conducted to ensure accuracy. These checks should be completed before any work is initiated
Typically, when a measured survey is performed for the purpose of creating drawings, certain areas may be inaccessible. Consequently, anyone intending to carry out work must satisfy themselves that all necessary checks have been conducted before commencing any work.
The neighbouring properties displayed on any site or location plan are based on Ordnance Survey data, and the heights of surrounding buildings should be regarded as approximate.
Unless explicitly specified by Russen and Turner ltd, no on-site tests or investigations have been conducted regarding above or below ground on-site services (e.g., surface water drainage, foul drainage, utility services, etc.). Under no circumstances should any individuals commence on-site work before testing has been undertaken and the positions of existing services on site have been fully determined. All necessary safety precautions must be observed.
If a Location Plan is included, please note that the Ordnance Survey Plan obtained via PROMAP provides only physical features and does not establish legal boundaries as a matter of fact or law. Its inclusion is solely for identification purposes. Section 60 of the Land Registration Act 2002 sets out general boundary rules, emphasising that boundaries depicted on Land Registry/Ordnance Survey plans are indicative rather than precise representations of boundary locations. Therefore, an Ordnance Survey Plan should not be considered reliable as primary evidence in a court of law in matters pertaining to Boundary Disputes, Adverse Possession, Conveyance, or any purpose other than its intended identification use.

IMPORTANT INFORMATION

THE NOTES ON THE DRAWING REGARDING THE EXISTING STRUCTURE AND ASSUMED SERVICES ARE LESS EXTENSIVE THAN THOSE SHOWN ON THE EXISTING PARTIAL FLOOR PLAN. PLEASE REFER TO THE EXISTING PARTIAL FLOOR PLAN FOR ADDITIONAL INFORMATION

IMPORTANT INFORMATION

THIS DRAWING MUST BE READ IN CONJUNCTION WITH ALL OTHER INFORMATION CONTAINED ON RUSSEN & TURNER DRAWINGS. THIS DRAWING HAS BEEN PRODUCED USING THE INFORMATION SUPPLIED BY POINTSCAN.

DIMENSIONS MUST NOT BE SCALED FROM THE DRAWINGS. ALL DIMENSIONS ARE APPROXIMATE. THIS DRAWING HAS BEEN PREPARED FOR PLANNING PURPOSES ONLY AND MUST NOT BE USED FOR CONSTRUCTION PURPOSES.

OTHER THAN ASSUMED DRAINAGE RUNS, MINIMAL OTHER SERVICES HAVE BEEN SHOWN. HOWEVER, SERVICES ARE PRESENT THROUGHOUT THE BUILDING AND ACROSS THE SITE.

THE SURFACE WATER AND FOUL DRAINAGE LAYOUT/SYSTEM SHOWN IS BASED ON HISTORIC DRAWINGS SUPPLIED BY THE CLIENT. NO DRAINAGE SURVEY HAS BEEN UNDERTAKEN AND THE DRAINAGE ARRANGEMENT SHOWN (INCLUDING ALL SUPPORTING NOTES) IS INDICATIVE ONLY AND MUST NOT BE RELIED UPON.

Revision : Date :

Drawing Status: PLANNING

Russen & Turner
17 High Street
Kings Lynn
Norfolk
PE30 1BP

Phone: 01553 768256

Client:
LC Packaging UK Ltd

Address :
Bridge Road,
Long Sutton,
Spalding,
Lincolnshire.
PE12 9EF.

Drawing Title :
Proposed Partial Floor Plan

Date : Aug 2025 Paper Size : A0

Drawing Number : RTW01717/25/1/PL004 Rev :