

SHDC
Planning & Development
29 SEP 2010
Ref: 0817-10

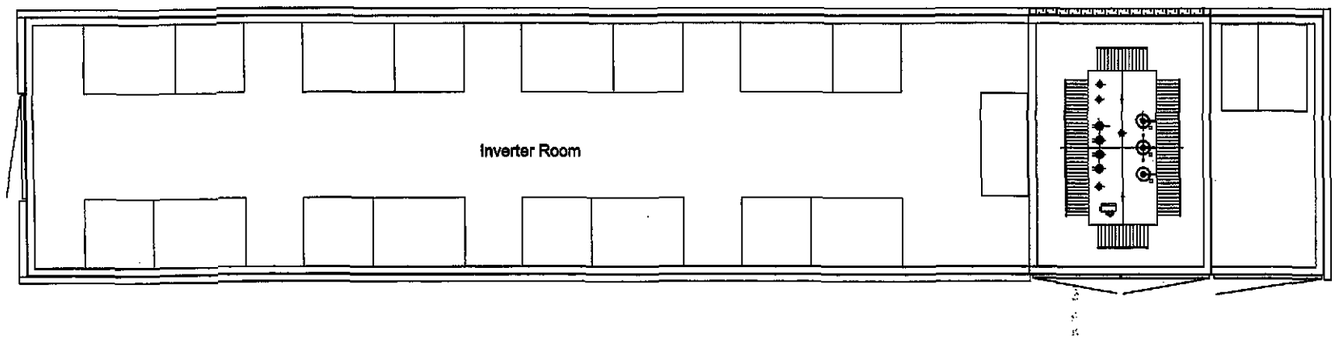


Plan


Refer to dwg 692.PL.02
For Location

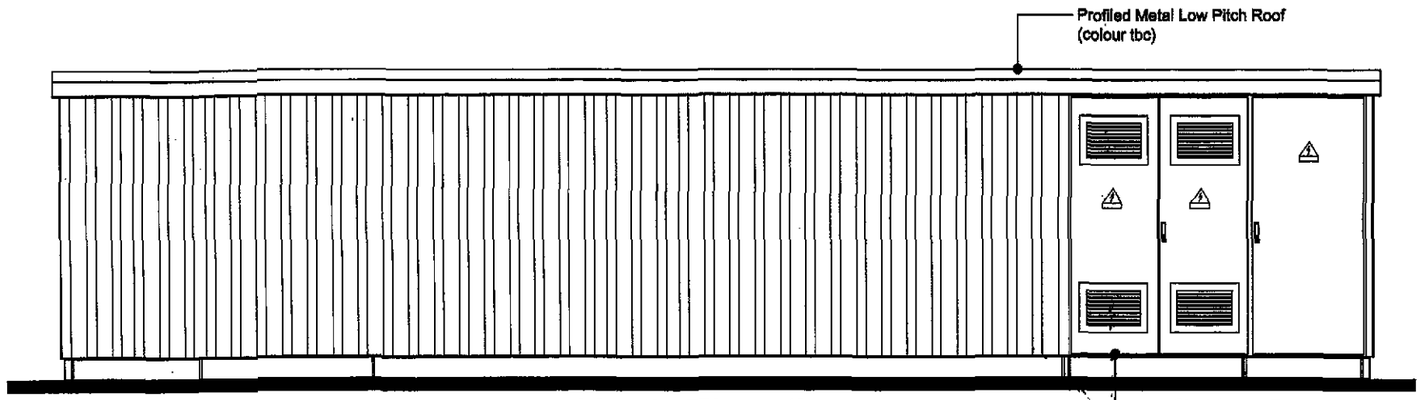


North Elevation

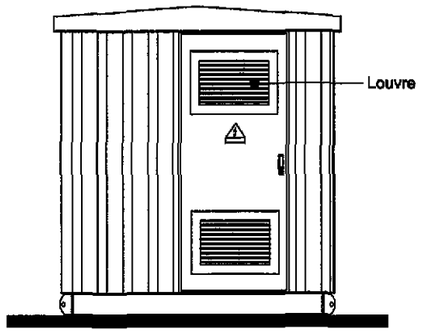

East Elevation

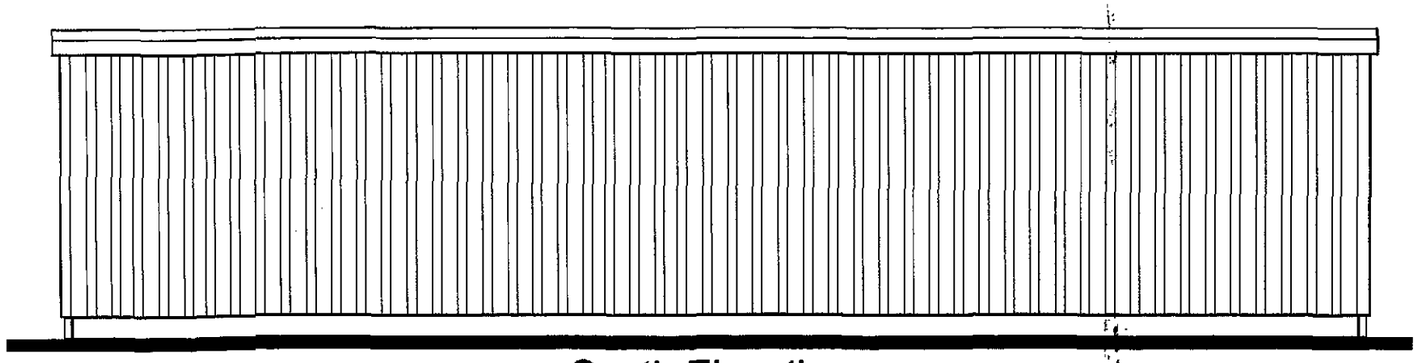

South Elevation

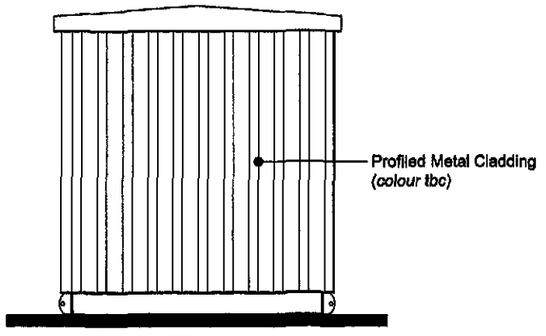

West Elevation

9 Hoddins Way, Long Sutton, Spalding, Lincs. PE12 9JB
Tel: (01406) 364 646
mdsarch@searchartchitects.co.uk
www.searchartchitects.biz
SEARCH ARCHITECTS

LOCATION
The Butterfly & Wildlife Park, Long Sutton

PROJECT
Proposed Solar Park

CLIENT
Moor Solar Ltd

SCALE
1:50 @ A3

REVISION

DRAWING
Inverter House

DRAWING NO.
692.PB.03

DRAWN JG | CHECKED RE

DATE
24.09.2010