



TYPICAL SECTION

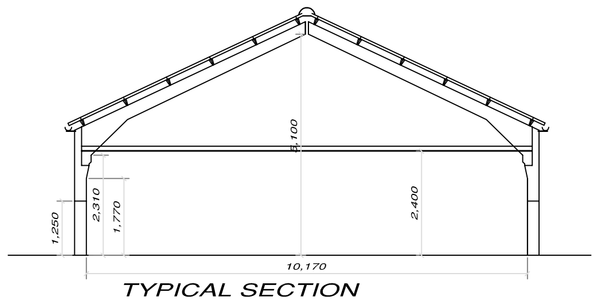


PROPOSED FRONT ELEVATION

ROOF CLADDING
GOOSE WING GREY PCS SHEETING

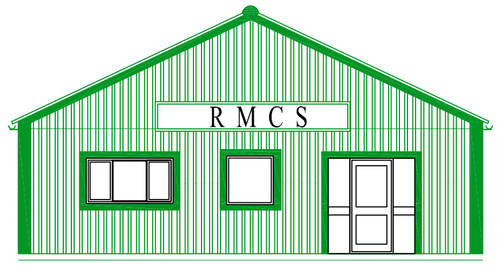

PROPOSED SOUTH ELEVATION

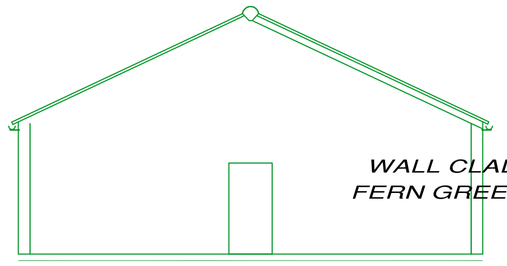


WALL CLADDING AND TRIM
FERN GREEN PCS SHEETING

PROPOSED REAR ELEVATION
INTERNAL



PROPOSED NORTH ELEVATION

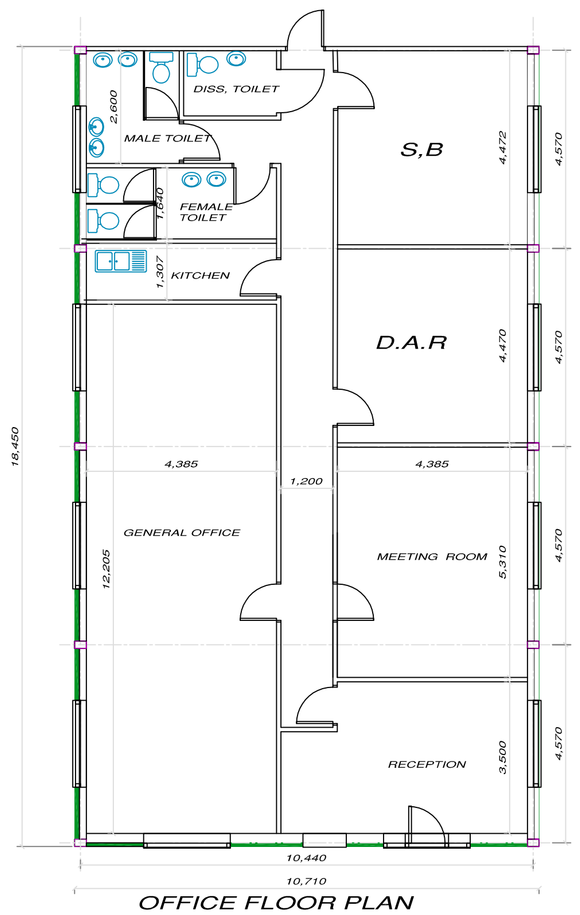

OFFICE FLOOR PLAN
INTERNAL FLOOR AREA 183 SQ.M

Borough Council of Kings Lynn & West Norfolk The Mayors Award for Design in the Environment 2011 — Highly Commended, Residential New Build

LABC Peterborough City Council — Winner, New Small Scale housing development 2011; Highly commended Commercial catagory building 2011; Design and Construction award 2010

Building Design Awards — Winner, Herritage award for Conversion or Renovation 2010; Highly commended for Conversion or Renovation 2010; Highly commended Heritage award New Build 2009

Building Excellence in Fenland -

Web site www.davidbrokerdesignservices.co.uk

Rev	Purpose	By	Date
-	No.1 For client comment and approval Issued prior to Council approval and subject to amendment		

DBDS
DAVID BROKER DESIGN SERVICES — ARCHITECTURAL TECHNICIANS
to — DANBROOKE HOUSE,STATION ROAD
CONCEPT 2000 — WISBECH ST MARY
DESIGN AND DEVELOPMENT — WISBECH CAMBS.PE13 4RW
LTD — Telephone 01945410421
ESTABLISHED 1984 — Facsimile 01945410400
Email: dbrok@btinternet.com

Client:	D A ROLLINS
Drawing No:	1862-2 OFFICES GA PLAN
Project:	PROPOSED CHANGE OF USE OF FARM PREMISES PROPOSED CHANGE OF USE OF A REDUNDANT AGRICULTURAL BUILDING TO FORM OFFICES INCLUDING ALTERATIONS. PROPOSED NEW PANEL ASSEMBLY (ELECTRICAL) WORKSHOP. PROPOSED CHANGE OF USE OF A REDUNDANT AGRICULTURAL BUILDING TO FORM PACKING SHED. NO ALTERATIONS PROPOSED ACCESS GATES AND SECURITY FENCING PROPOSED CAR AND LIGHT GOODS VEHICLE PARKING
Site:	HOME FIELD JARVIS GATE SUTTON ST JAMES

Postcode: -	Drawn: DB	Checked: -
Print Scale: 1:50 @ A1	Date: JULY 15	Revision No: -

DO NOT SCALE FROM THIS DRAWING - All dimensions to be verified on site - This drawing and design remains the copyright of David Broker and may not be reproduced without permission. David Broker or Concept 2000 will not be held responsible for any construction works undertaken prior to approval or before approved plans are issued - Any alterations to details or specifications may invalidate the approval and incur significant additional costs.