

©Design Copyright reserved. Written consent must be obtained before copying or reproducing this drawing. Do not scale from this drawing, use dimensioned figures only. Contractors are responsible for taking and checking site dimensions. Any discrepancy must be reported to the architect immediately.

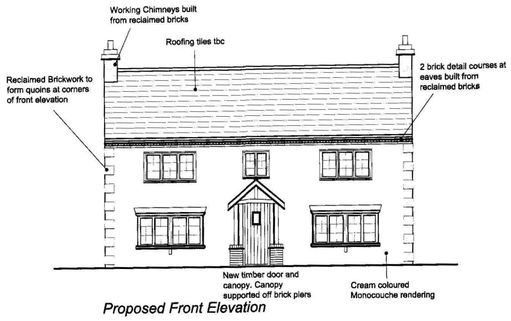


Proposed Front Elevation




Proposed Rear Elevation

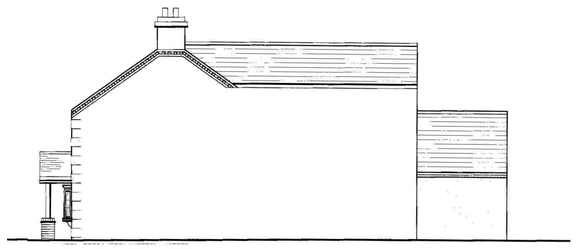


Proposed Side Elevation

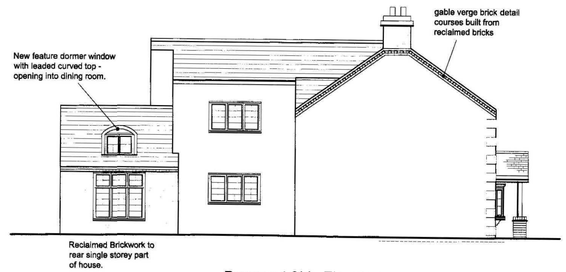


Proposed Side Elevation

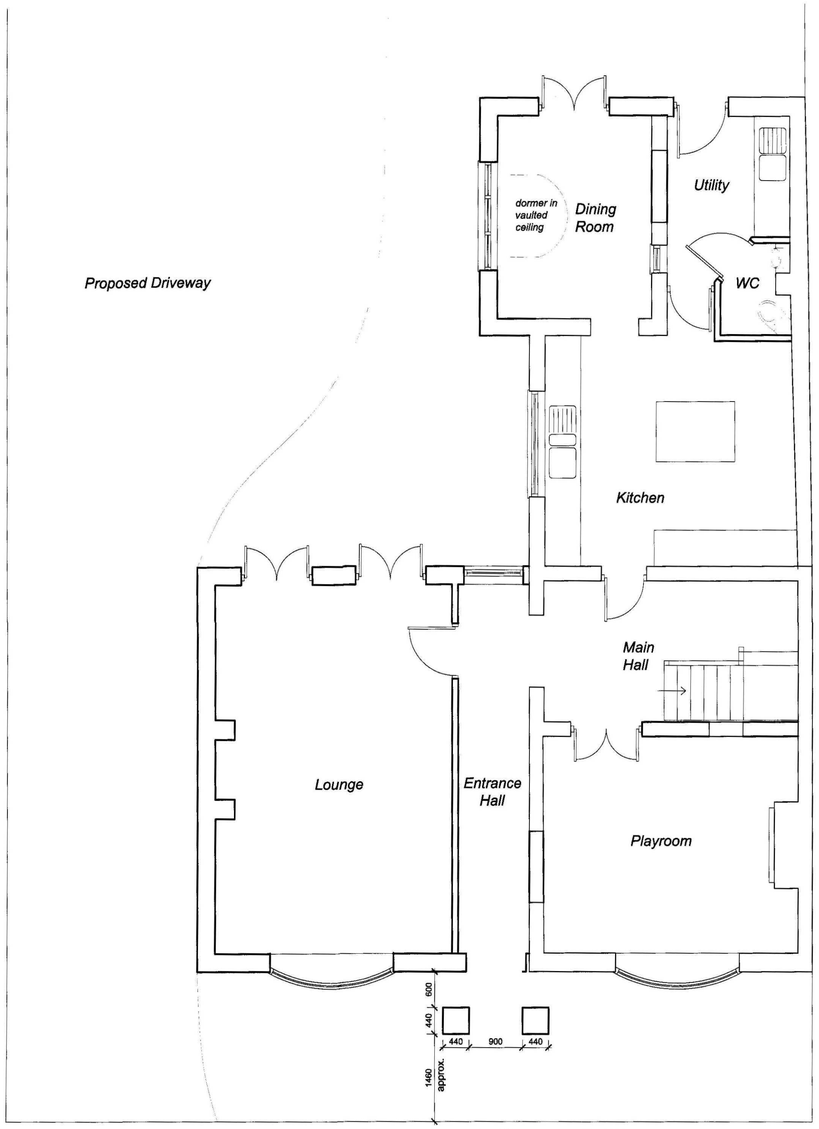

Proposed Ground Floor

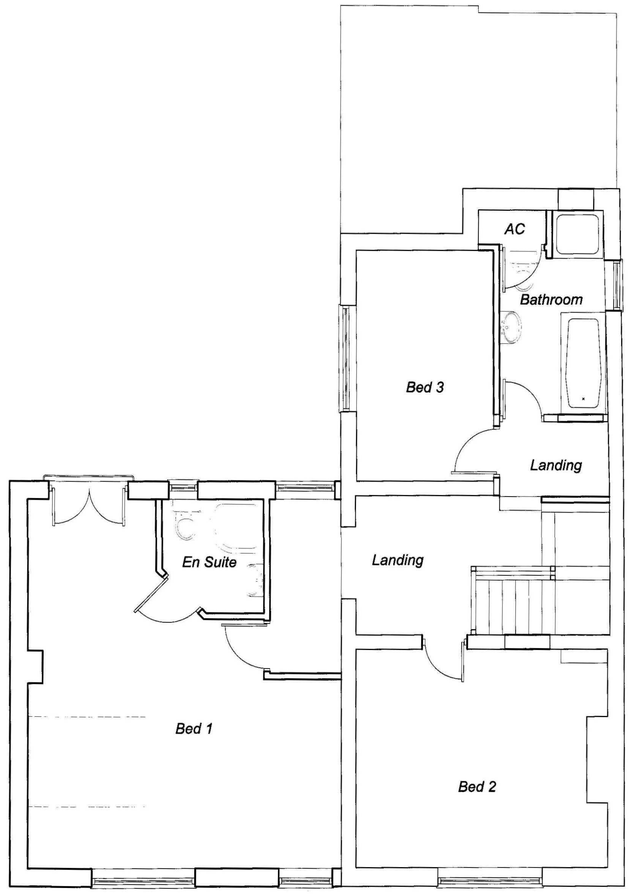

Proposed First Floor

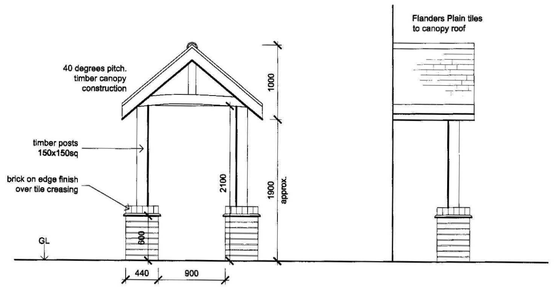

DETAILED FRONT VIEW OF PORCH

DETAILED SIDE VIEW OF PORCH

SHDC Planning & Development - 1 DEC 2010 Ref: S/2356/10

AMENDED PLAN Ref: A1

Rev.		Date
A	DETAILS OF FRONT PORCH AMENDED & SHOWN	23.11.10

Mr R Chapman

Scale: 1:50 & 1:100

Project: Proposed Extensions and Alterations to Existing Detached Cottage; No.35 Little London Long Sutton Spalding. Lincs

Date: August 2010

Drawing No.: P201/08/10

Title: Existing Floor Plans & Elevations

Revision: A

A1