
© Design Copyright reserved. Written consent must be obtained before copying or reproducing this drawing. Do not scale from this drawing, use dimensioned figures only. Contractors are responsible for taking and checking site dimensions. Any discrepancy must be reported immediately.

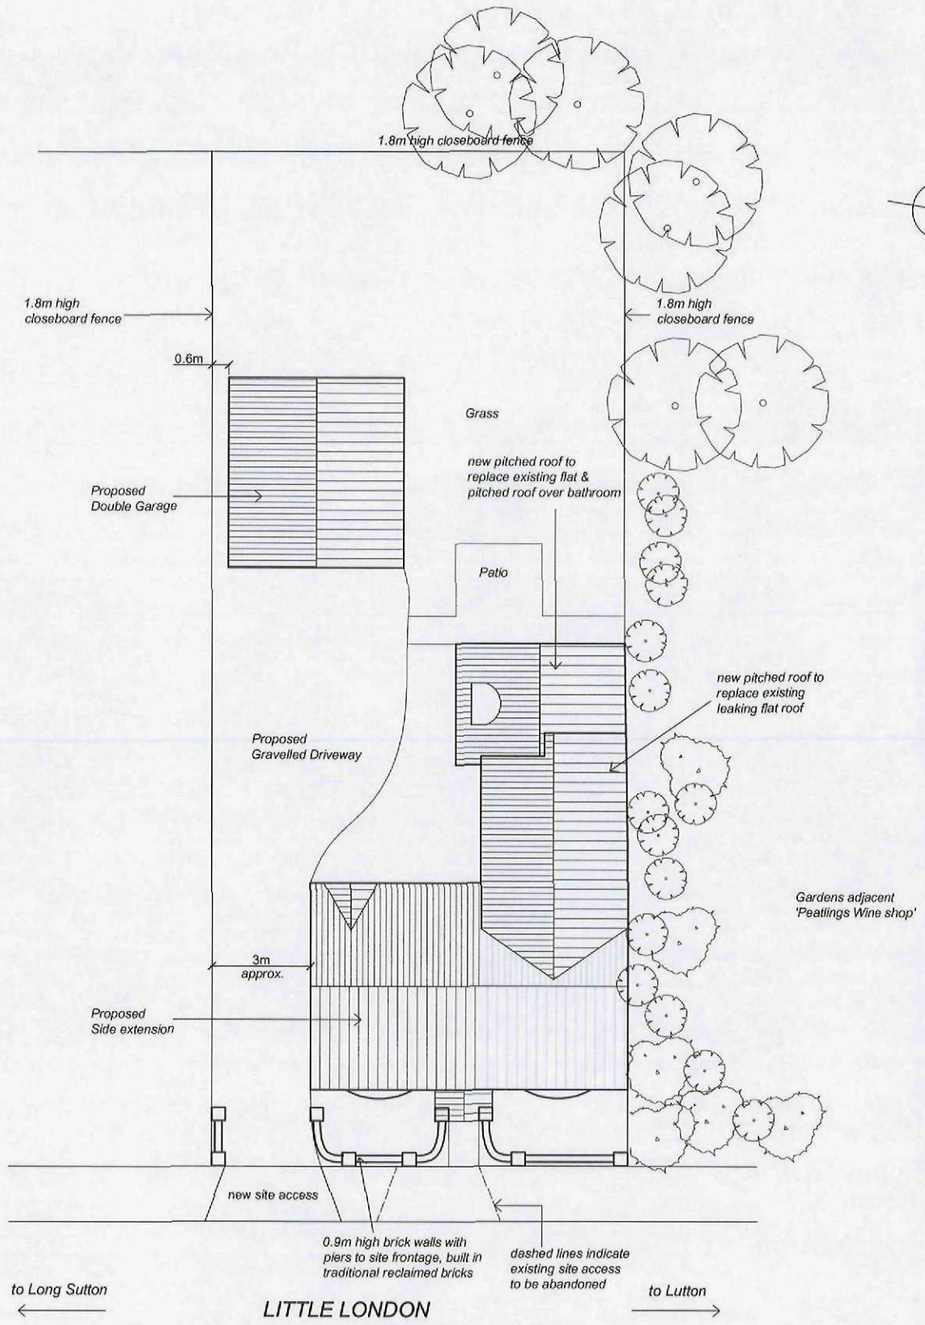



SHDC
Planning & Development
5 OCT 2010
Ref: 0830-10

Rev.		Date

Client
Mr R Chapman

Project
Proposed Extensions and Alterations to Existing Detached Cottage;
No.35 Little London
Long Sutton
Spalding. Lincs

Date
August 2010

Scale
1:200 & 1:1250


Drawing No.
P100/08/10

Title
Proposed Site Plan & Location Plan


Revision

A3

© Design Copyright reserved. Written consent must be obtained before copying or reproducing this drawing. Do not scale from this drawing, use dimensioned figures only. Contractors are responsible for taking and checking site dimensions. Any discrepancy must be reported immediately.

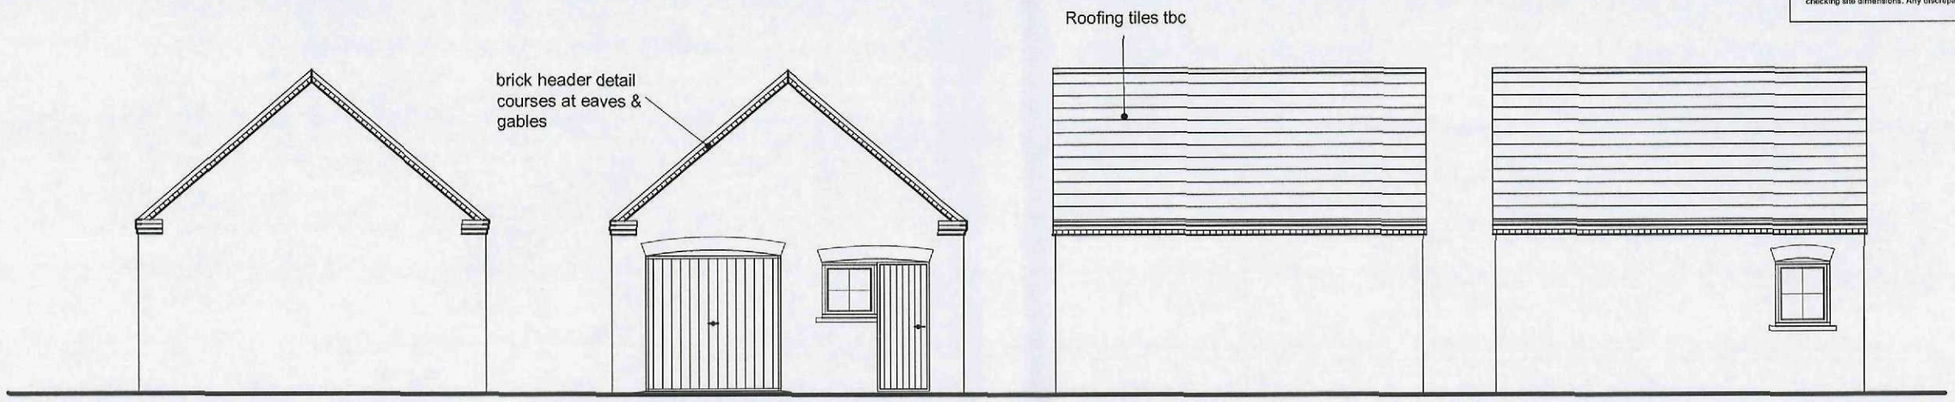

Rear Elevation *Front Elevation* *Side Elevation* *Side Elevation - into garden*

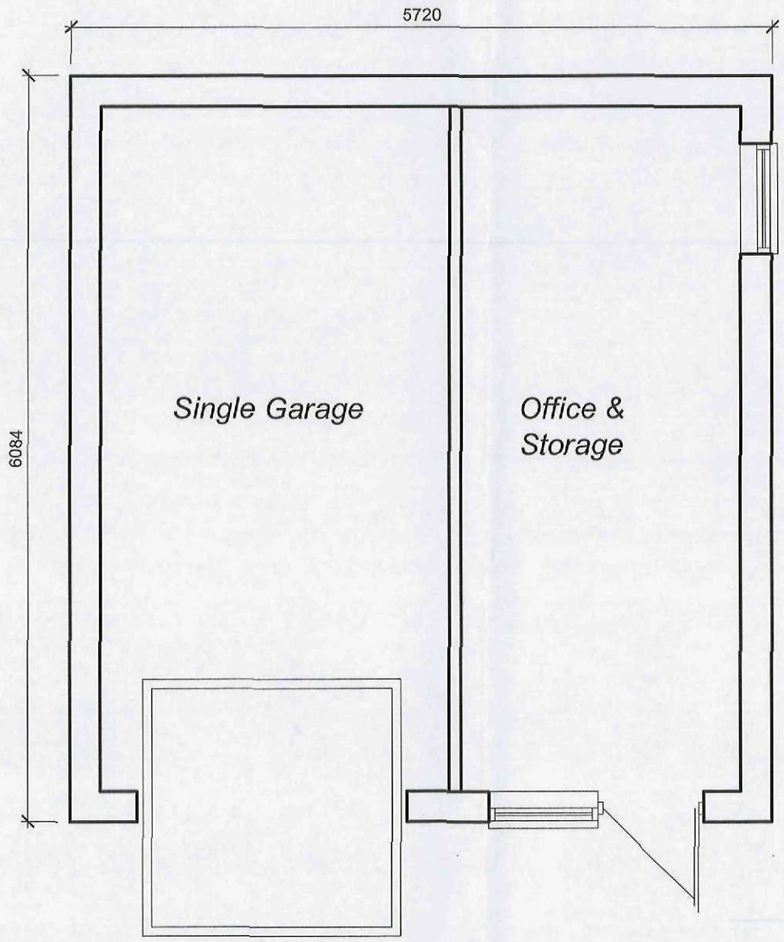

Proposed Floor Plan

SHDC
Planning & Development
5 OCT 2010
Ref: 0830-10

Rev.		Date

Client
Mr R Chapman

Project
Proposed Extensions and Alterations
to Existing Detached Cottage;
No.35 Little London
Long Sutton
Spalding. Lincs

Date
August 2010

Scale
1:50 & 1:100


Drawing No.
P202/08/10

Title
Proposed Detached Double Garage


Revision

A3


©Design Copyright reserved. Written consent must be obtained before copying or reproducing this drawing. Do not scale from this drawing, use dimensioned figures only. Contractors are responsible for taking and checking site dimensions. Any discrepancy must be reported to the architect immediately.

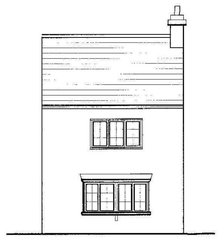

Existing Front Elevation

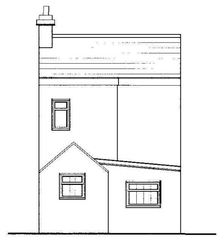

Existing Rear Elevation

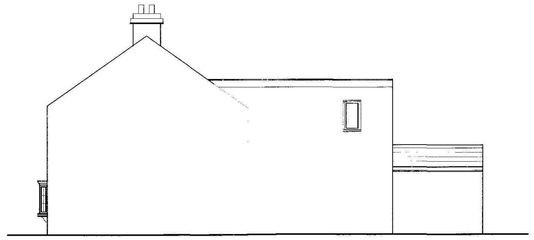


Existing North Side Elevation




Existing South Side Elevation

Existing Gravel Driveway

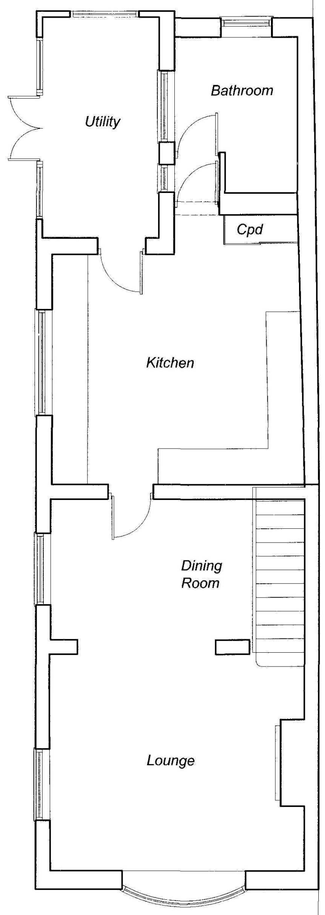

Existing Ground Floor

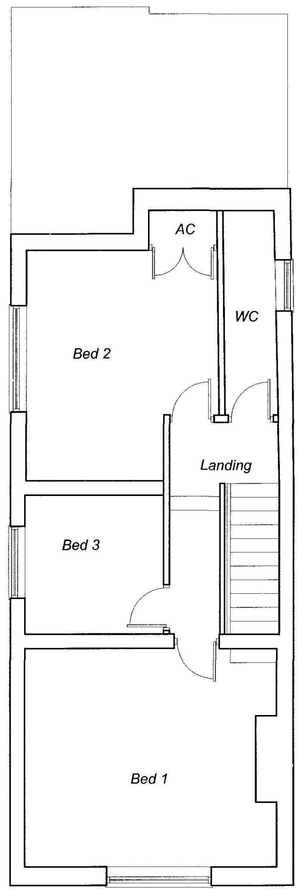

Existing First Floor



Rev.	Date
Mr R Chapman	Scale 1:50 & 1:100
Project: Proposed Extensions and Alterations to Existing Detached Cottage; No.35 Little London Long Sutton Spalding. Lincs	Date August 2010
	Drawing No. P200/08/10
Title: Existing Floor Plans & Elevations	Revision

A1


©Design Copyright reserved. Written consent must be obtained before copying or reproducing this drawing. Do not scale from this drawing, use dimensioned figures only. Contractors are responsible for taking and checking site dimensions. Any discrepancy must be reported to the architect immediately.



Proposed Front Elevation




Proposed Rear Elevation

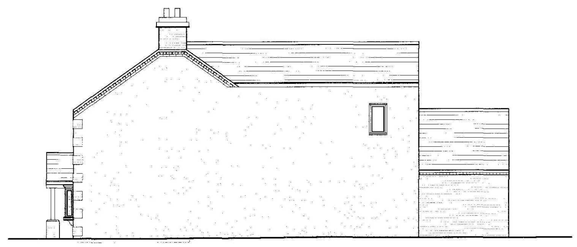


Proposed Side Elevation



Proposed Side Elevation

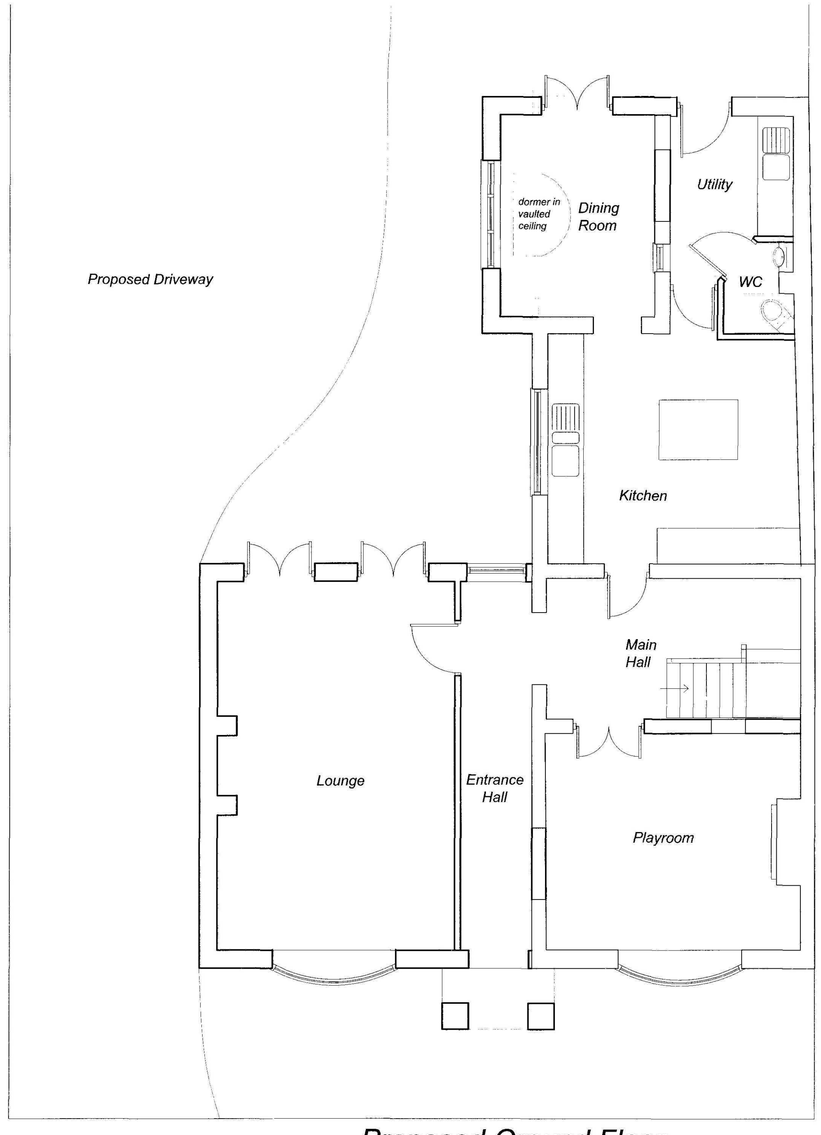

Proposed Ground Floor

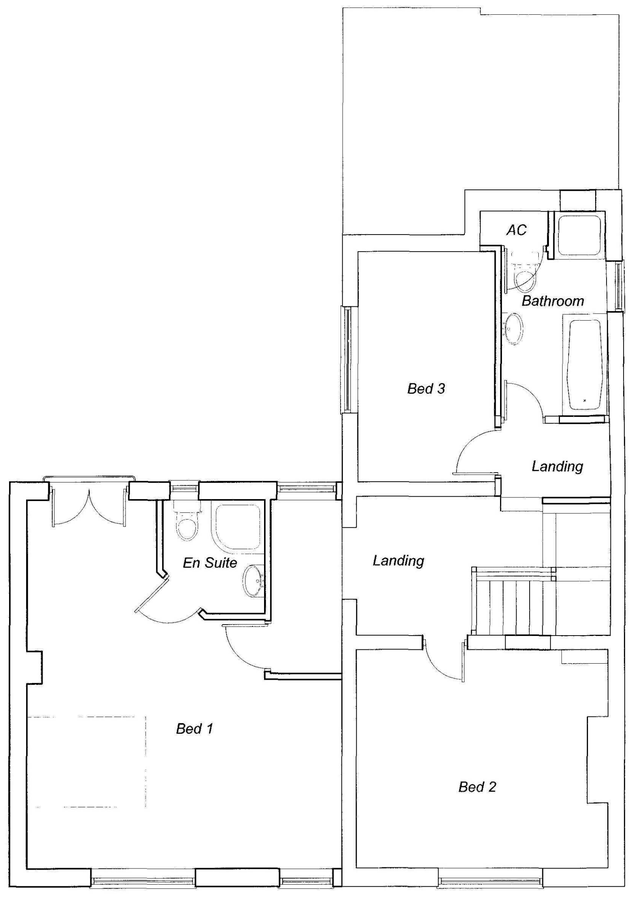

Proposed First Floor

0830-10

Rev.	Date
Mr R Chapman	Scale 1:50 & 1:100
Project: Proposed Extensions and Alterations to Existing Detached Cottage; No.35 Little London Long Sutton Spalding. Lincs	Date August 2010
	Drawing No. P201/08/10
Title: Proposed Floor Plans & Elevations	Revision

A1