
NOTES


All dimensions must be checked on site and not scaled from this drawing.

ROOF: TILES AS BUNGALOW


WALLS: FACING BRICKS AS BUNGALOW

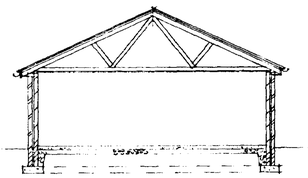


SECTION AA

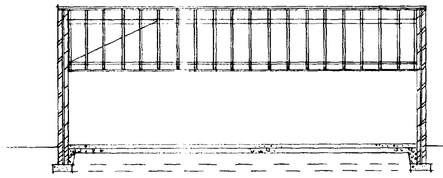


SECTION BB

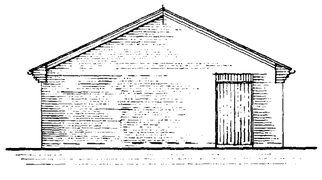


SIDE ELEVATION

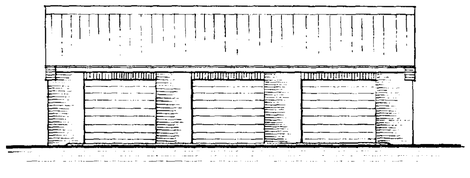


FRONT ELEVATION

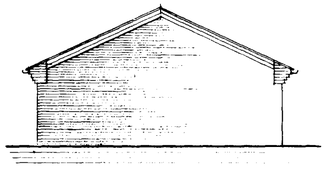


SIDE ELEVATION

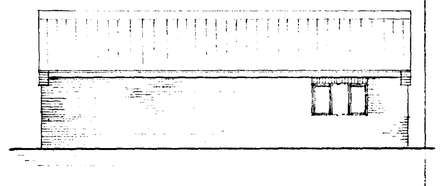


REAR ELEVATION

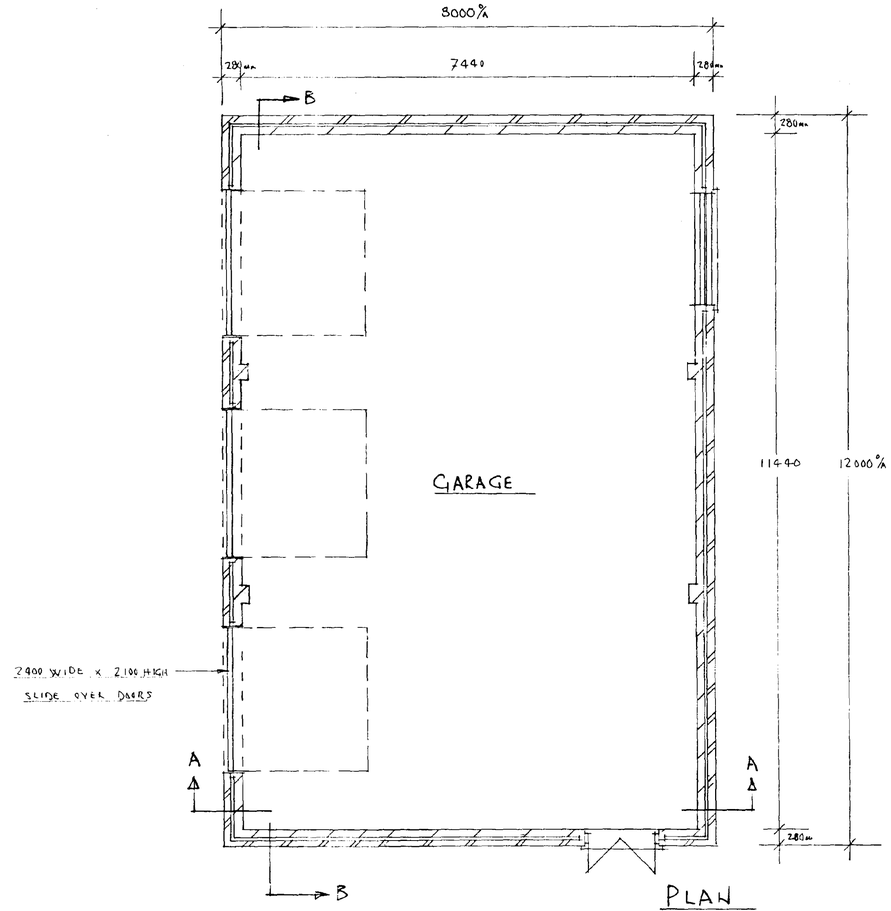

PLAN

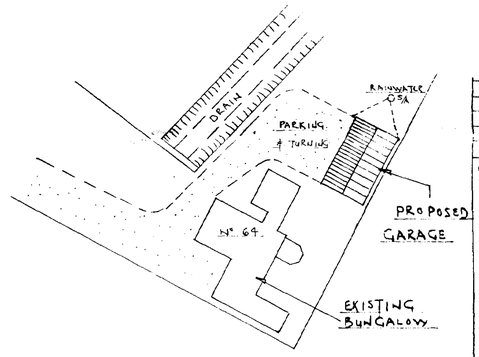

BLOCK PLAN SCALE 1:500

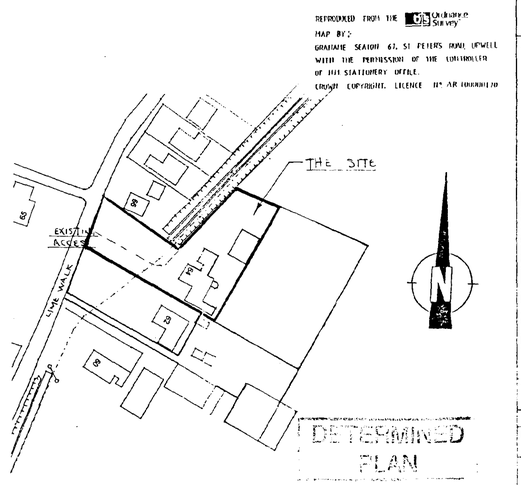

LOCATION PLAN SCALE 1:1250

A	Date	Revisions

© Copyright

DESIGN AND PLANNING CONSULTANT
Grahame Seaton A.M.I.A.S.
Well Creek Lodge, St. Peter's Road, Upwell, Wisbech, Cambs PE14 9EJ
Telephone: (01945) 772632 Fax: (01945) 773192
Mobile: (07799) 833359

SHDC
Planning & Development
30 JUL 2002
Ref 0884/02

Client
MR & MRS C DACK
64, LIME WALK
LONG SUTTON Phone 01406 363655

Job Title

PROPOSED GARAGE
AT 64 LIME WALK
LONG SUTTON

Drawing

FULL DETAILS

Scale 1:50 1:100

Date JULY 2002 Drawn by GS

02/7/992