0m 20m 40m 60m 80m 100m

VISUAL SCALE 1:1000 @ A1

0m 4m 8m 12m 16m 20m


VISUAL SCALE 1:200 @ A1

0m 2m 4m 6m 8m 10m

VISUAL SCALE 1:100 @ A1


0m 1m 2m 3m 4m 5m

VISUAL SCALE 1:50 @ A1

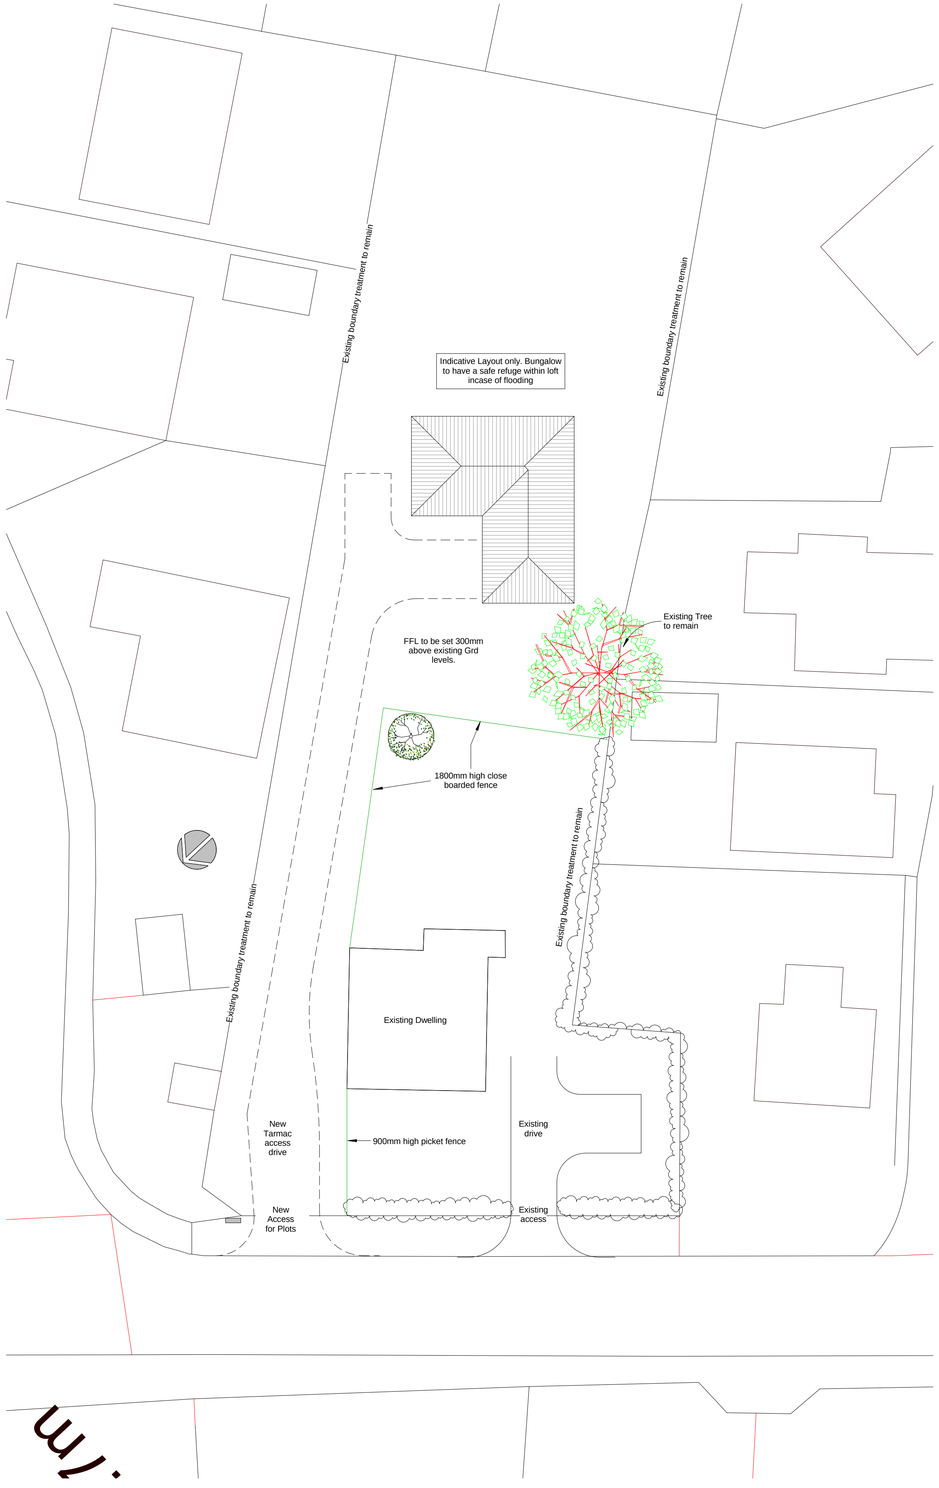

Site Block Plan

1 : 200

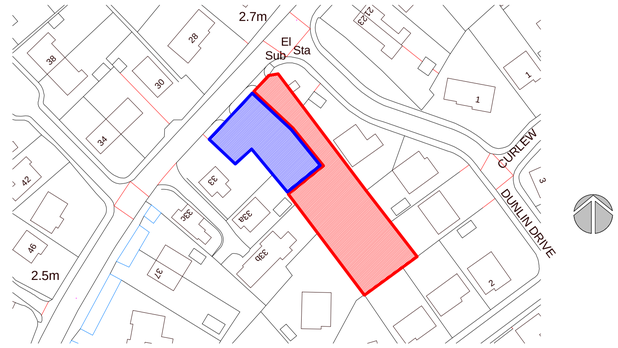

Site Location Plan

1 : 1000

PLANNING ISSUE

Due to areas of the structure being covered, unexposed or otherwise inaccessible the notes / specifications of existing materials are subject to confirmation of site when it is feasible to expose the relevant areas of construction.

GENERAL CONDITIONS
Contractors are responsible for checking all dimensions on site when work commences and before ordering any materials.Any discrepancies should be brought to the attention of the Client for remedial action before commencing further.
All materials not specified to be of a standard suitable for the work proposed and be fit for purpose.All work to be in accordance with good building practise and all necessary BS codes for Workmanship on Building Sites.

Client:
Mr G Smith

Site:
29 Station Road
Long Sutton

Drg Title:
Proposed Site Plans

"Treetops", The Racegrround, Spalding, PE11 3AP Tel : 01775 768 921

a1	Contract No	Drg No	Revision:
	2419	001	B