




FRONT ELEVATION A1 A2

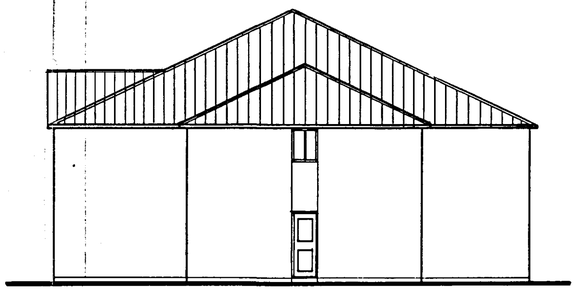


END ELEVATION B and C

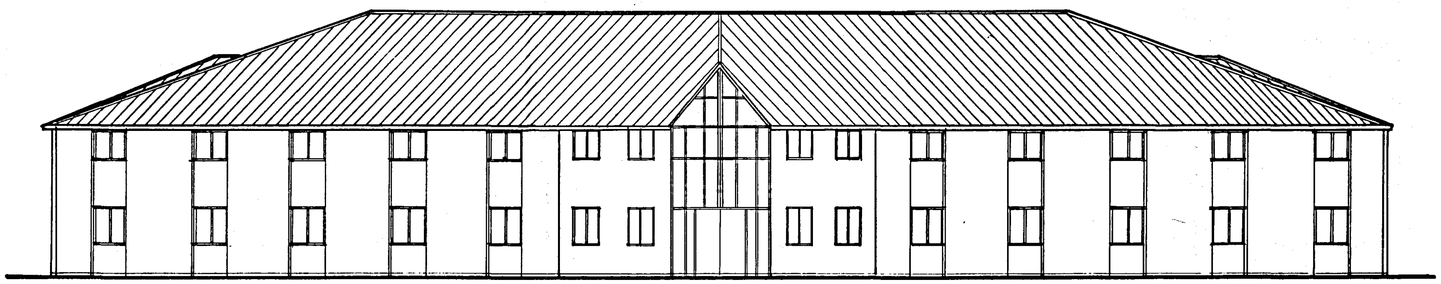


FRONT ELEVATION F

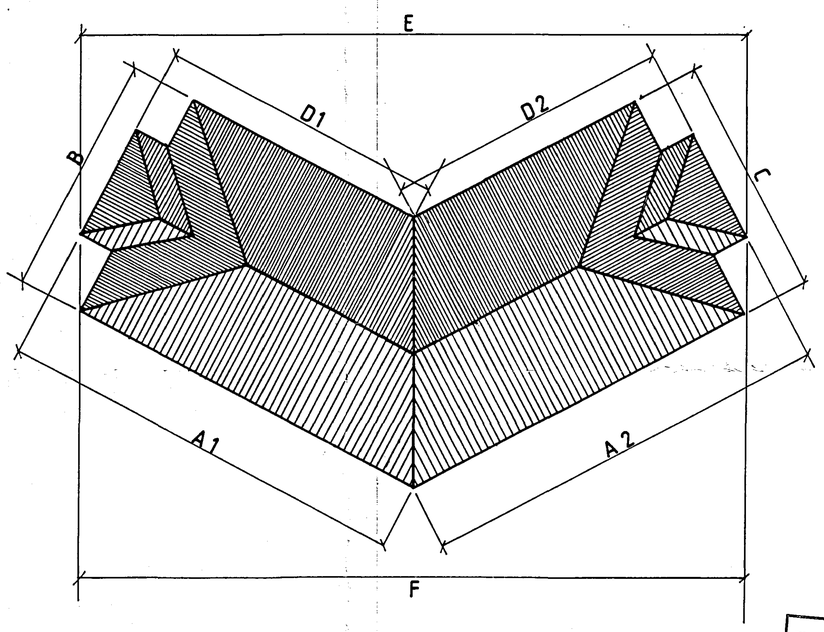

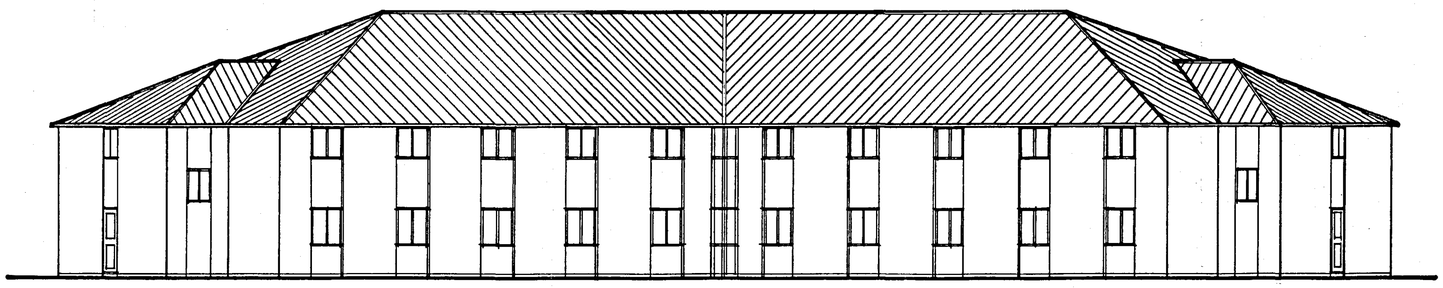

REAR ELEVATION E

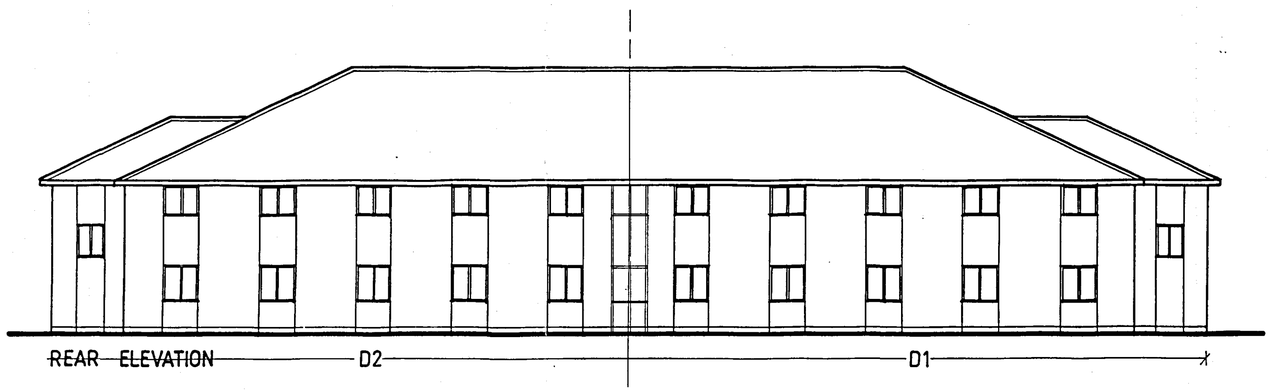

REAR ELEVATION D2 D1

SHDC
Planning & Development
11 AUG 2008
Ref: 0894/08

DRAWING
08 AUG 2008
ISSUED

ORIGINAL IF RED

Rev.	By	Notes	Date
A	GJ	Entrance / Roofline	04/08

rdc
Robert Doughty Consultancy
32 High Street, Helpringham
Sleaford, Lincolnshire NG34 ORA
Tel: 01529 421646
Fax: 01529 421358
Email: admin@rdc-landplan.co.uk
Web: www.rdc-landplan.co.uk

Client: KINGS COUNTRY HOTELS

Project: VICARAGE LANE. LONG SUTTON

Drawing title: MOTEL ELEVATIONS

Job No.	Drawing No.	Rev.	Drawn
731/7	DS 02	A	GJ

Scale	Date	Checked
1:100	10/11/06	

DO NOT SCALE from this drawing. All measurements should be checked against on site conditions and any discrepancies should be brought to the attention of the Robert Doughty Consultancy

DETERMINED PLAN