


GROUND FLOOR

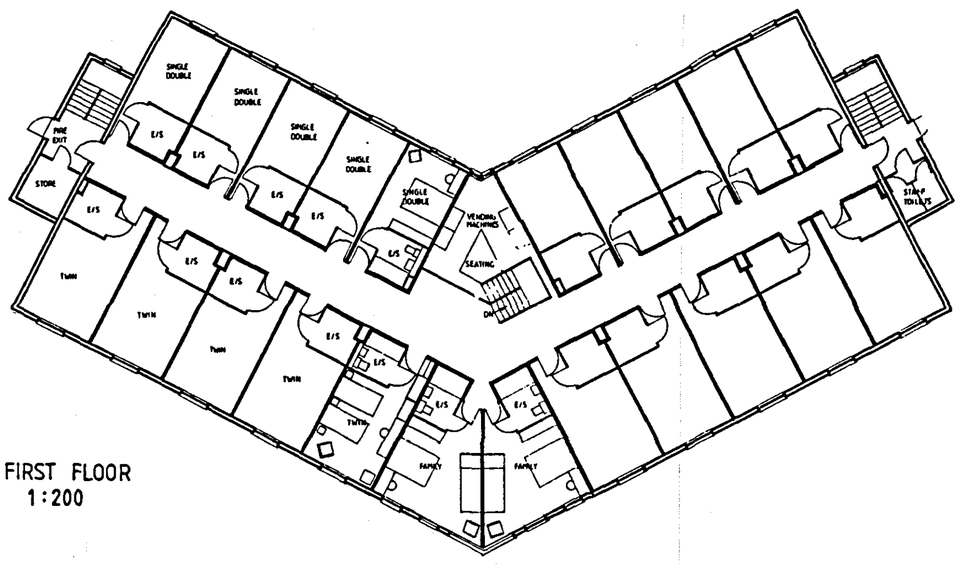

FIRST FLOOR
1:200

SHDC
Planning & Development
11 AUG 2008
Ref: 0894/08

DRAWING
08 AUG 2008
ISSUED

Rev.	By	Notes	Date
A	GJ	Foyer/Front elevation	04/08

rdc
Robert Doughty Consultancy
32 High Street, Helpringham
© Sleaford, Lincolnshire NG34 0RA
Tel: 01529 421546
Fax: 01529 421358
Email: admin@rdc-landplan.co.uk
Web: www.rdc-landplan.co.uk

Client: KINGS COUNTRY HOTELS
Project: VICARAGE LN. LONG SUTTON
Drawing title: HOTEL FLOOR PLANS

Job No.	Drawing No.	Rev.	Drawn
731/7	HFP 01	A	GJ
Scale 1:100	Date 10/11/06		Checked

DO NOT SCALE from this drawing. All measurements should be checked against on site conditions and any discrepancies should be brought to the attention of the Robert Doughty Consultancy

ORIGINAL IF RED

DETERMINED PLAN