

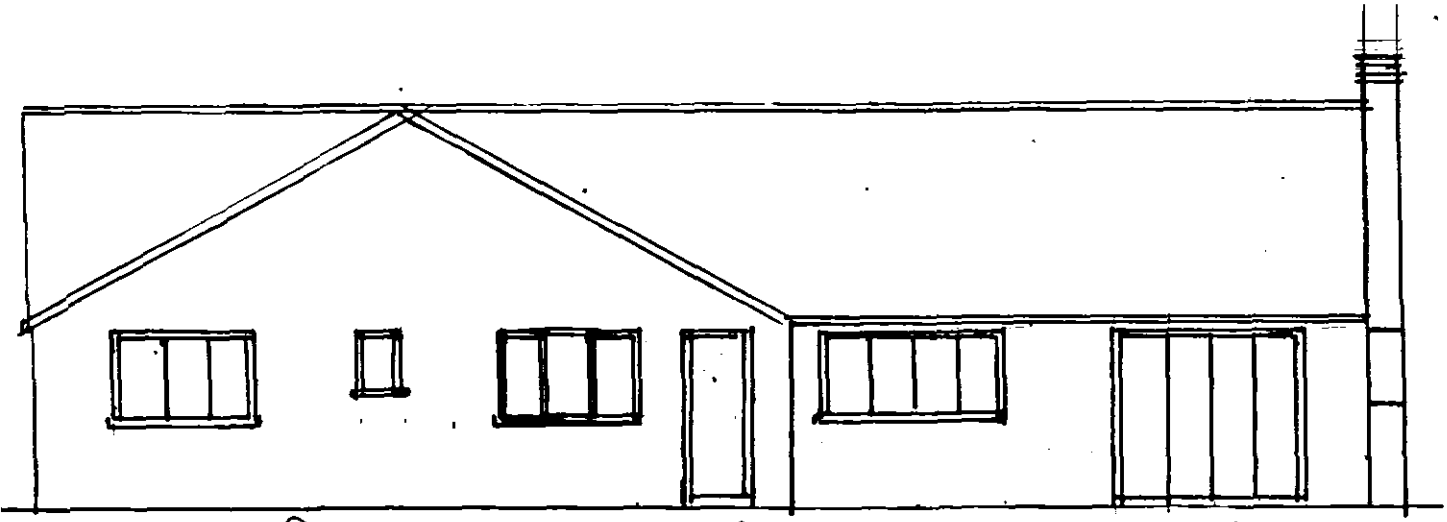


REAR ELEVATION PROPOSED

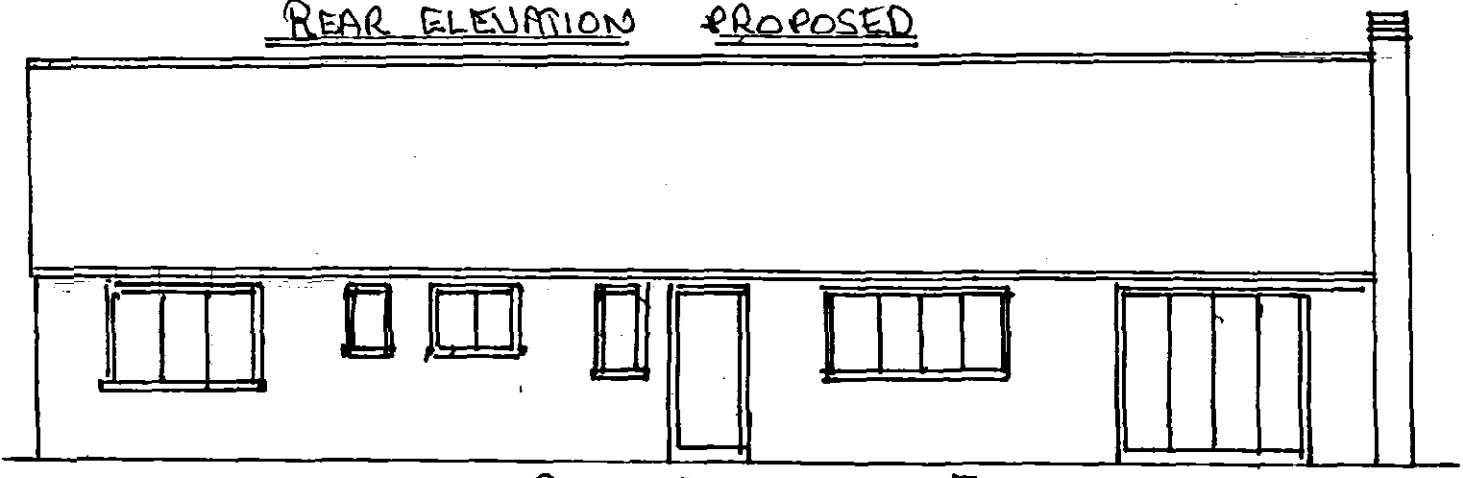


REAR ELEVATION EXISTING 1:100

Planning & Development
05 JUL 2004
Ref: 0921/04

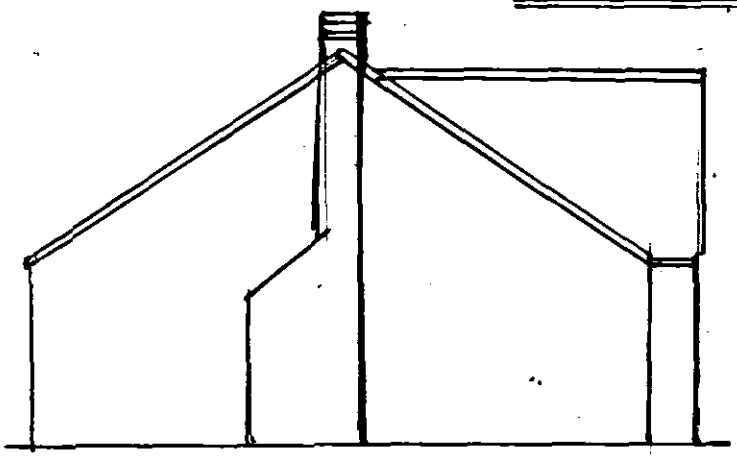

END ELEVATION EXISTING

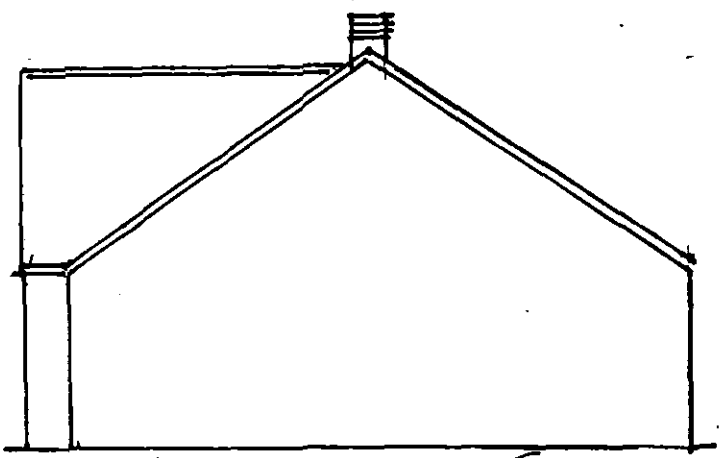

END ELEVATION EXISTING

Mr & Mrs S. PATTERN,
3 MAYTREE DRIVE
LONG SUTTON. SPALDING
LINCS PE12 9SY.

PROPOSED BUNGALOW EXTENSION, TO FORM BATHROOM BEDROOM + DISABLED ACCESS TO LOCAL AUTHORITY REGULATIONS & SPECIFICATIONS

SCALE 1:100

AGENTS

C. R. Benton & Sons
Builders
The Laurels, 10 Tydd Low Road
Long Sutton, Spalding, Lincs. PE12 9AR
Telephone: 01406 363398