
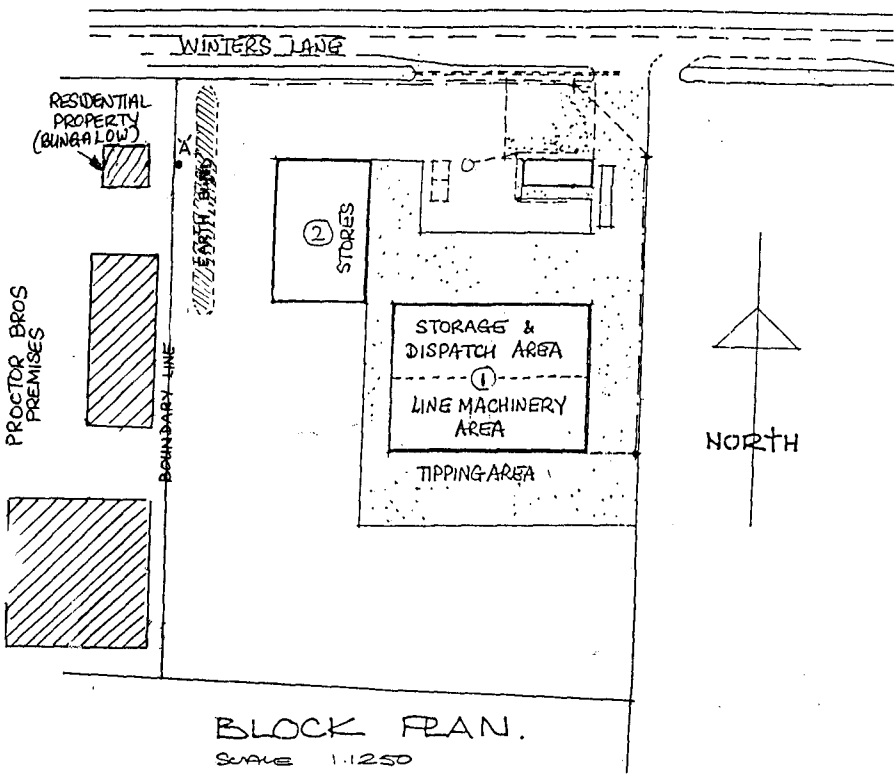


FIGURE 1 - SITE PLAN OF THE PROPOSED DEVELOPMENT.

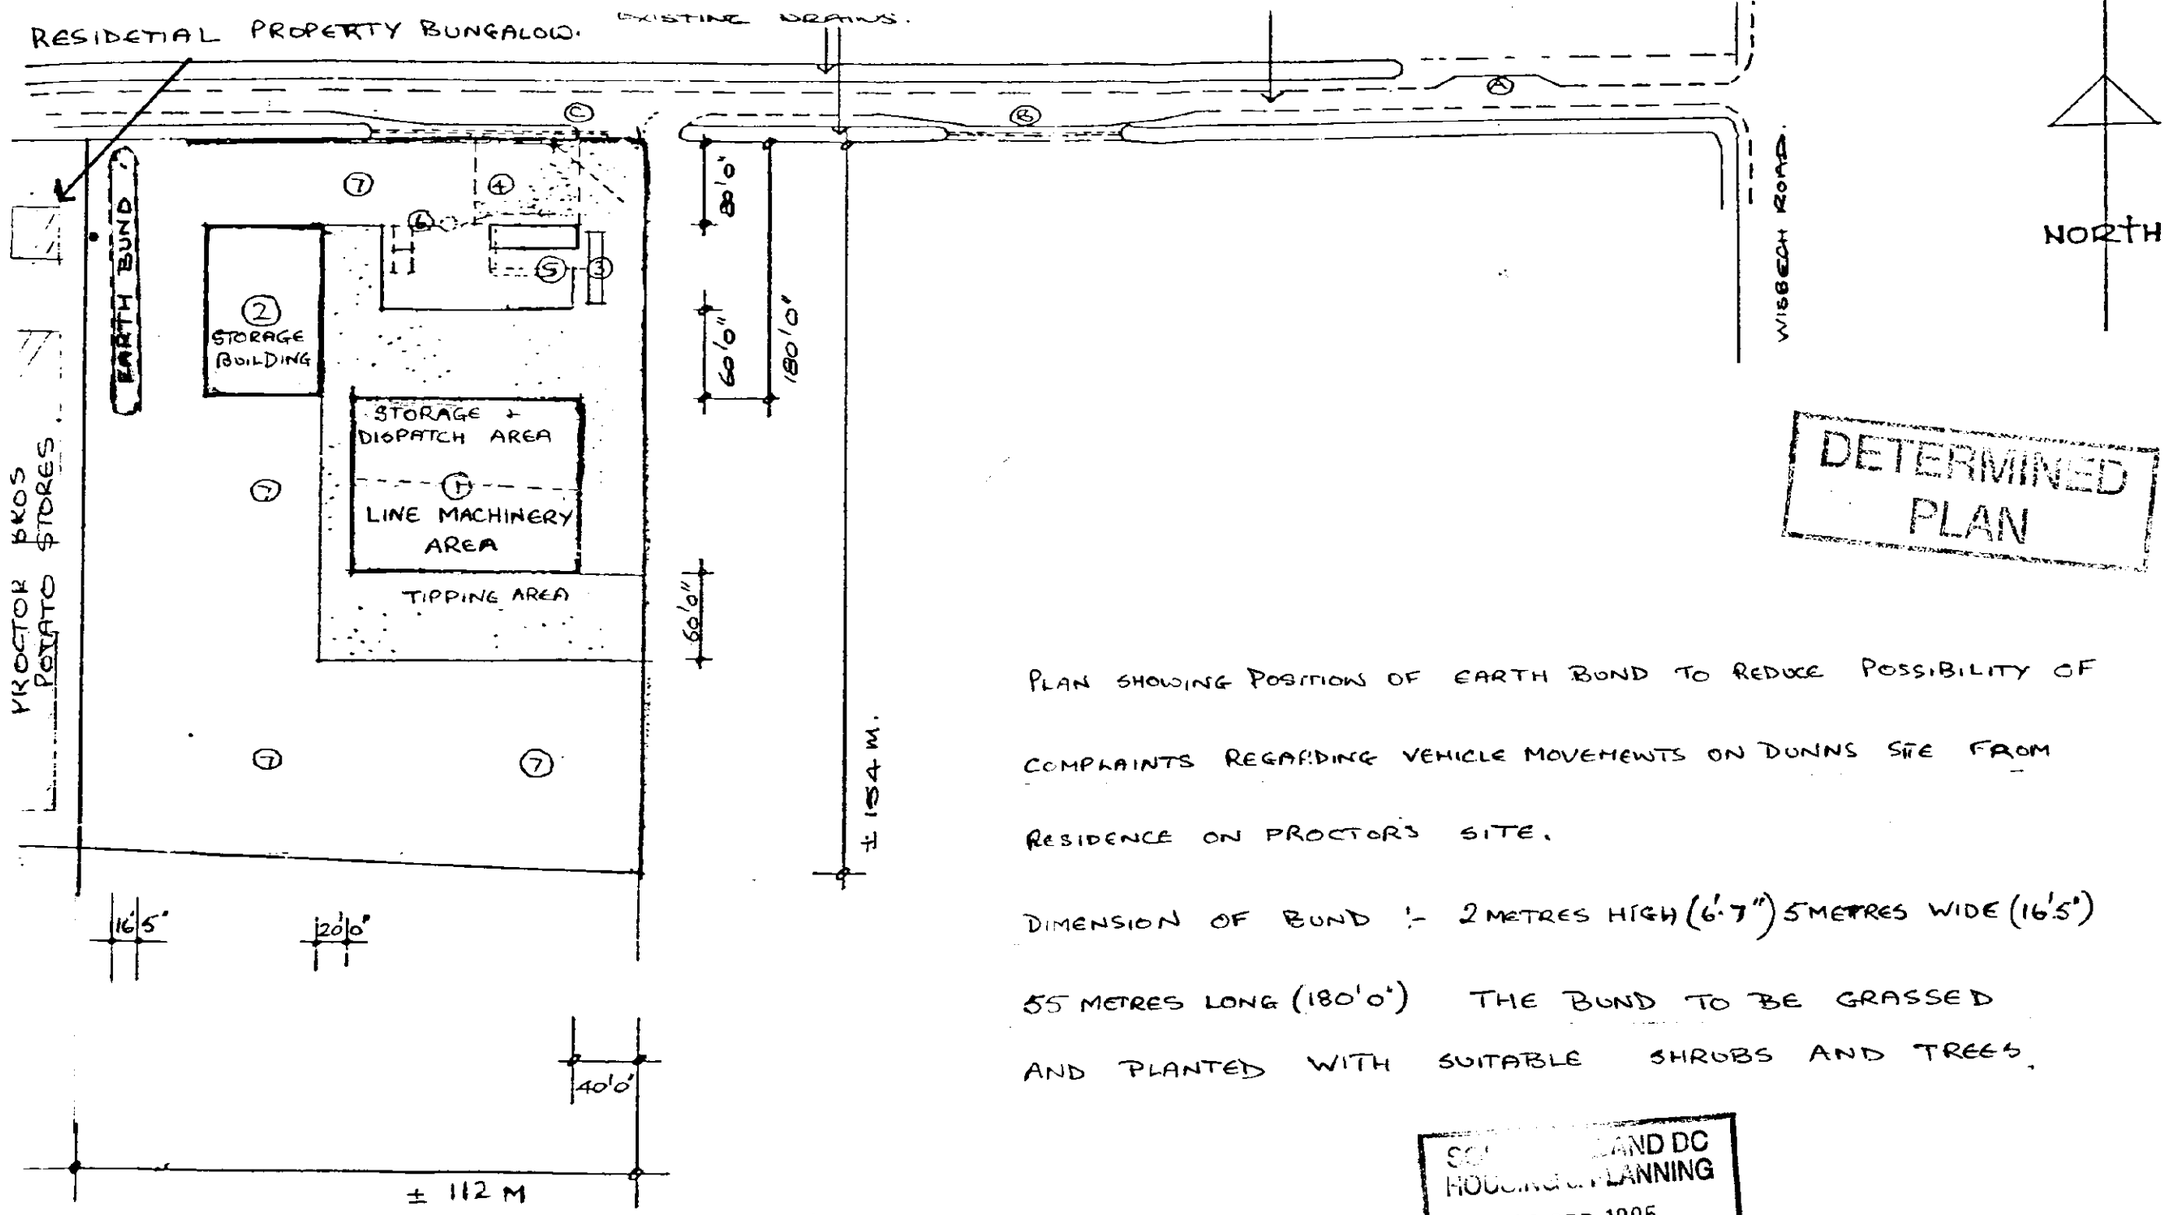

REVISED.
BLOCK PLAN
SCALE 1:1250

DETERMINED PLAN

PLAN SHOWING POSITION OF EARTH BUND TO REDUCE POSSIBILITY OF COMPLAINTS REGARDING VEHICLE MOVEMENTS ON DUNNS SITE FROM RESIDENCE ON PROCTORS SITE.

DIMENSION OF BUND :- 2 METRES HIGH (6'7") 5 METRES WIDE (16'5") 55 METRES LONG (180'0") THE BUND TO BE GRASSED AND PLANTED WITH SUITABLE SHRUBS AND TREES.

SCC ...LAND DC
HOUSING & PLANNING
19 SEP 1995
Ref: 0932/95

SHEET THREE
9507/D

INDUSTRIAL DEVELOPMENT, WINTERS LANE, LONG SUTTON, FOR DUNNS (L.S.) LTD