

Plot 8

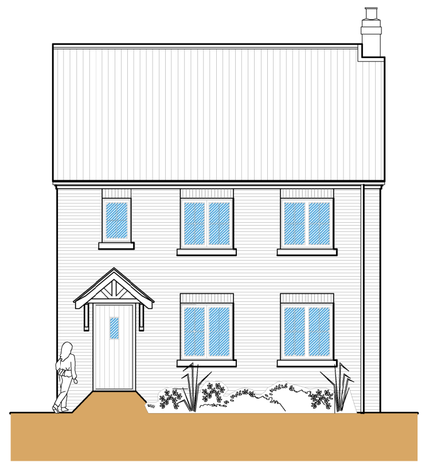

Front Elevation

Scale: 1:100

0 1 2 3 4 metres

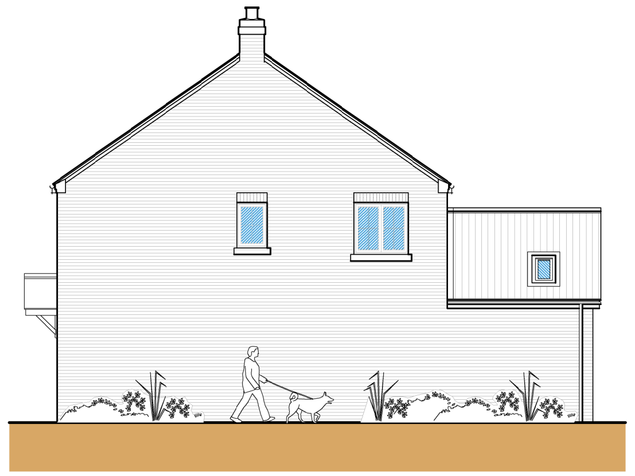

Side Elevation

Scale: 1:100

0 1 2 3 4 metres

ELEVATION KEY

Facing brickwork to be IBStock Brick Lombard Village

Roof tiling to be Sandtoft Calderdale slate, colour Grey

Treatment of Openings:

Windows to be uPVC colour Ivory.
Cills to be stone.



Rear Elevation

Scale: 1:100


0 1 2 3 4 metres



Side Elevation

Scale: 1:100


0 1 2 3 4 metres

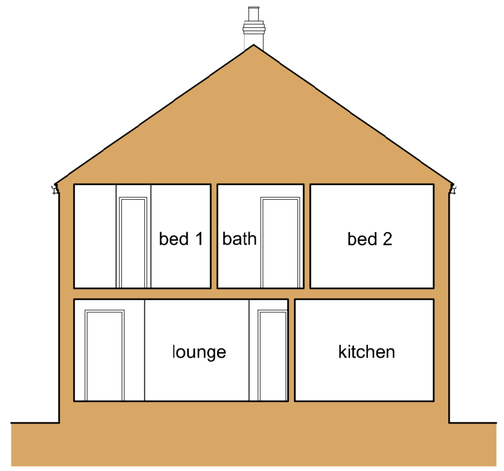

Cross Section

Scale: 1:100


0 1 2 3 4 metres

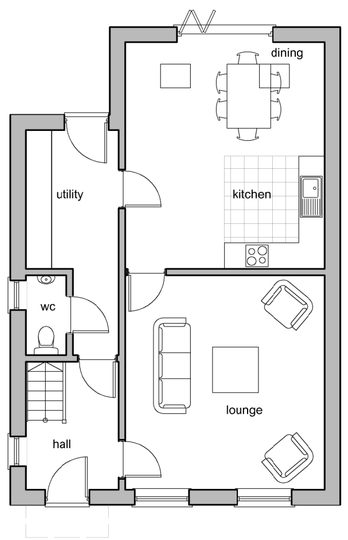

Ground Floor Plan

Scale: 1:100

0 1 2 3 4 metres

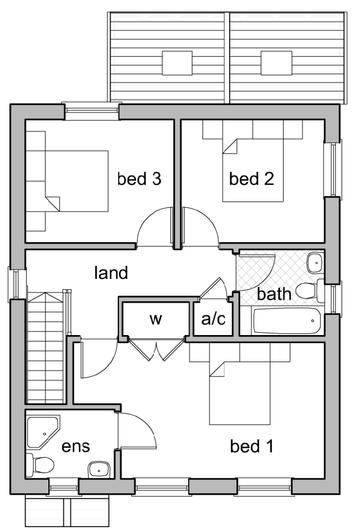

First Floor Plan

Scale: 1:100

0 1 2 3 4 metres

General Notes

1. This drawing shall not be scaled, figured dimensions only to be used.
2. All dimensions are shown in 'mm' unless otherwise stated.
3. The contractor, sub-contractors and suppliers must verify all dimensions on site prior to the commencement of any work.
4. This drawing is to be read in conjunction with all relevant engineers and specialist sub-contractors drawings and specifications.
5. Any discrepancies are to be brought to the designers attention.

Revisions

C	Oct 2020	Amended for Submission

Status

FOR APPROVAL

SWANN EDWARDS ARCHITECTURE

Swann Edwards Architecture Limited. Swann Edwards Architecture, Black Barr, Fen Road, Guyhirn, Wisbech, Cambs. PE13 4AA
t 01945 450694 e info@swannedwards.co.uk w www.swannedwards.co.uk

Job Title
Propcsed Residential Development
Bridge Roac, Long Sutton
for: I M N Properties Ltd

Date: August 2020

Drawn by: JL

Checked by: GE

Drawing Title
Planning Drawing
Floor Plans & Elevations
Plot 8

Job No.: SE-1146

Sheet Size: A1

Dwg No.: PP1112

Revision: C

Swann Edwards Architecture Limited ©