

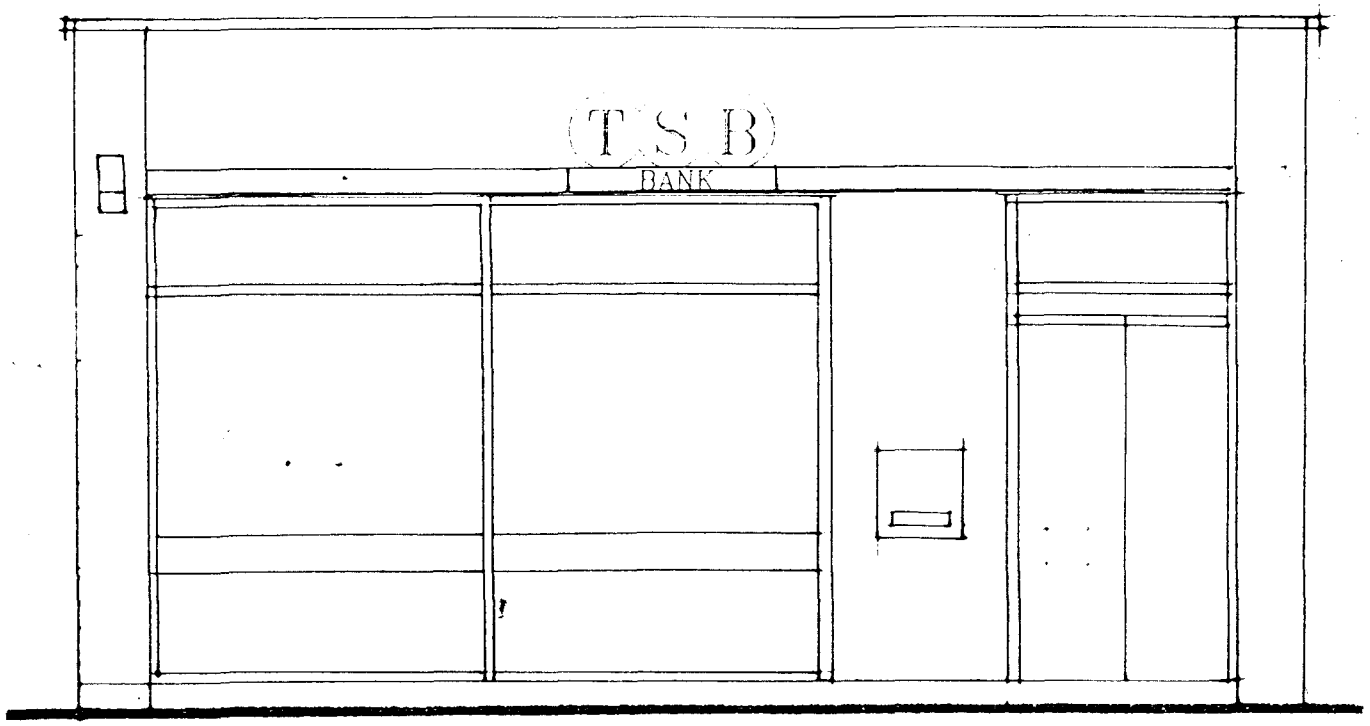


FRONT ELEVATION

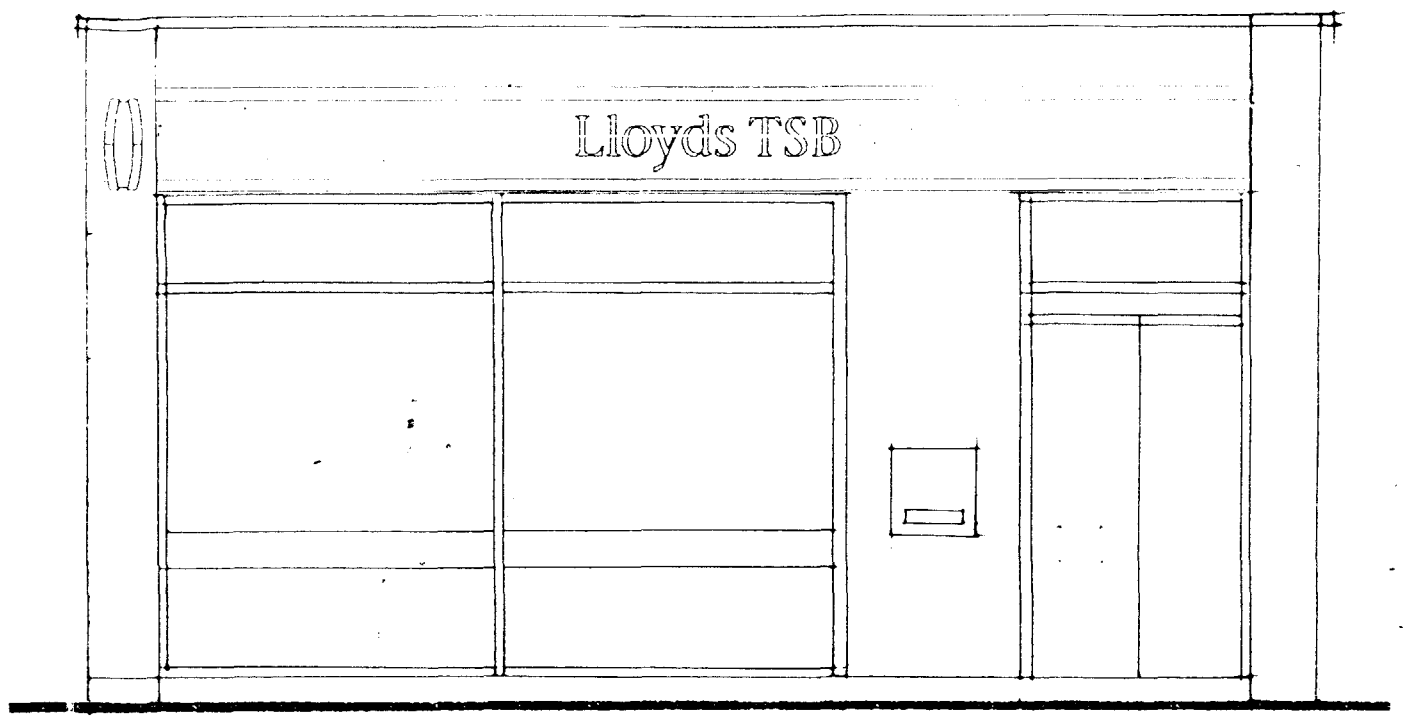


FRONT ELEVATION

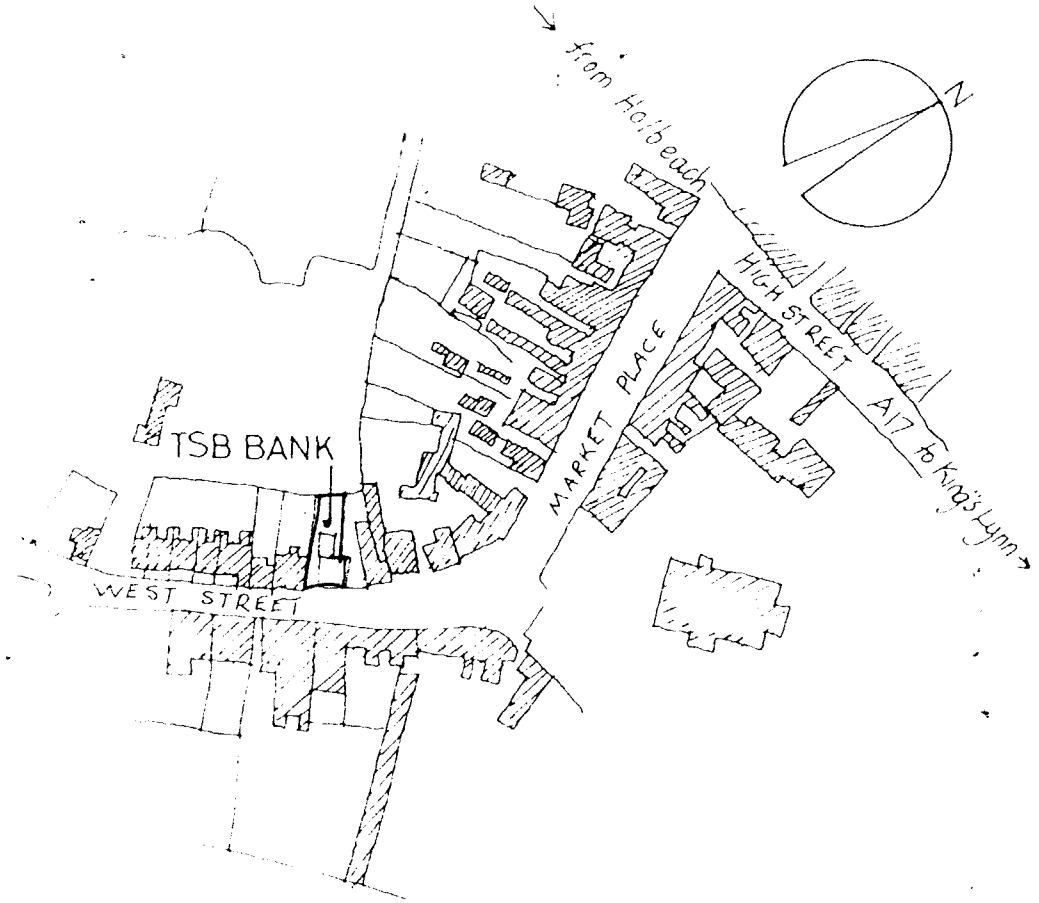

LOCATION PLAN scale 1/2500

PROJECTING SIGN 600x600mm INTERNALLY ILLUMINATED WITH COLOUR CORPORATE IMAGE LOGO TO BOTH SIDES APPLIED ON ACRYLIC PANEL
CASING AND BRACKETS TO BE STOVED BLUE RAL 5022 40% GLOSS

LLOYDS TSB FASCIA SIGN 520mm HIGH WITH THE WORDING 'Lloyds TSB' IN STONE SERIF 250mm HIGH CUT IN TEXT IN 028 SATIN FINISH ACRYLIC INTERNALLY ILLUMINATED FASCIA SIGN FACE PANEL STOVED MATCH RAL 5022 BLUE 40% GLOSS METAL BACKGROUND PANEL TOP HALF STOVED PANTONE BLUE 293, BOTTOM HALF STOVED PANTONE GREEN 354 BACKGROUND PANEL HALO LIT FROM REVERSE OF FASCI PANEL

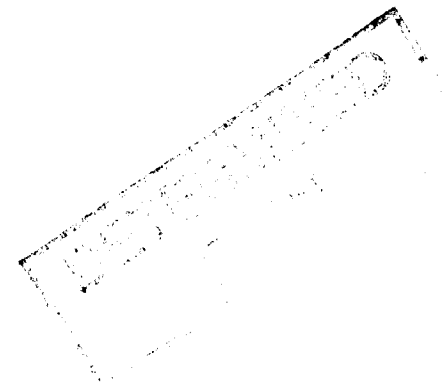

SOUTH HOLLAND DC
HOUSING & PLANNING
23 SEP 1998
Ref: 0939/98

REVISIONS	PREMISES NAME: LLOYDS TSB 6 WEST STREET LONG SUTTON PREMISES CODE	DESCRIPTION: PROPOSED SIGNAGE
	PROJECT NO / DRAWING NO: \ 01 / REV	
	DATE: 19-6-98 / SCALE: 1:50 / DRAWN: GEC.	THE PRINCIPAL ARCHITECT NETWORK PROPERTY MANAGEMENT (EASTERN & CENTRAL) LLOYDS TSB GROUP 133 STATION ROAD WILLINGTON CAMBRIDGE CB4 4ZN Tel 01223 452553 Fax 01223 452558