

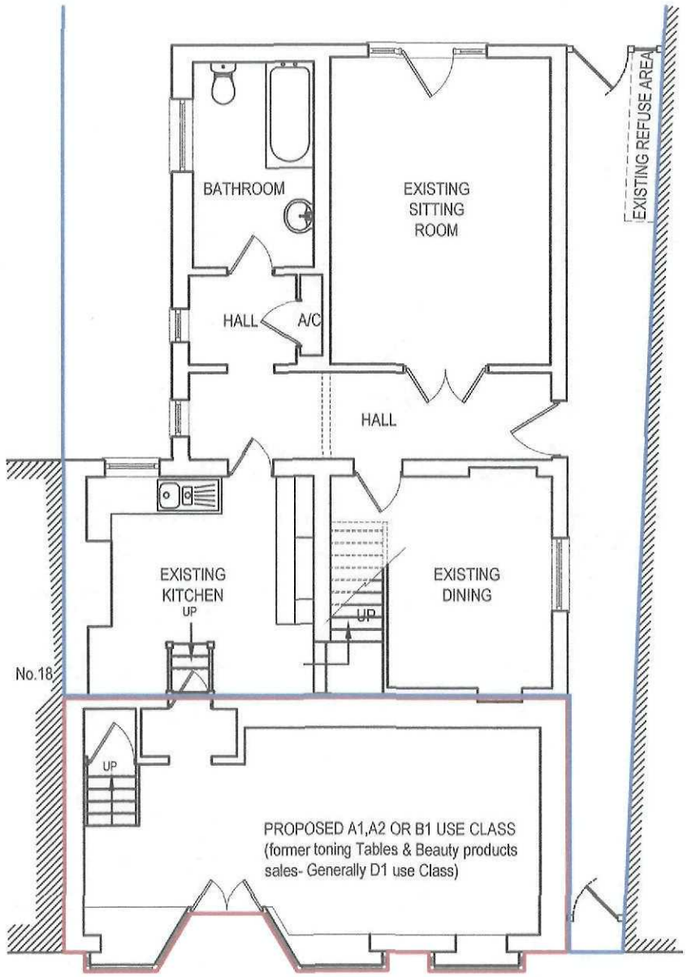


GROUND FLOOR

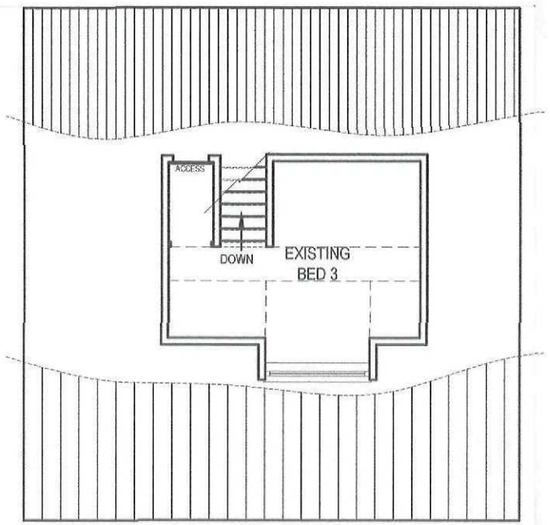

SECOND FLOOR

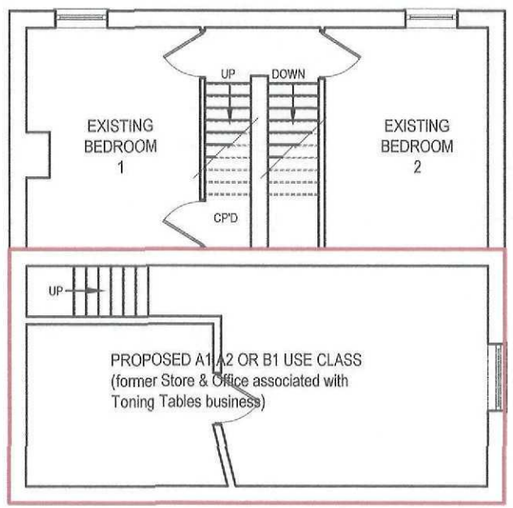

FIRST FLOOR

Footpath

Market Street



Planning & Development
IN
15 NOV 2010
Ref: 09HH-10

14 Market street
Long Sutton

Existing / Proposed
Floor Plans

REV	DESCRIPTION	DATE	BY

SCALE: 1:100 1:1250
DRAWN: P.Marriott
DATE: August 2010
DRAWING No: 1007-E-P-01

BROADGATE BUILDERS
Broadgate Builders (Spalding) Limited
Broadgate House, Weston Hills,
Spalding, Lincolnshire PE12 6DS
Telephone: 01406 380532 Fax 01406 380014