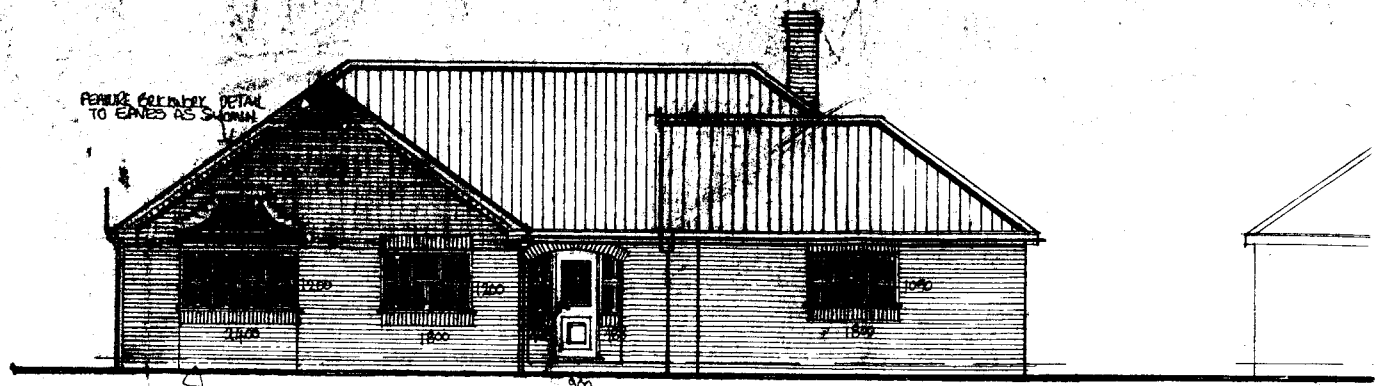


FRONT ELEVATION


SIC

17·020
16·500

20 FEB 2000
Ref: 0947/99

DETERMINED PLAN


AMENDED PLAN
Ref: A1

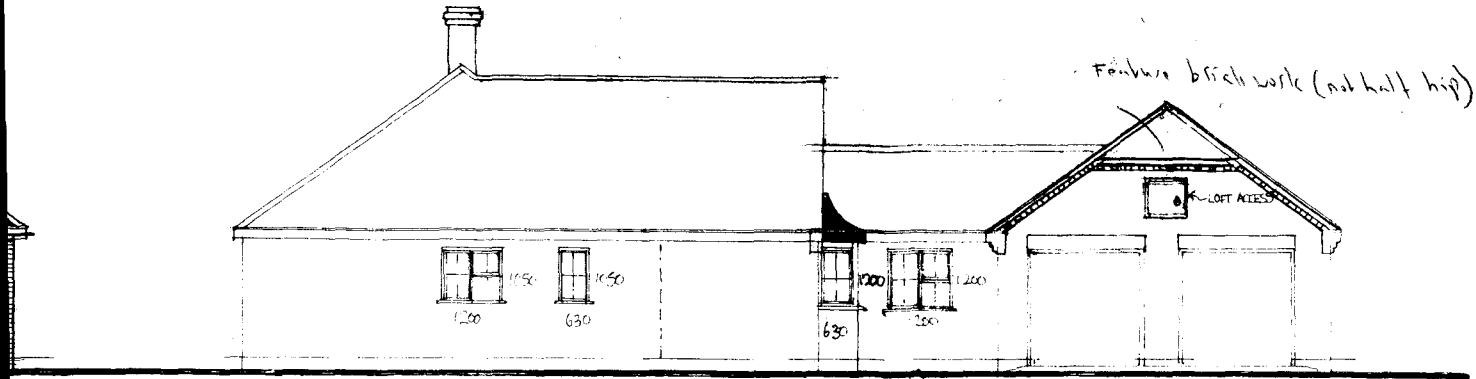


AMENDED PLAN
Ref. A1

23 FEB 2000
Ref: 0947/99


DETERMINED PLAN

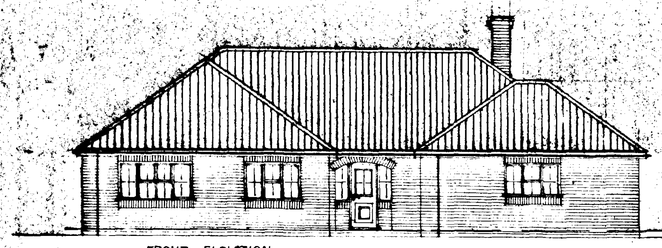


FRONT ELEVATION

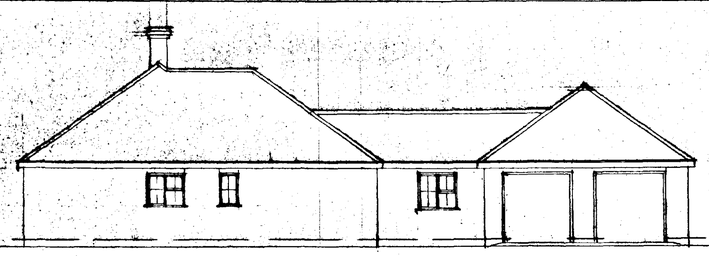


SIDE

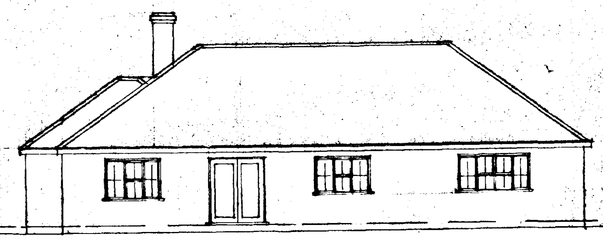


REAR

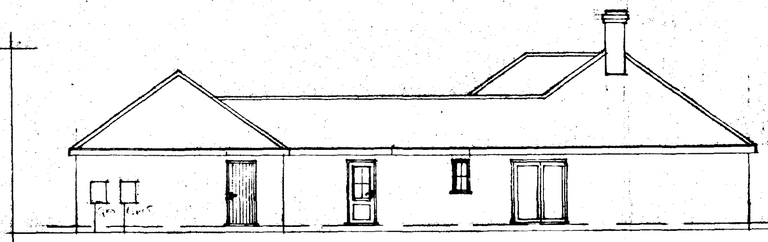

SIDE

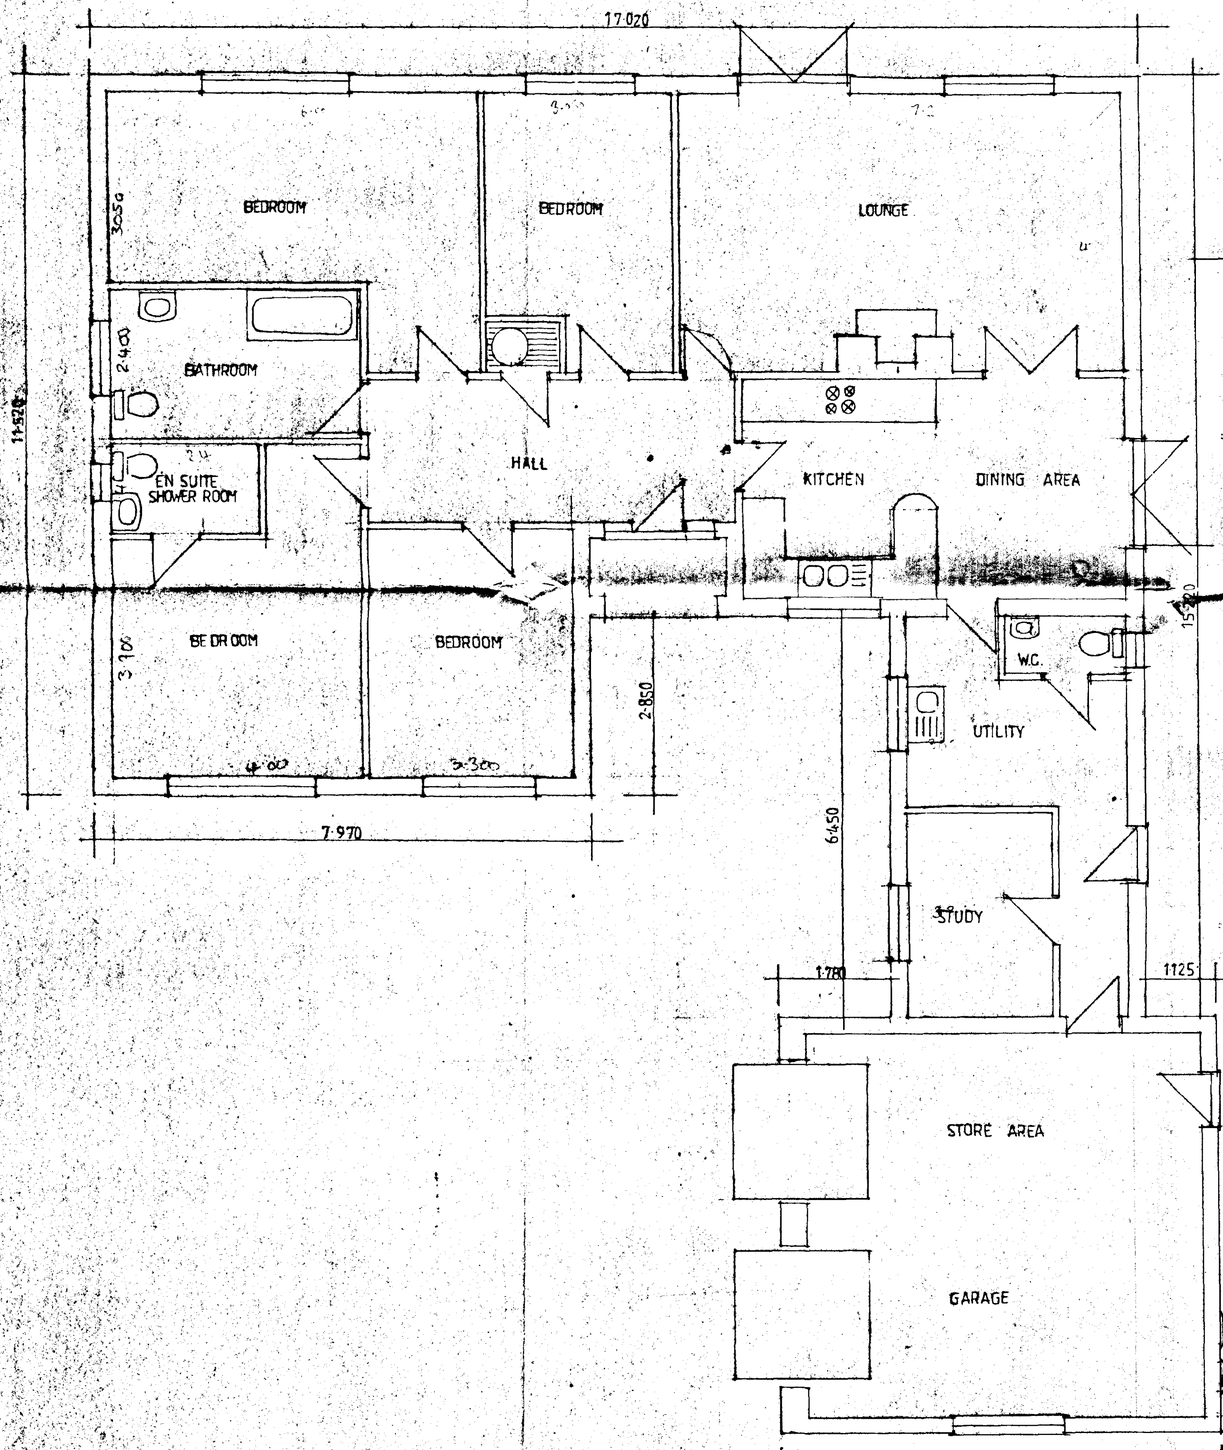

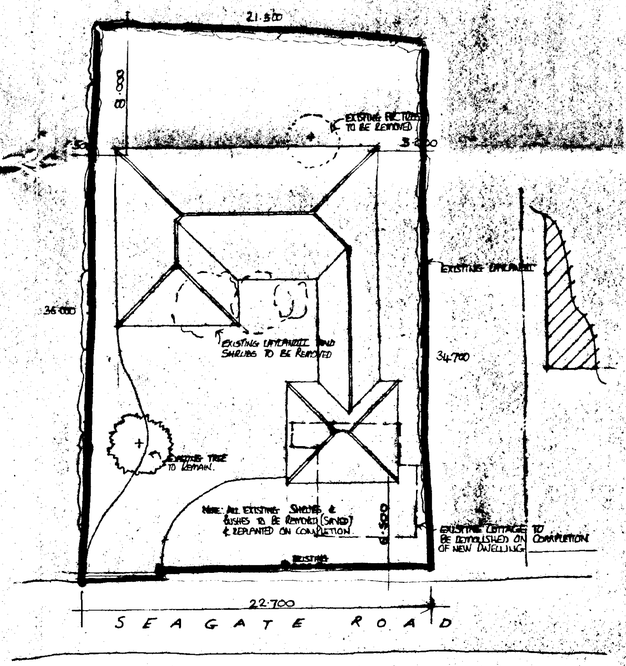

SITE PLAN.
SCALE 1:200.

PROJECT : PROPOSED REPLACEMENT DWELLING

SITE : 8. SEAGATE ROAD,
LONG SUTTON. LINCS

CLIENTS : Mr & Mrs P. KIERMAN.

SCALES : 1:50, 1:100. DATE : SEPT. '99.

SOUTH HOLLAND DC
HOUSING & PLANNING
23 SEP 1999
Ref: H967/99

DETERMINED
PLAN