




EXISTING FRONT ELEVATION FROM MARKET STREET

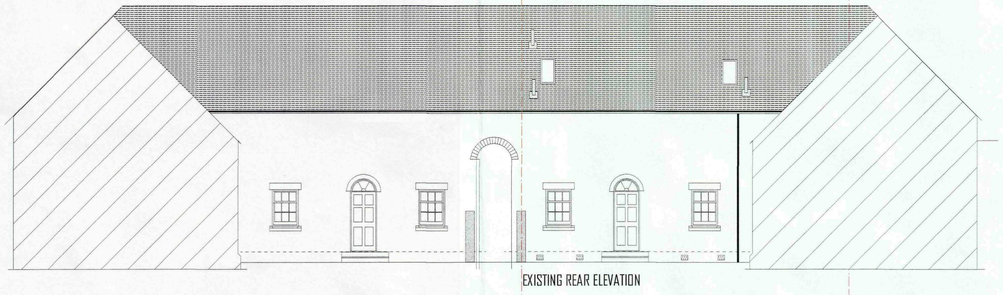


EXISTING REAR ELEVATION

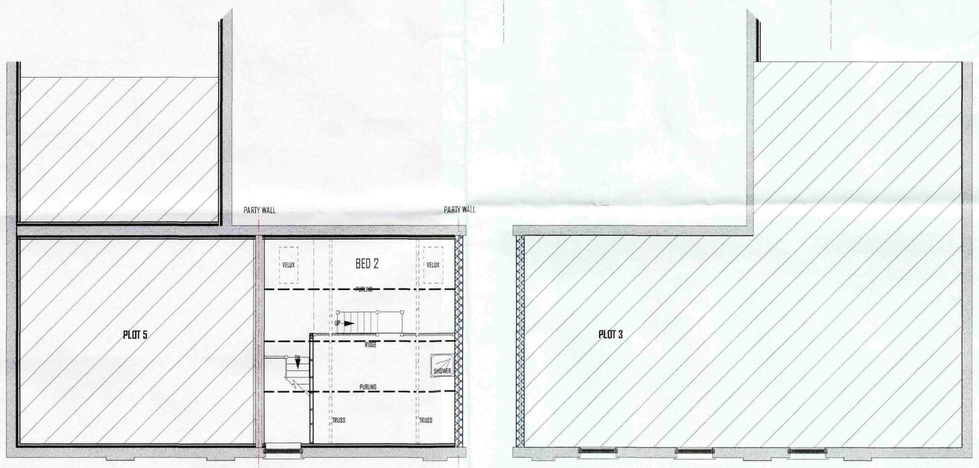


EXISTING FIRST FLOOR PLAN

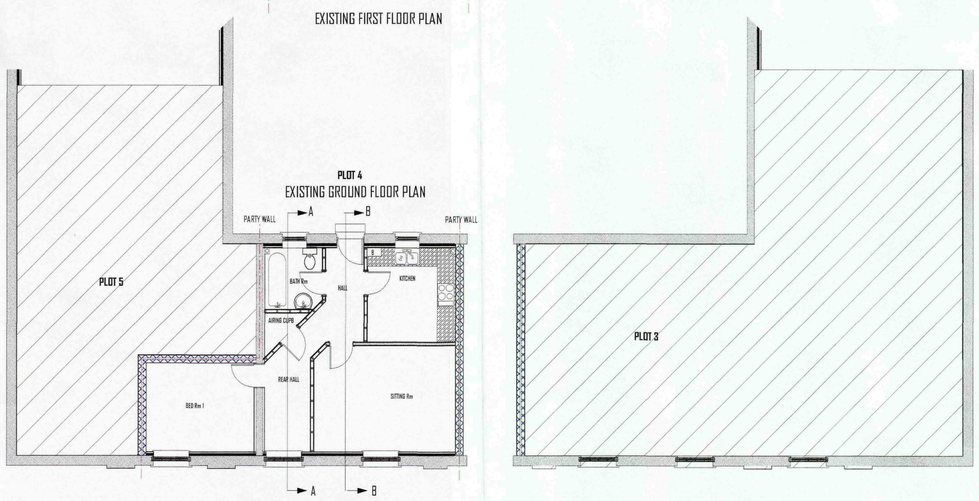


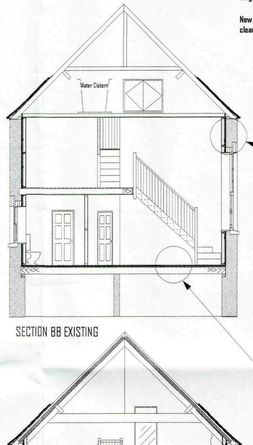



SECTION BB EXISTING

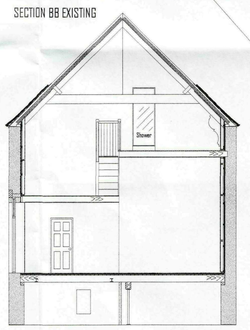

SECTION A A EXISTING

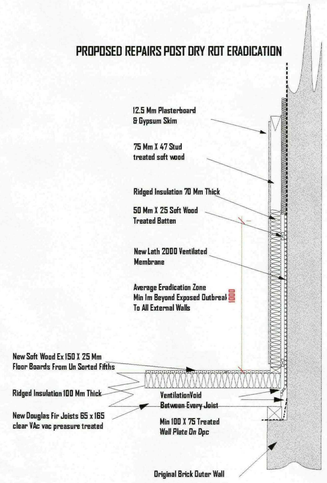


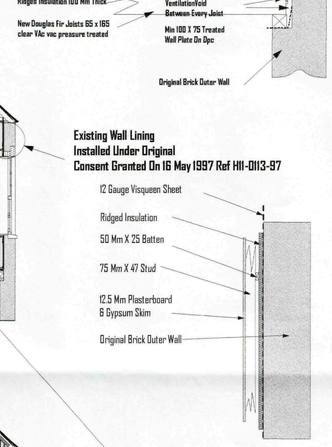


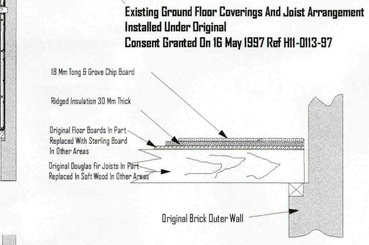




Proposed Repairs Post Dry Rot Eradication

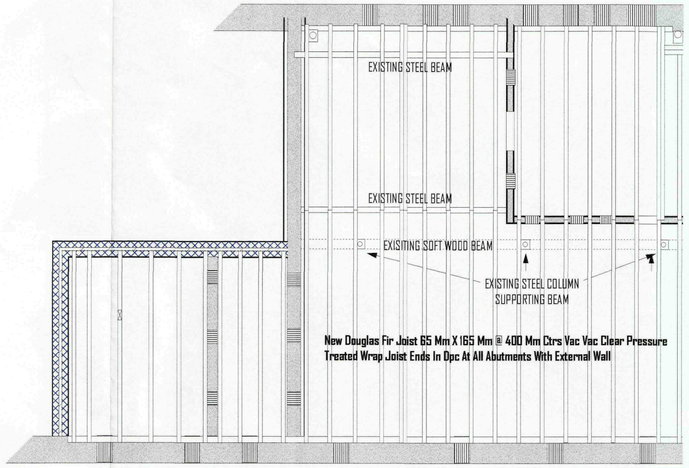

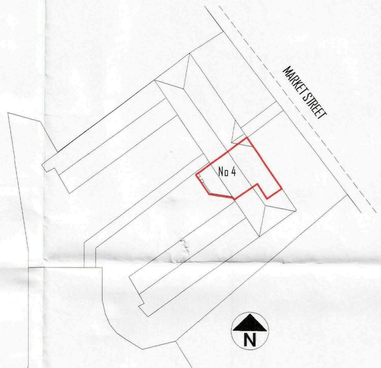

BLOCK PLAN 1: 200

LOCATION PLAN 1: 2500

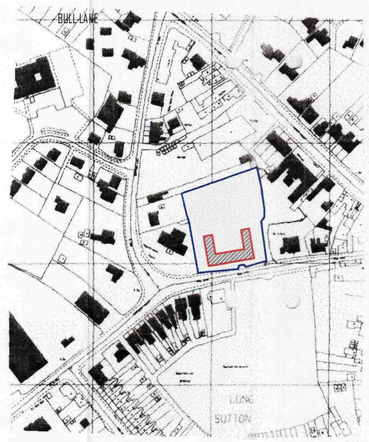

COPYRIGHT FOR DRAWING REMAINS WITH CUNNINGHAM LINDSEY, AND MAY NOT BE COPIED WITHOUT THEIR WRITTEN CONSENT.

Cunningham & Lindsey
4060 Lakeside
Birmingham Business Park Solihull
B37 7YN
Tel: 0121 2336700 Fax:0121 2336767
Email: SSBirmingham@cl-uk.com

CLIENT
Mrs P Taylor
4 MARKET COURT
LONG SUTTON
SPALDING
PE12 9FW

Drwg Title
PLANS & ELEVATIONS
EXISTING AND PROPOSED
ERADICATION OF DRY ROT
TO GROUND FLOOR & WALLS

Scale: 1:100, 1: 50, 1:20, 1: 2500, 1:200 — ISO: A1
Date: NOV 2009 — Drawn By: NC
Drawing No: TAY/01009/001
Issue Date & No:
Revisions & Notes:

SHDC
Planning & Development
02 DEC 2009
Ref: 09/18-09