


PROPOSED CONSERVATORY - 79 WOODLANDS, LONG SUTTON

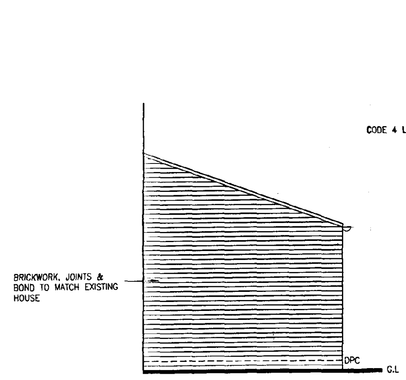


REAR ELEVATION

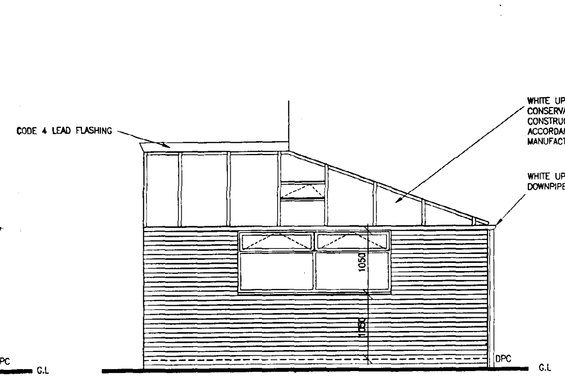


SIDE ELEVATION

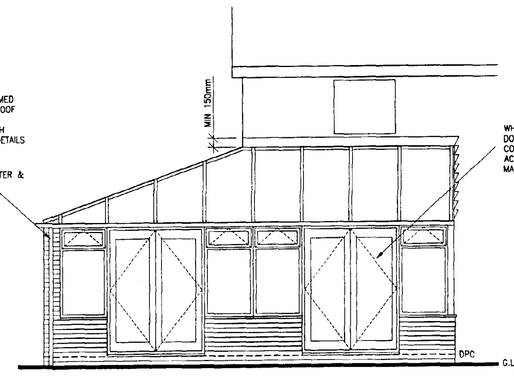


FRONT ELEVATION

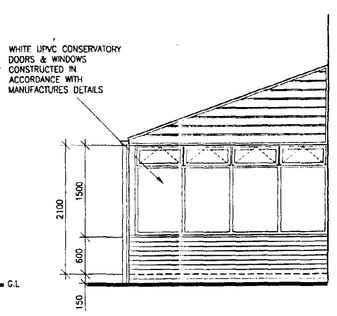


SIDE ELEVATION

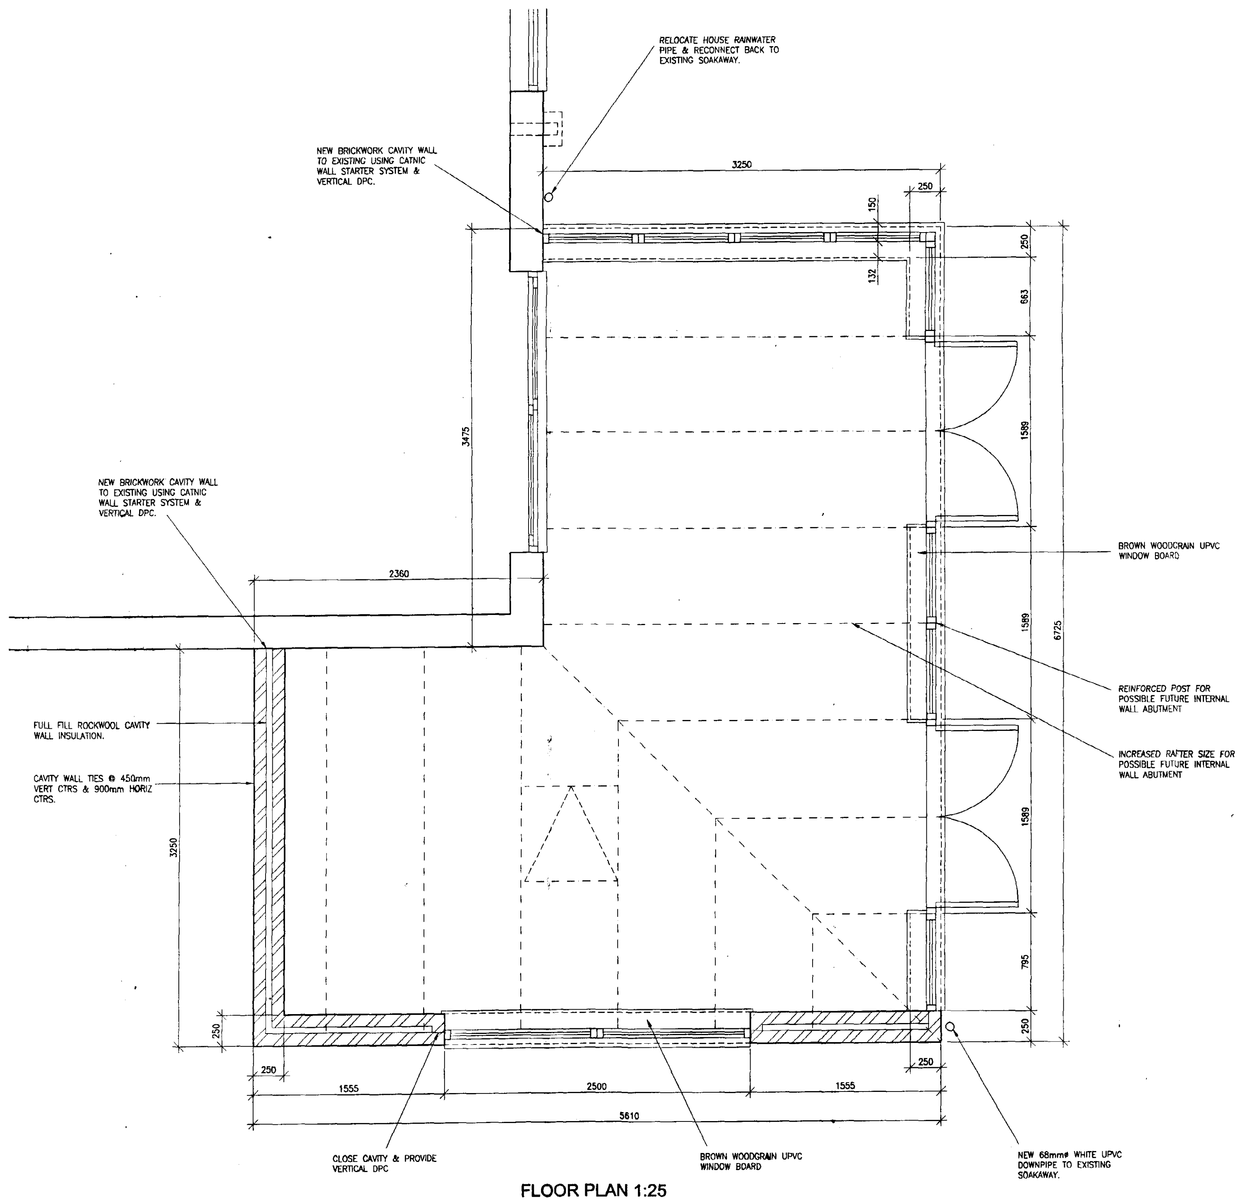

FLOOR PLAN 1:25

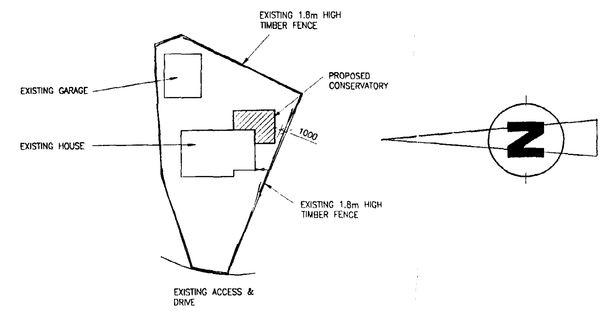

SITE PLAN 1:500

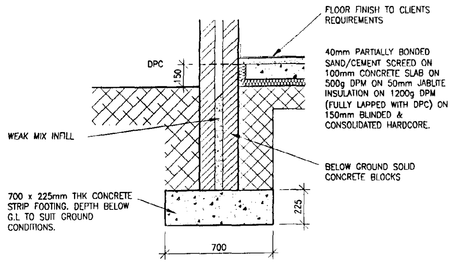

TYPICAL FOUNDATION/SLAB DETAIL 1:20

revision	date	init.	revision details.
A	11.8.02	CJH	SIZE OF CONSERVATORY AMENDED

Project.
MR & MRS A COZENS

PROPOSED CONSERVATORY TO
79 WOODLANDS
LONG SUTTON
LINCS

DETERMINED
PLAN

SHDC
Planning & Devm.
20 AUG 2002
Ref. 0951/02

Drawing.
PLANS AND ELEVATIONS

Scale 1:25, 1:50	Drawing No. CH02-04/01
Date. AUG 2002	Drawn. CJH

K:\CH0204-01a.dwg