
Peter Welch Architectural Services
T:01507 525236 E:info@pw-architecturalservices.co.uk

In collaboration with J H Walter, Lincoln

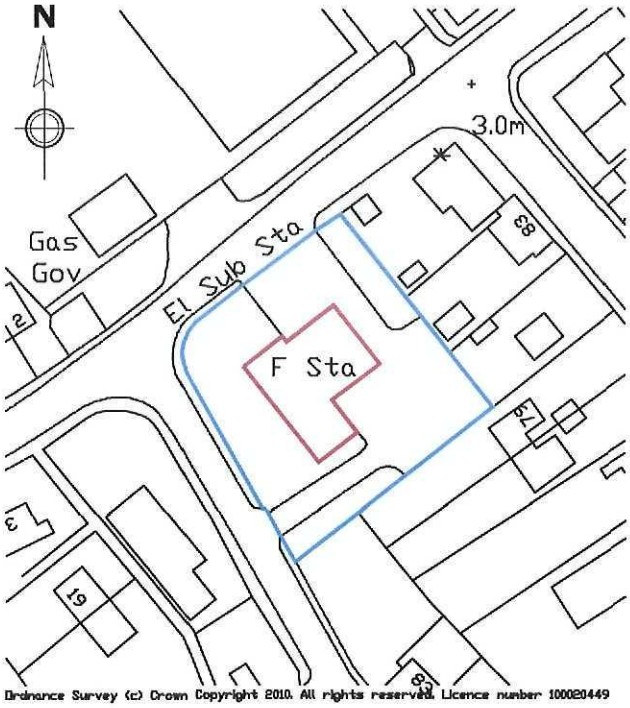

Ordnance Survey (c) Crown Copyright 2010. All rights reserved. Licence number 100020449

SHDC
Planning & Development
18 NOV 2010
Ref: 0958-10

Scale 1:1250
0m 20m 50m 100m


Title: SITE PLANS
Dwg No: L-FRE-004Z-17-04 Revision: 1st
Scale: 1:1250 @ A4 Date: Oct 2010

Project: Proposed installation of PV Solar Panels

Location: Long Sutton Fire Station
Station Road, Long Sutton, PE12 9BP

Client: LCC Fire & Rescue

Long Sutton Fire Station

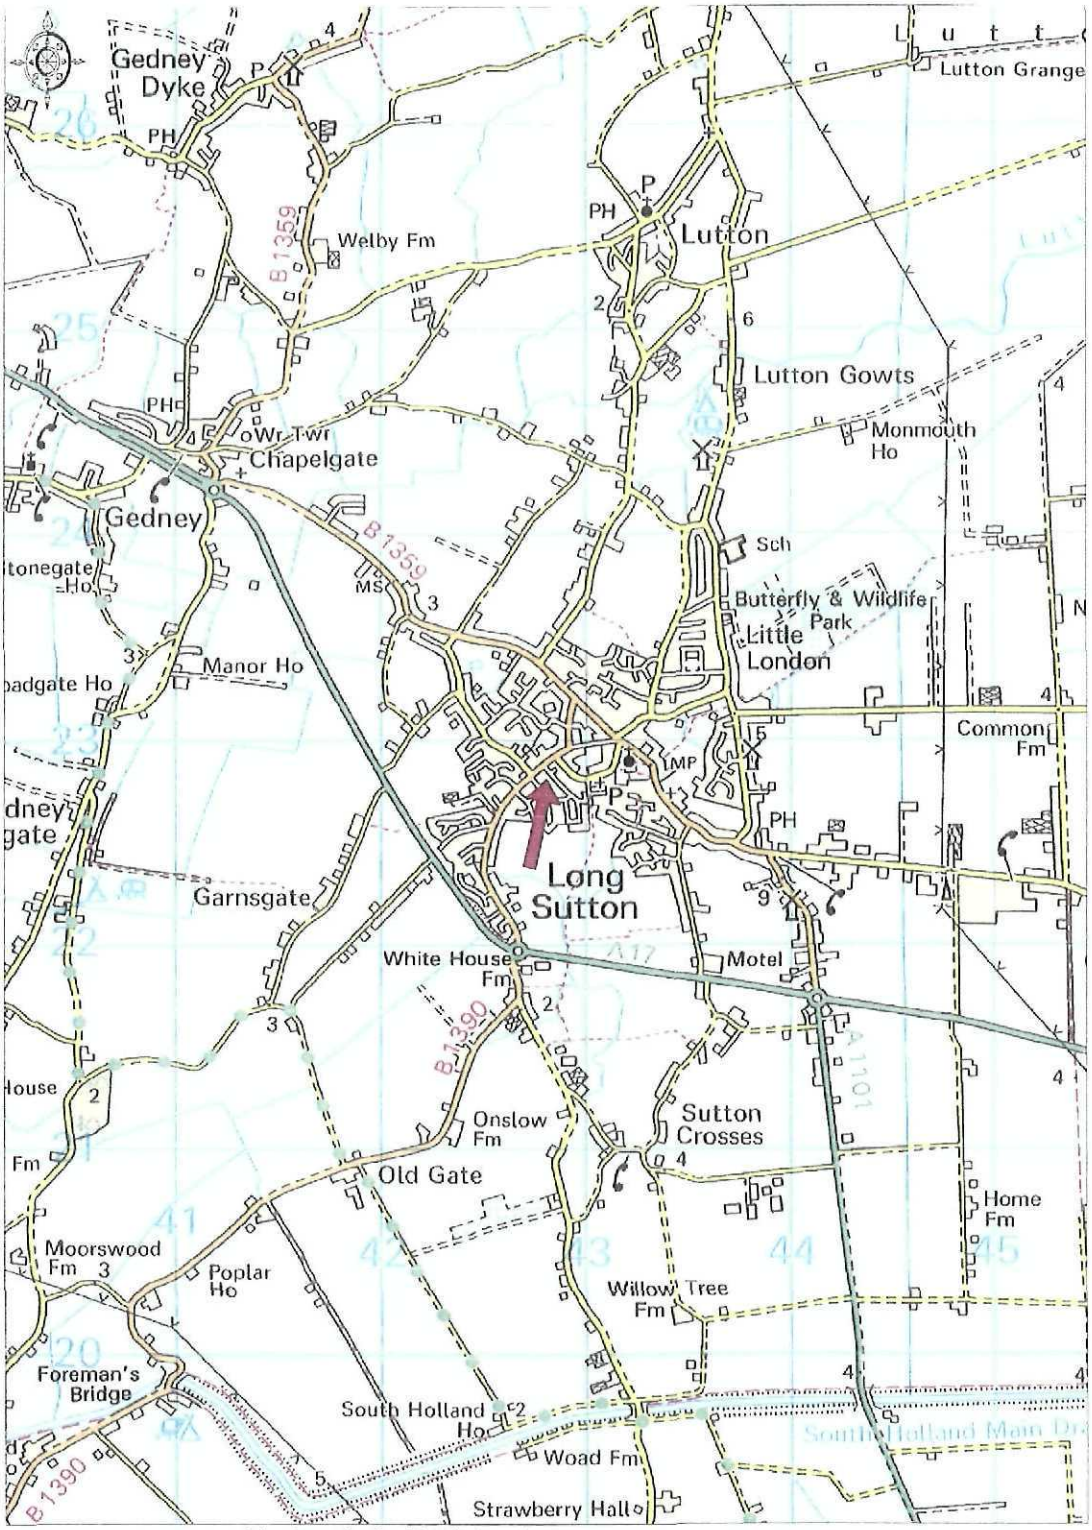


Promap®
Ordnance Survey © Crown Copyright 2010. All rights reserved
Licence number 100020449. Plotted Scale - 1:35000


Location Plan, 1:35000 @ A4

SHDC
Planning & Development
18 NOV 2010
Ref: 0958-10


Peter Welch Architectural Services
T:01507 525236 E:info@pw-architecturalservices.co.uk
In collaboration with J H Walter, Lincoln

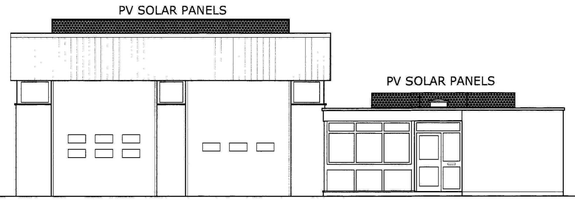


North West Elevation (Front)

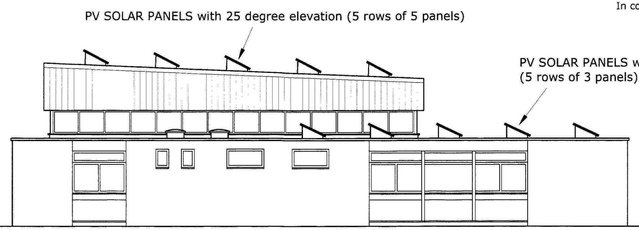


South West Elevation (Side)

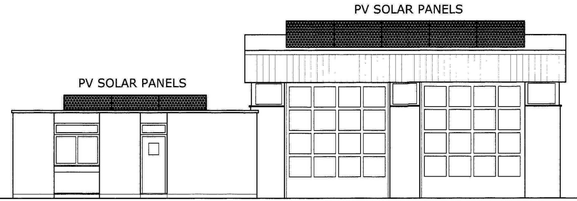


South East Elevation (Rear)

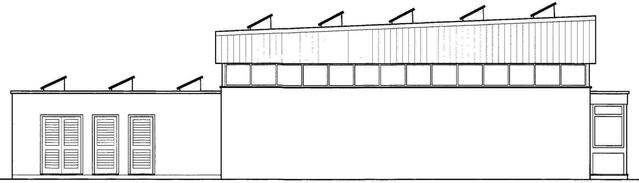


North East Elevation (Side)

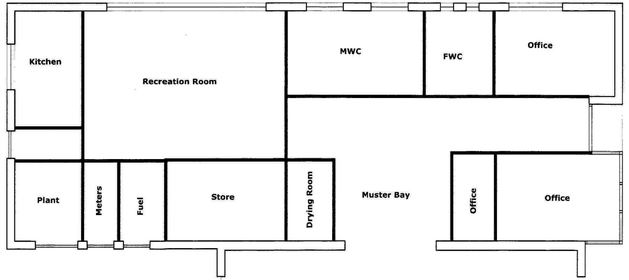

SPECIFICATION:
40no. panels (5 rows of 5 panels + 5 row of 3 panels)
Each panel: 1m x 1.675m Conergy PowerPlus 220P

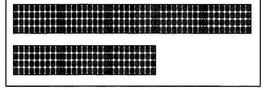

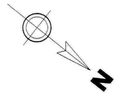

Fire Appliance Bay

Scale 1:100
0m 1m 2m 3m 4m 5m 10m

NOTE: This drawing is created for the purpose of seeking planning and building regulations approval only and should not be used as working drawings in relation to construction. Do not scale from this drawing.

SHDC
Planning & Development
18 NOV 2010
Ref: 0952-10


Title: Plan & Elevations - PROPOSED
Dwg No: L-FRE-004Z-17-03 Revision: 1st
Scale: 1:100 @ A2 Date: Nov 2010

Project: Proposed installation of PV Solar Panels


Location: Long Sutton Fire Station
Station Road, Long Sutton, PE12 9BP

Client: LCC Fire & Rescue


Peter Welch Architectural Services
T:01507 525236 E:info@pw-architecturalservices.co.uk
In collaboration with J H Walter, Lincoln

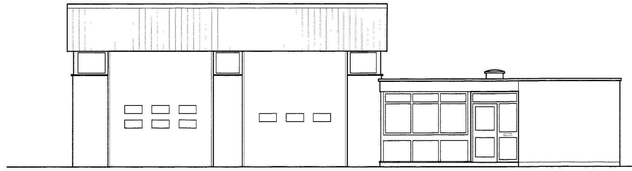


North West Elevation (Front)

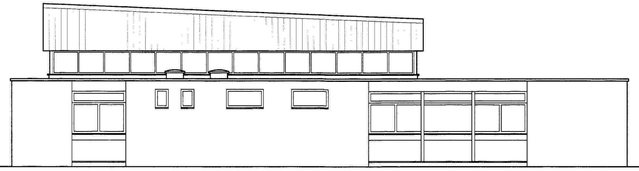


South West Elevation (Side)

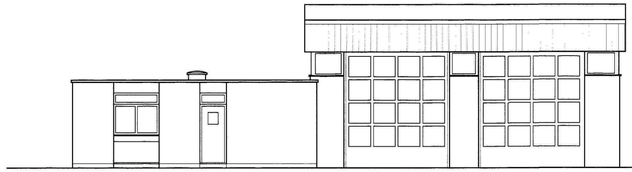

South East Elevation (Rear)

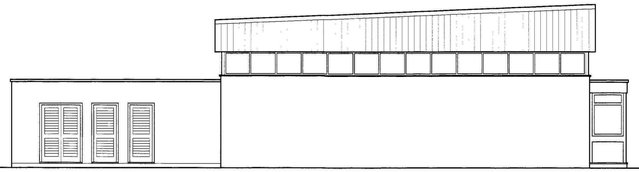

North East Elevation (Side)

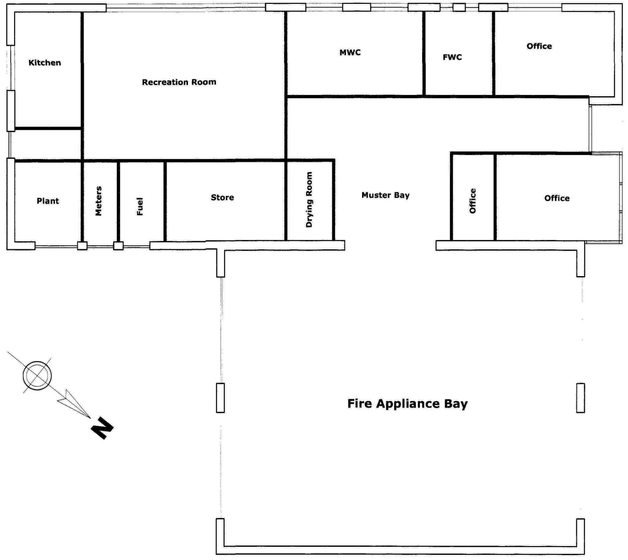

Scale 1:100
0m 1m 2m 3m 4m 5m 10m

NOTE: This drawing is created for the purpose of seeking planning and building regulations approval only and should not be used as working drawings in relation to construction. Do not scale from this drawing.

SHDC
Planning & Development
18 NOV 2010
Ref: 0952-10


Title: Plan & Elevations - EXISTING
Dwg No: L-FRE-004Z-17-01 Revision: 1st
Scale: 1:100 @ A2 Date: Nov 2010

Project: Proposed installation of PV Solar Panels


Location: Long Sutton Fire Station
Station Road, Long Sutton, PE12 9BP

Client: LCC Fire & Rescue

Peter Welch Architectural Services
T:01507 525236 E:info@pw-architecturalservices.co.uk
In collaboration with J H Walter, Lincoln

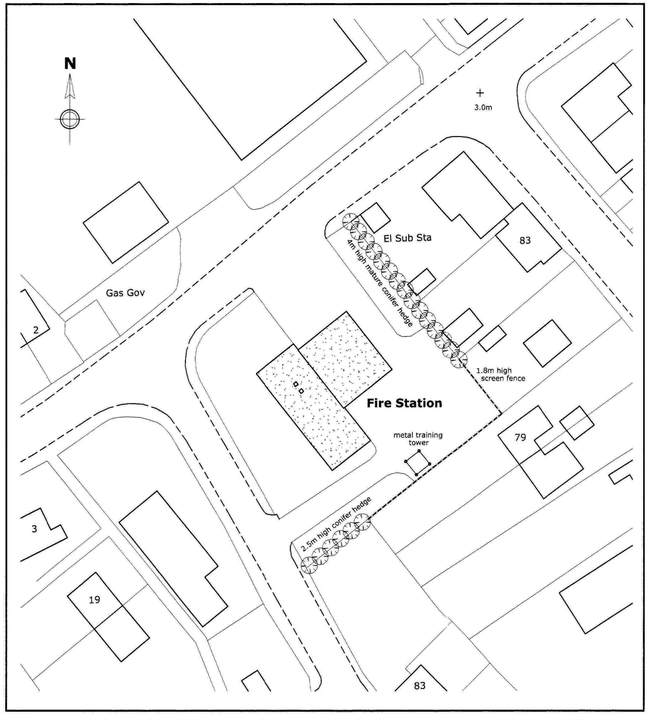

Existing Scale 1:500

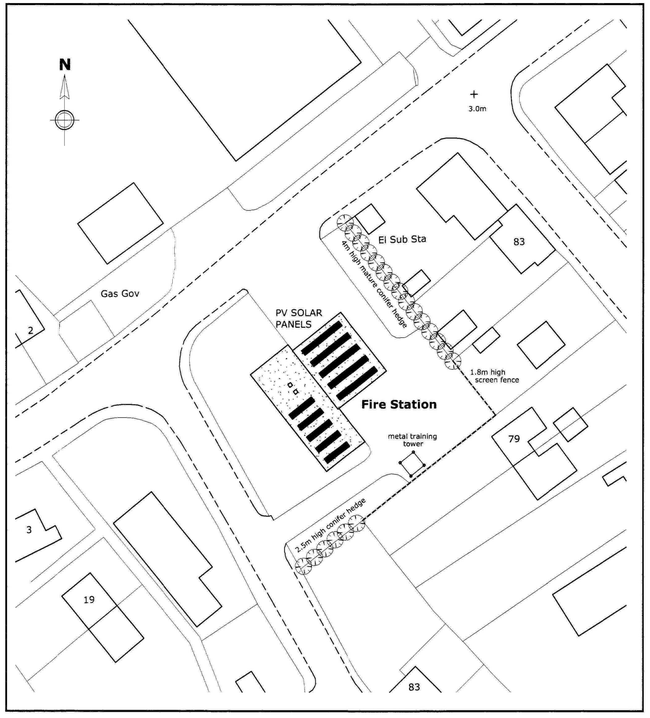

Proposed Scale 1:500

SHDC
Planning & Development
18 NOV 2010
Ref: 0952-10

Scale 1:500
0m 5m 10m 15m 20m 25m 50m

NOTE: This drawing is created for the purpose of seeking planning and building regulations approval only and should not be used as working drawings in relation to construction. Do not scale from this drawing.

Title: BLOCK PLANS
Dwg No: L-FRE-004Z-17-02 Revision: 1st
Scale: 1:500 @ A2 Date: Oct 2010

Project: Proposed installation of PV Solar Panels

Location: Long Sutton Fire Station
Station Road, Long Sutton, PE12 9BP

Client: LCC Fire & Rescue