




EXISTING SIDE ELEVATION (A)

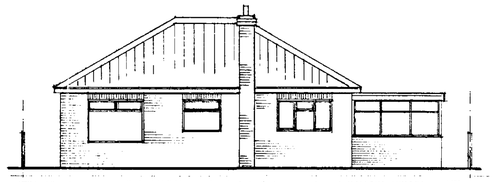


EXISTING REAR ELEVATION (B)

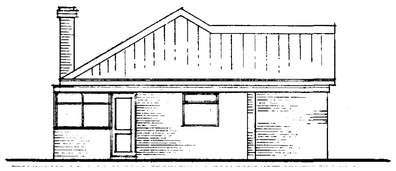

EXISTING SIDE ELEVATION (C)

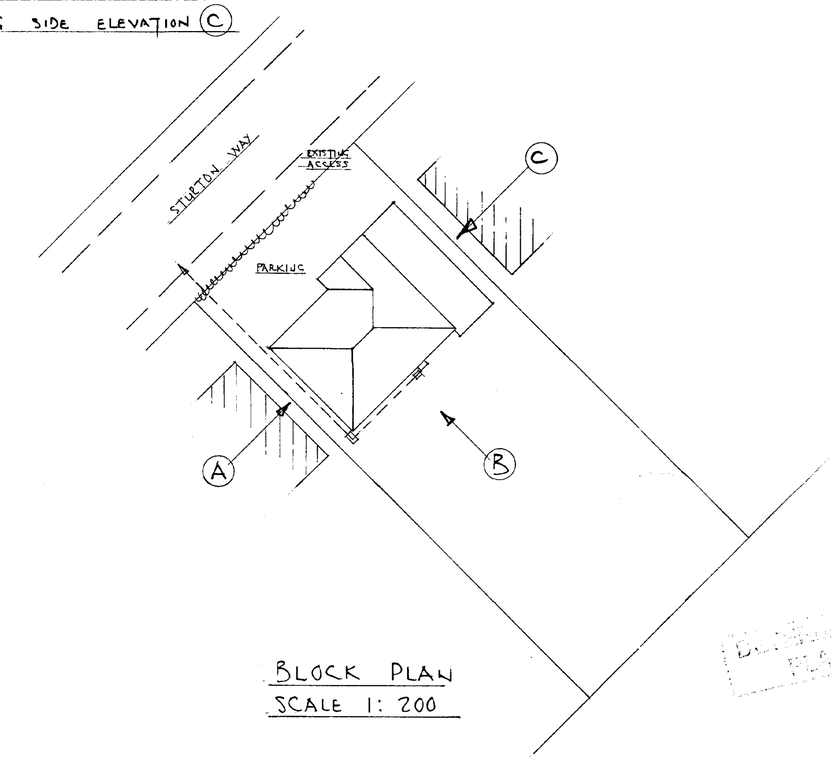


BLOCK PLAN
SCALE 1: 200

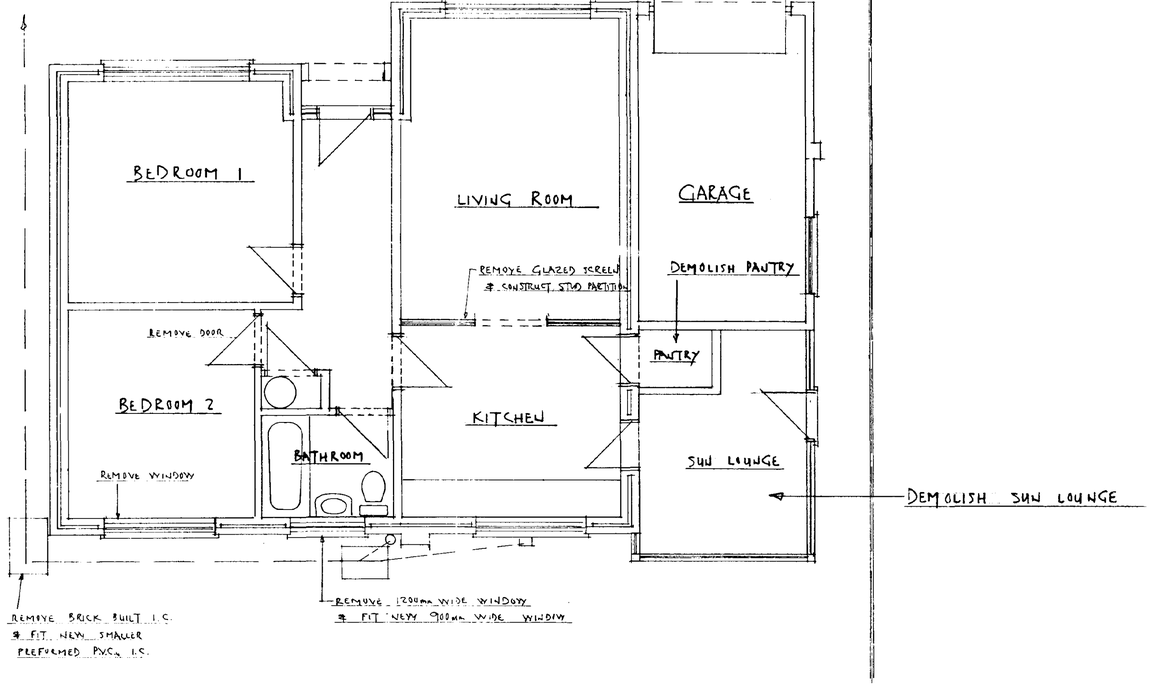

EXISTING PLAN

REPRODUCED FROM THE Ordnance Survey MAP BY:-
GRAHAME SEATON 67, ST PETERS ROAD, UPWELL WITH THE PERMISSION OF THE CONTROLLER OF HM STATIONERY OFFICE.
CROWN COPYRIGHT. LICENCE No: AR 100031170

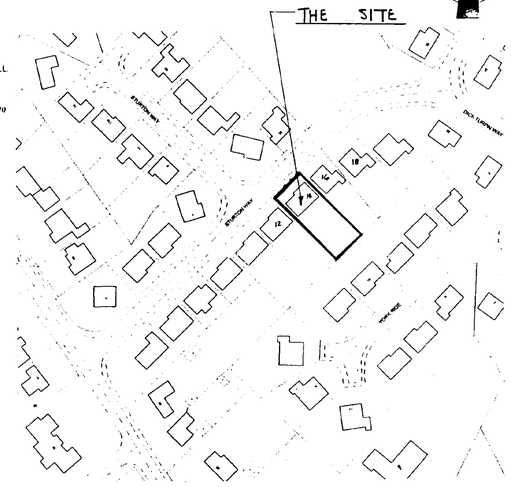

LOCATION PLAN SCALE 1: 1250

No dimensions should be checked or taken from scaled from this drawing.

A		
	Date	Revisions

© Copyright

DESIGN AND PLANNING CONSULTANT
Grahame Seaton A.M.I.A.S.
Well Creek Lodge, St. Peter's Road, Upwell, Wisbech, Cambs PE14 9EJ
Telephone: (01945) 772632 Fax: (01945) 773192
Mobile: (07799) 833359

SHDC
Planning & Development
30 AUG 2002
Ref 97/02

Client
MR & MRS ENGLISH
14, STURTON WAY
LONG SUTTON

Job Title
PROPOSED ALTERATIONS AND EXTENSIONS TO EXISTING BUNGALOW AT 14, STURTON WAY

Drawing Title
EXISTING DETAILS


Scale 1: 50 1:100

Date AUG 2002 Drawn by


Dwg. No. 02/8/1000 Rev.

A1


ROOF: TILES TO MATCH EXISTING
WALLS: FACING BRICKS AS EXISTING
WINDOWS: WHITE u.P.V.C. DOUBLE GLAZED

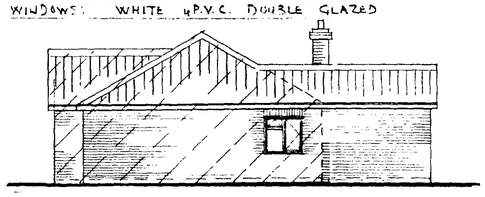


PROPOSED SIDE ELEVATION (A)

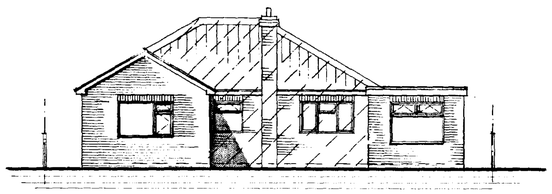


PROPOSED REAR ELEVATION (B)

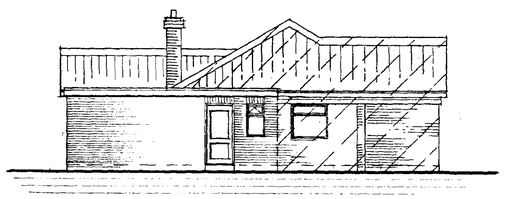

PROPOSED SIDE ELEVATION (C)

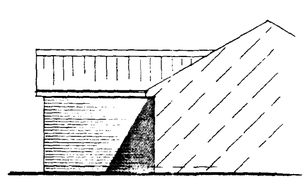


PROPOSED ELEVATION (D)

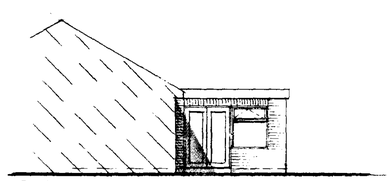

PROPOSED ELEVATION (E)

NOTES.

All dimensions must be checked on site and not scaled from this drawing

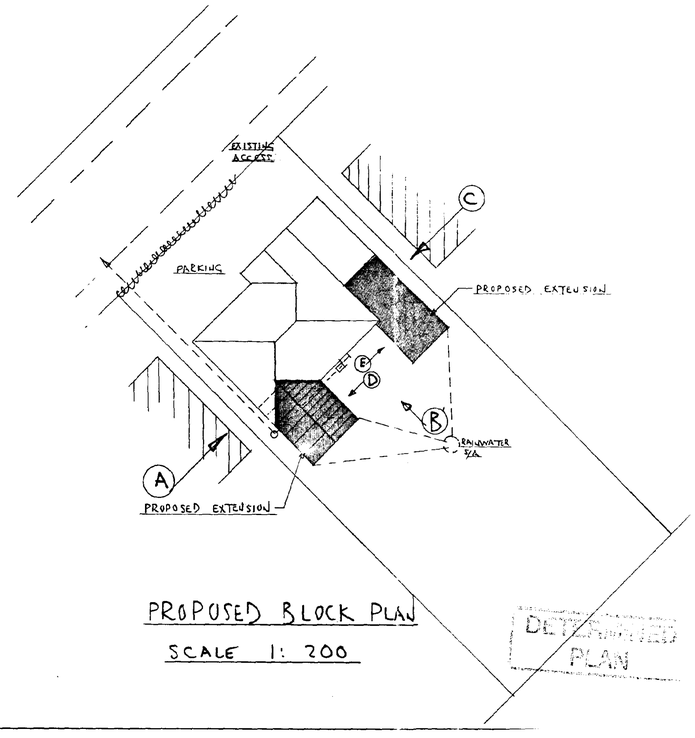

PROPOSED BLOCK PLAN
SCALE 1: 200

DETERMINED PLAN

A		
	Date	Revisions

© Copyright

DESIGN AND PLANNING CONSULTANT
Grahame Seaton A.M.I.A.T.
Well Creek Lodge, St. Peter's Road, Upwell,
Wisbech, Cambs PE14 9EJ
Telephone: (01945) 772632 Fax: (01945) 773192
Mobile: (07799) 833359

10 OCT 2002
977/02

Client: MR & MRS ENGLISH
14, STURTON WAY
LONG SUTTON

Job Title:
PROPOSED ALTERATIONS AND EXTENSIONS TO EXISTING BUNGALOW AT 14, STURTON WAY

Drawing Title:
PROPOSED DETAILS

Scale: 1: 50 1:100

Date: AUG 2002 Drawn by:

Drg. No.: 02/8/1000/1 Rev.