

SHDC
Planning & Development
25 NOV 2010
Ref: 0983-10


NORTH

Based upon the 2010 Ordnance Survey 1:2500 Map with the permission of the controller of HM Stationery Office. © Crown Copyright Reserved. Robert Doughty Consultancy Licence No. 100010613

rdc
Robert Doughty Consultancy
32 High Street, Helpringham
Sleaford, Lincolnshire NG34 0RA
Tel: 01529 421646
Fax: 01529 421358
Email: admin@rdc-landplan.co.uk
Web: www.rdc-landplan.co.uk

Client: Mr H King			
Project: Vicarage Lane, Long Sutton			
Drawing title: Location Plan			
Job No. 731 10	Drawing No. LP01	Rev.	Drawn JR
Scale 1:2500		Date 26/04/10	Checked

DO NOT SCALE from this drawing. All measurements should be checked against on site conditions and any discrepancies should be brought to the attention of the Robert Doughty Consultancy.

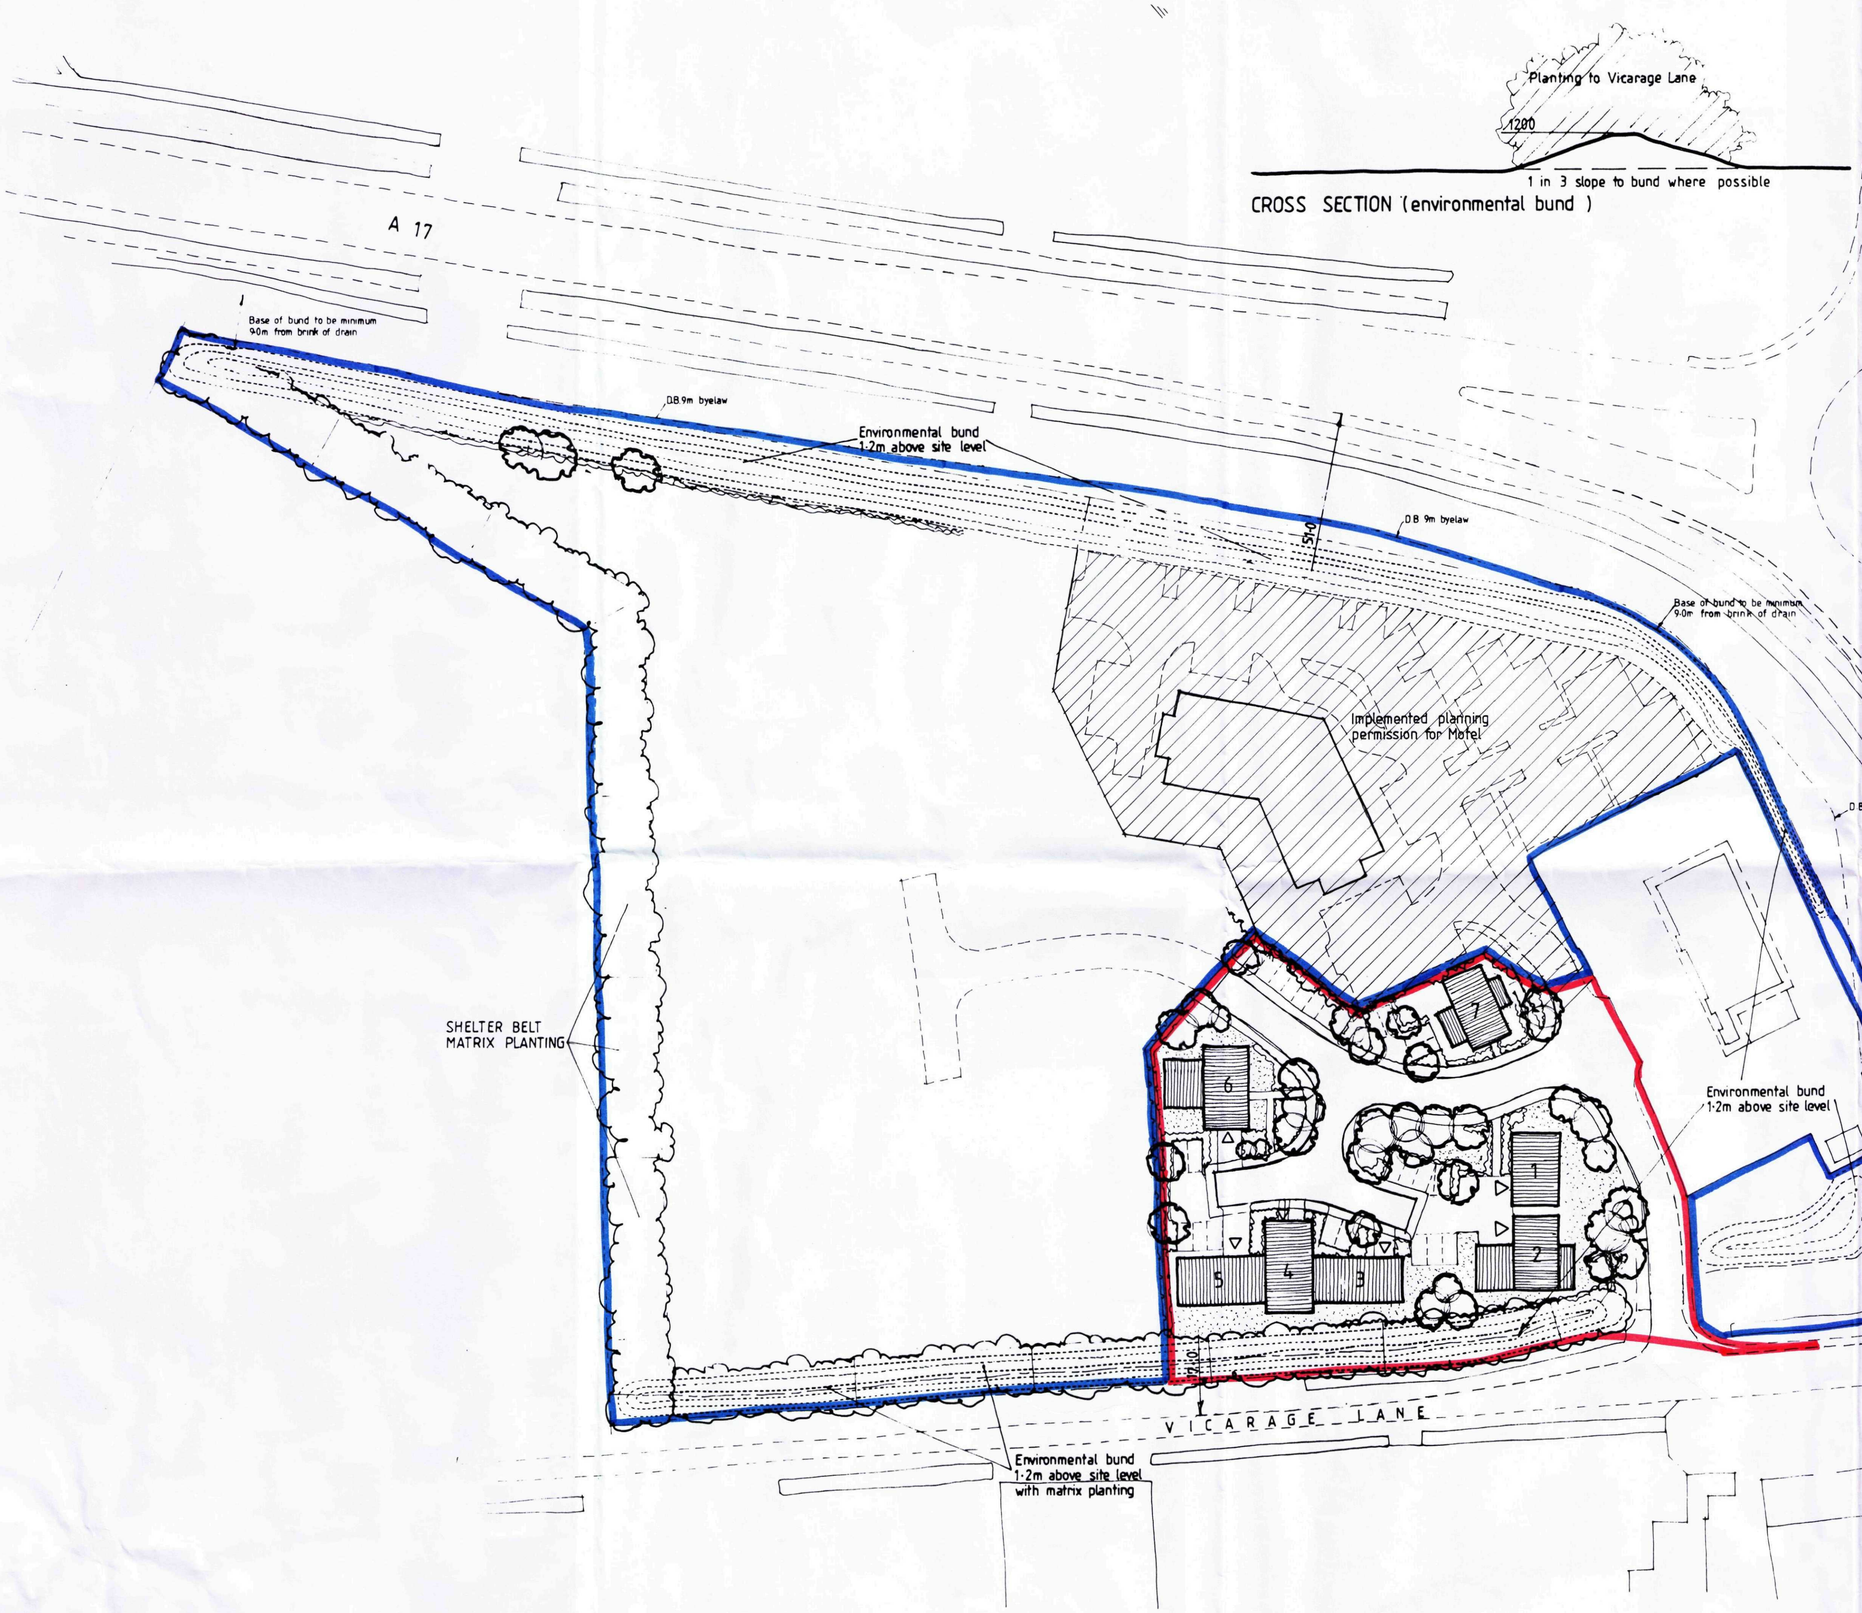

SHDC
Planning & Development
25 NOV 2019
Ref: 0983-10

DRAWING
15 NOV 2010
ISSUED


Rev.	By	Notes	Date

rdc
Robert Doughty Consultancy
32 High Street, Helpringham
Sleaford, Lincolnshire NG34 0RA
Tel: 01529 421646
Fax: 01529 421358
Email: admin@rdc-landplan.co.uk
Web: www.rdc-landplan.co.uk


Client: MR H KING		
Project: Technology Park , Vicarage Lane , Long Sutton.		
Drawing title: Site Layout		
Drawing No. 731 / 10 / SL01	Rev.	Drawn GJ
Scale 1 : 500	Date 15 / 03 / 2010	Checked

All measurements should be checked against on site conditions and any discrepancies should be brought to the attention of the Robert Doughty Consultancy.

UNIT 2

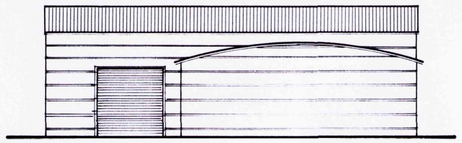


Front elevation

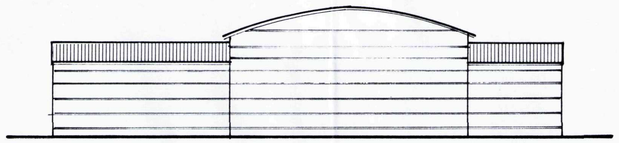


Rear elevation



Side elevation

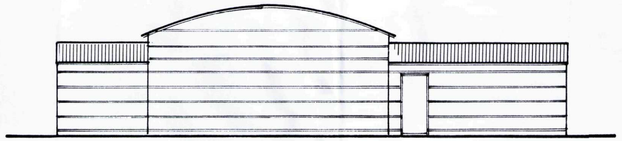


Side elevation

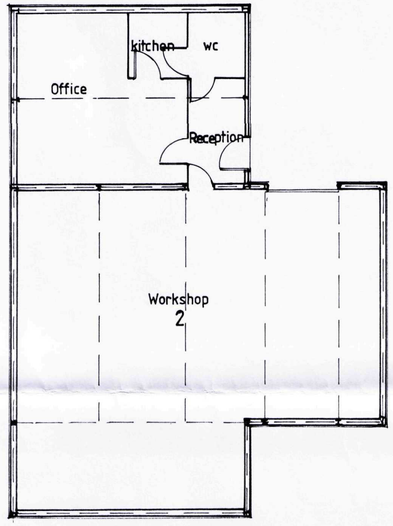


Floor plan


UNIT 1

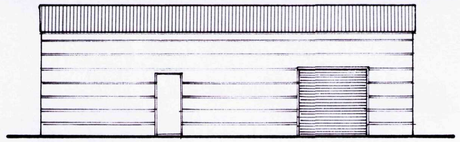


Front elevation

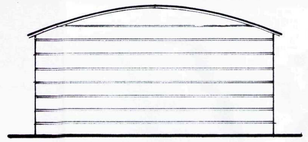


Side elevation

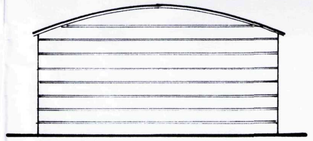

Side elevation

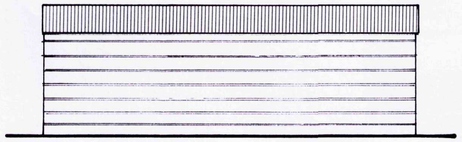

Rear elevation

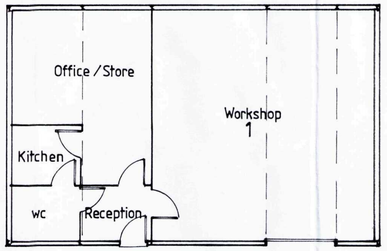

Floor plan

DRAWING
15 NOV 2010
ISSUED


SHDC
Planning & Development
25 NOV 2010
Ref: 0983-10

Rev.	By	Notes	Date


rdc
Robert Doughty Consultancy
32 High Street, Helpringham
© Sleaford, Lincolnshire NG34 ORA
Tel: 01529 421646
Fax: 01529 421358
Email: admin@rdc-landplan.co.uk
Web: www.rdc-landplan.co.uk

Client: MR H KING		
Project: Technology Park , Vicarage Lane , Long Sutton .		
Drawing title: Design Sheet Units 1 and 2		
Drawing No. 731 / 10 / DS01	Rev.	Drawn GJ
Scale 1 : 100	Date 15 / 03 / 2010	Checked


All measurements should be checked against on site conditions and any discrepancies should be brought to the attention of the Robert Doughty Consultancy

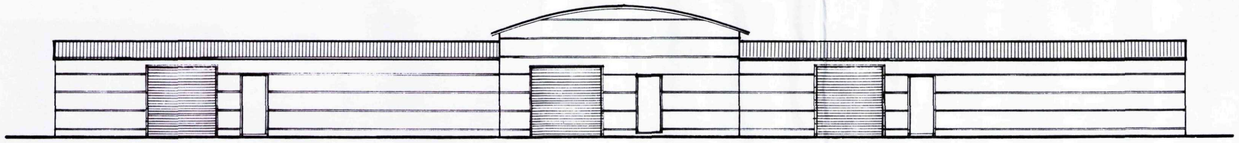


Front elevation

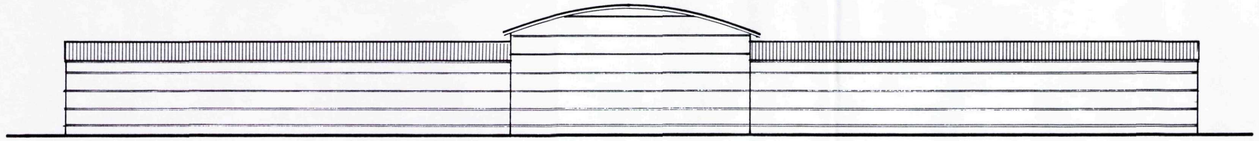


Rear elevation (Vicarage Lane)

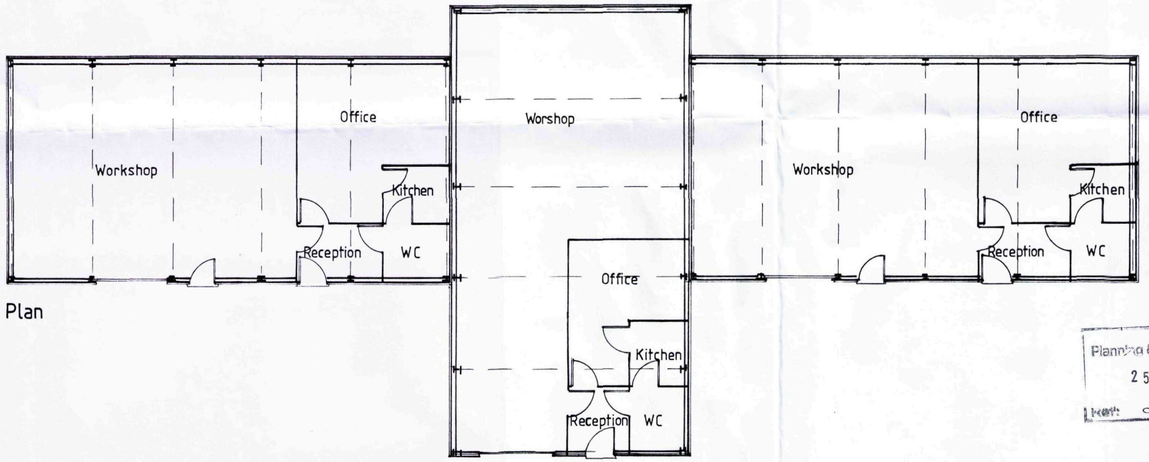

Plan

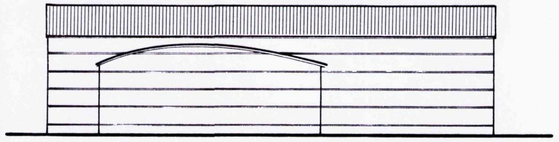

Side elevation

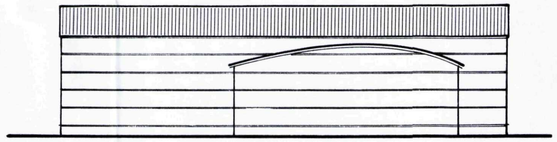

Side elevation

SHDC
Planning & Development
25 NOV 2010
Ref: 0953-10

DRAWING
15 NOV 2010
ISSUED

Rev.	By	Notes	Date

rdc
Robert Doughty Consultancy
32 High Street, Helpringham
Sleaford, Lincolnshire NG34 0RA
Tel: 01529 421546
Fax: 01529 421358
Email: admin@rdc-landplan.co.uk
Web: www.rdc-landplan.co.uk

Client: MR H KING


Project: Technology Park , Vicarage Lane , Long Sutton .

Drawing title: Design Sheet Units 3, 4 and 5


Drawing No.	Rev.	Drawn
731 / 10 / DS02		GJ
Scale	**Date**	**Checked**
1 : 100	15 / 03 / 2010	

All measurements should be checked against on site conditions and any discrepancies should be brought to the attention of the Robert Doughty Consultancy


UNIT 6

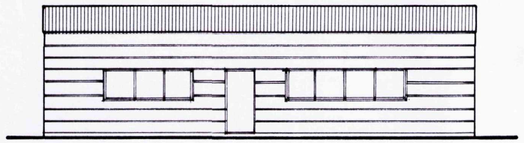


Front elevation

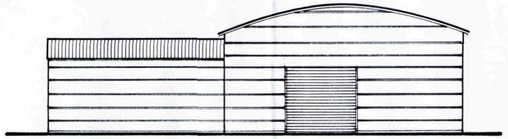


Side elevation

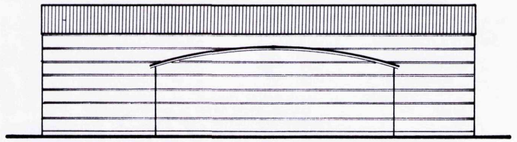

Rear elevation

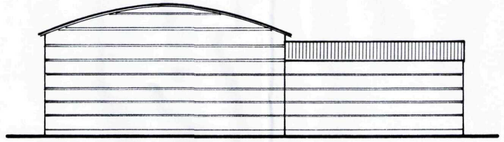


Side elevation

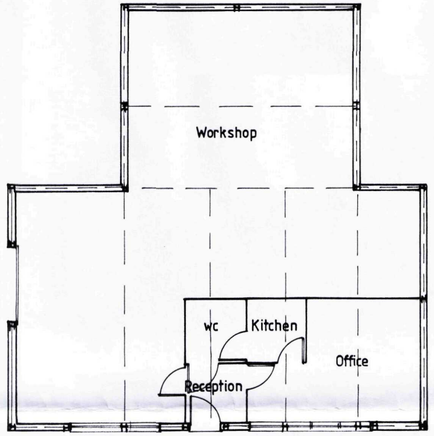


Floor plan


UNIT 7

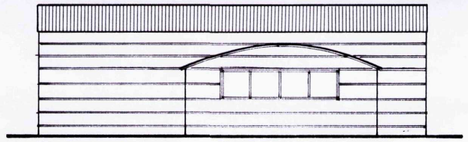


Side elevation

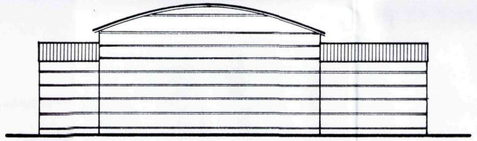


Rear elevation

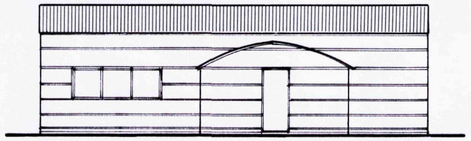

Side elevation

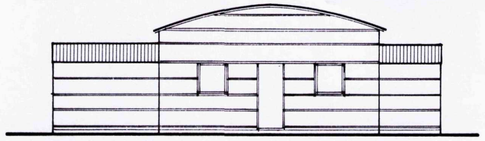

Front elevation

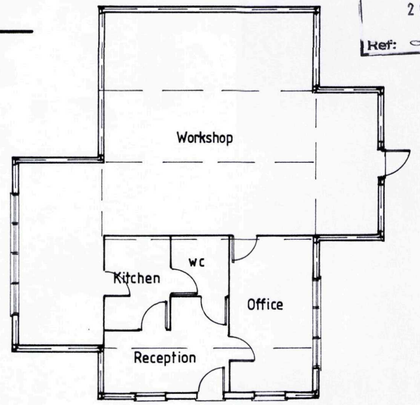

SHDC
Planning & Development
25 NOV 2010
Ref: 0983-10

DRAWING
15 NOV 2010
ISSUED

Rev.	By	Notes	Date

rdc
Robert Doughty Consultancy
32 High Street, Helpringham
Sleaford, Lincolnshire NG34 0RA
Tel: 01529 421646
Fax: 01529 421358
Email: admin@rdc-landplan.co.uk
Web: www.rdc-landplan.co.uk

©

Client:
MR H KING

Project:
Technology Park , Vicarage Lane , Long Sutton .

Drawing title:
Design Sheet Units 6 and 7

Drawing No.	Rev.	Drawn
731 / 10 / DS03		GJ
Scale	**Date**	**Checked**
1 : 100	15 / 03 / 2010	

All measurements should be checked against on site conditions and any discrepancies should be brought to the attention of the Robert Doughty Consultancy