

SITE.

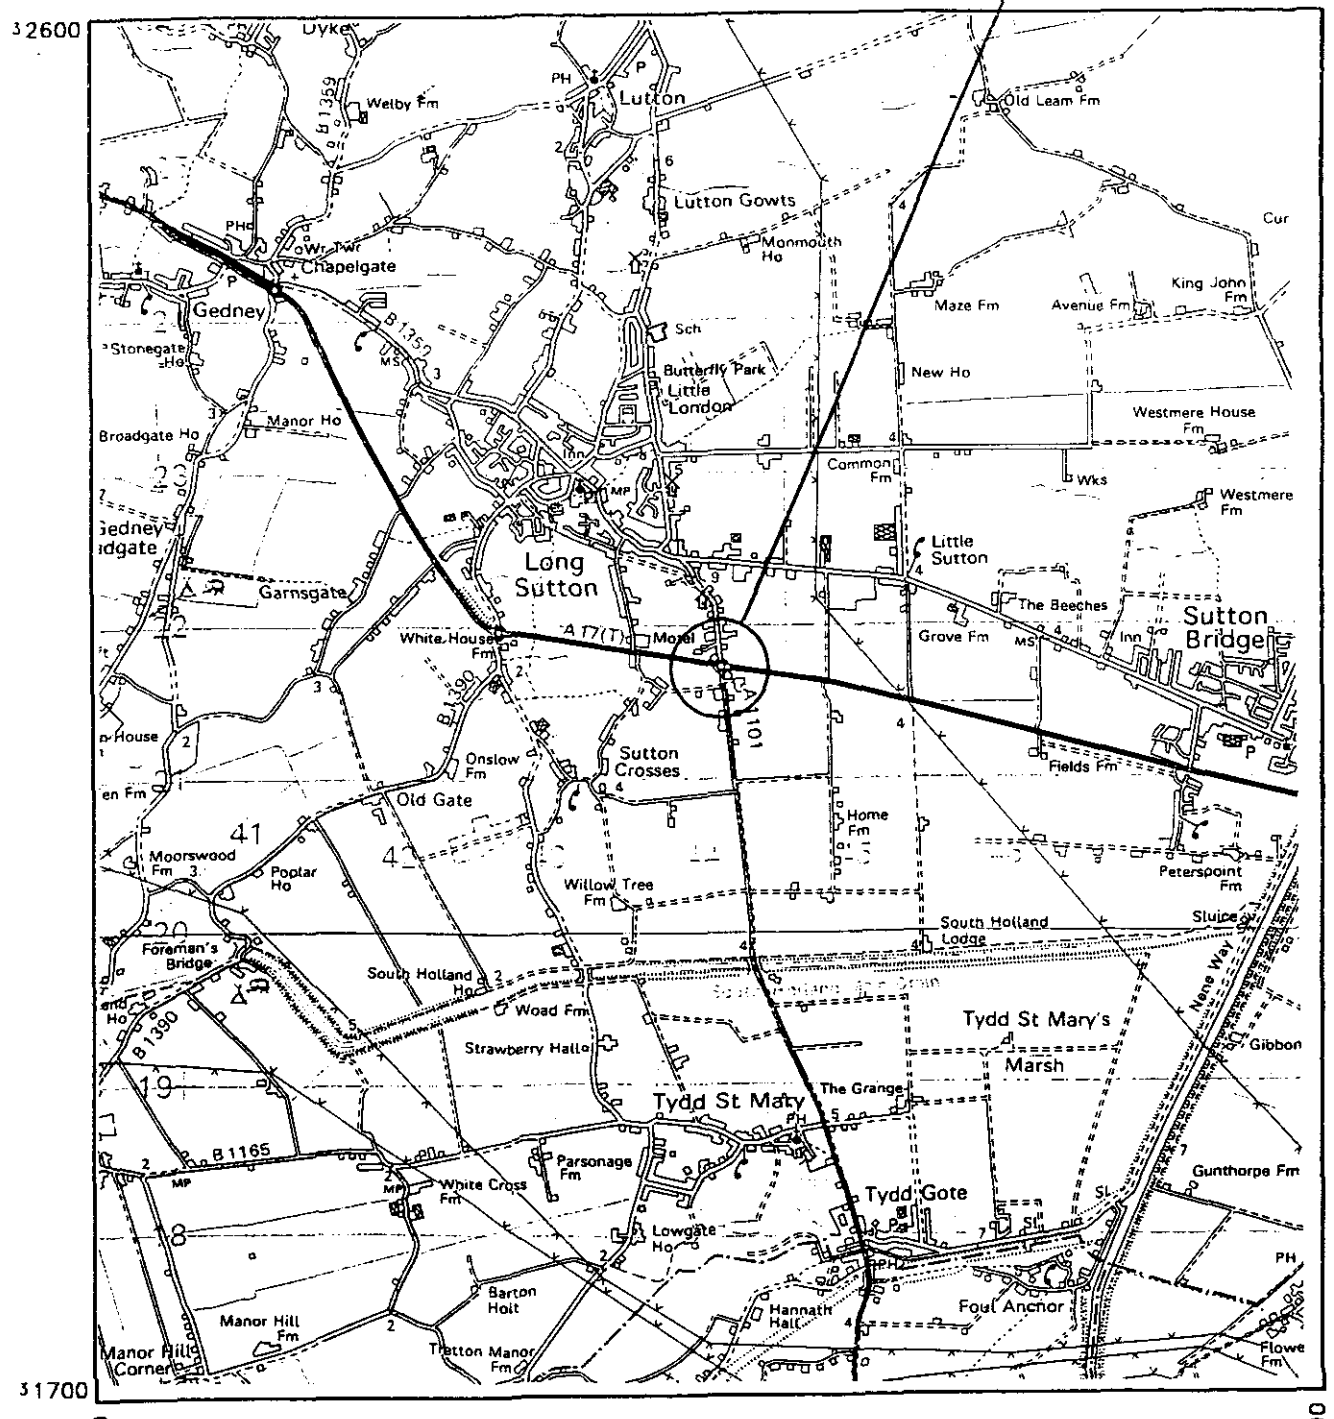


Site Grid Reference TF 4399 2187
Landranger 1:50,000. Map number 131

SITE.

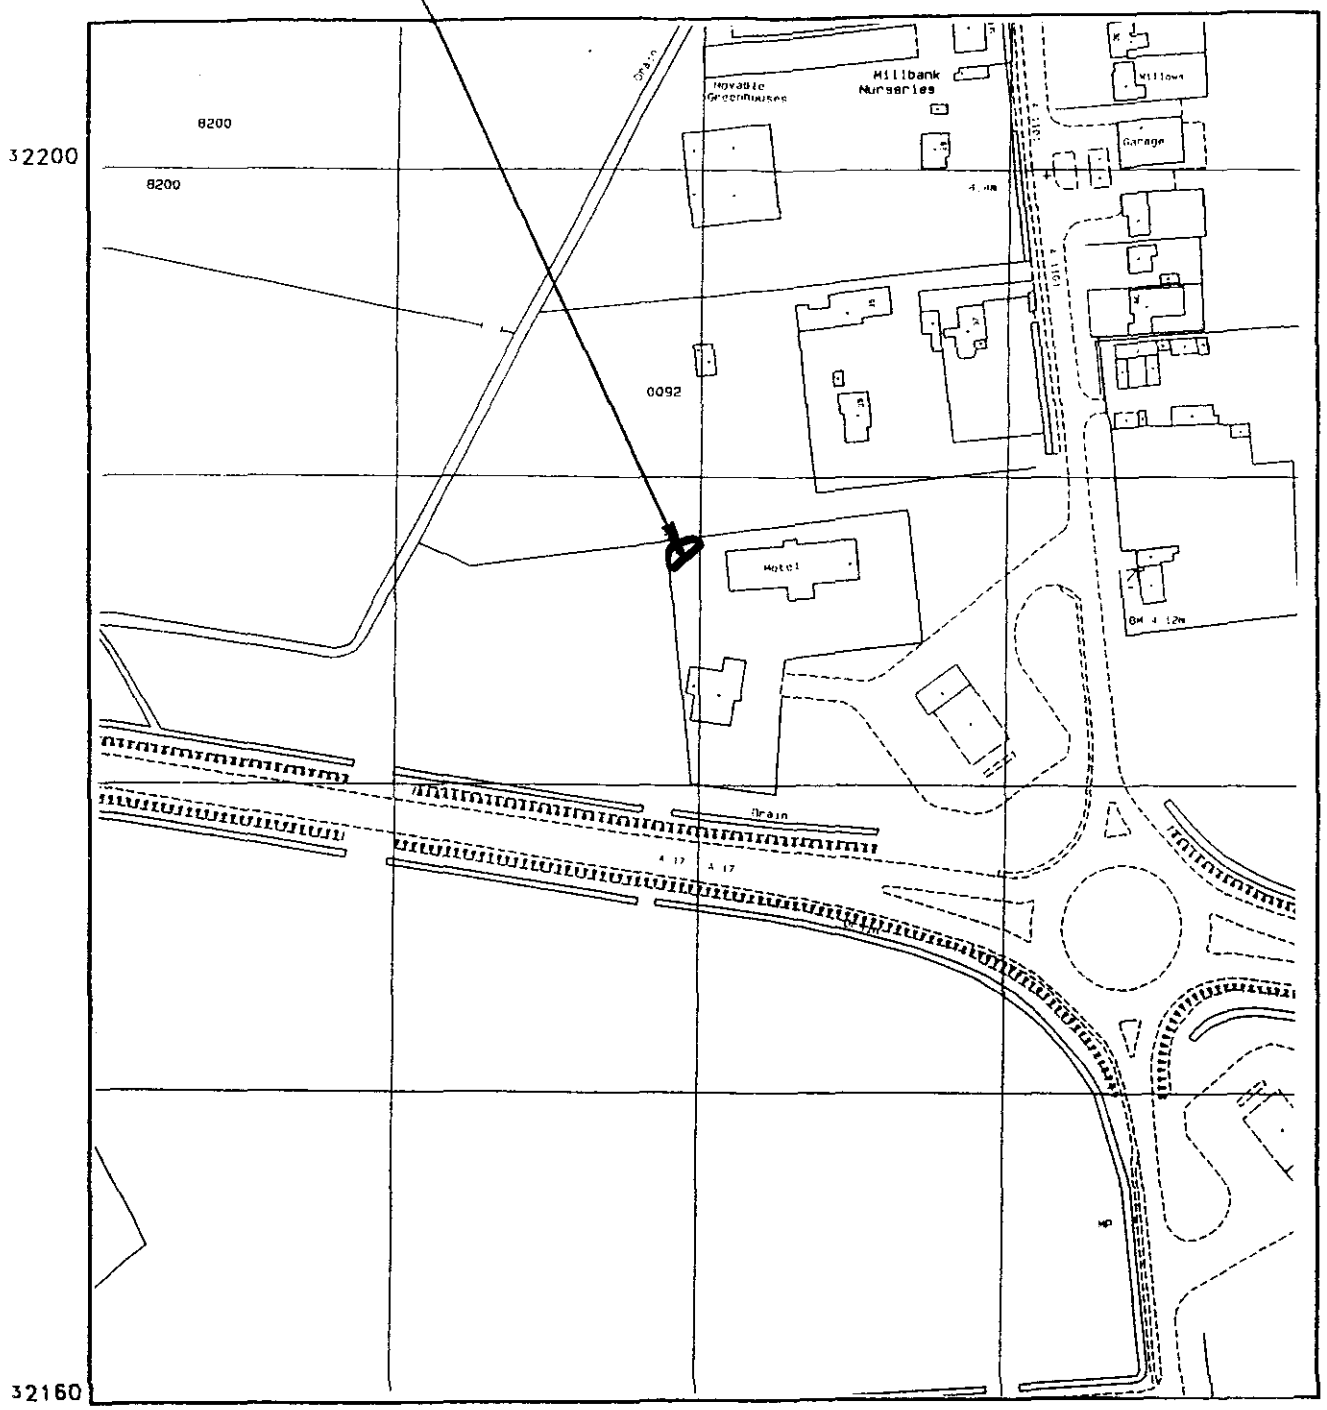


Site Grid Reference TF 4399 2187
(Scale 1:2,500)

DETERMINED PLAN

SOUTH HOLLAND DC
HOUSING & PLANNING
- 6 OCT 1998
Ref: 0990/98

Reproduced from the Ordnance Survey maps with permission of the Controller of H.M. Stationery office. © Crown Copyright.

71906


Ballast Wiltshier FS22848

vodafone FS12463

| REV | BY / CHK | APP'D | DESCRIPTION | DATE |
|---|---|---|---|---|
| - | NK/MJW | JC/BQP | Contract issue | 16/09/98 |


LONG SUTTON - LITTLE CHEF.
SITE LOCATION MAPS.

| SCALES | Drawing Status | DWG No. | Rev |
|---|---|---|---|
| AS SHOWN | Proposal | 7724A-M1 | - |

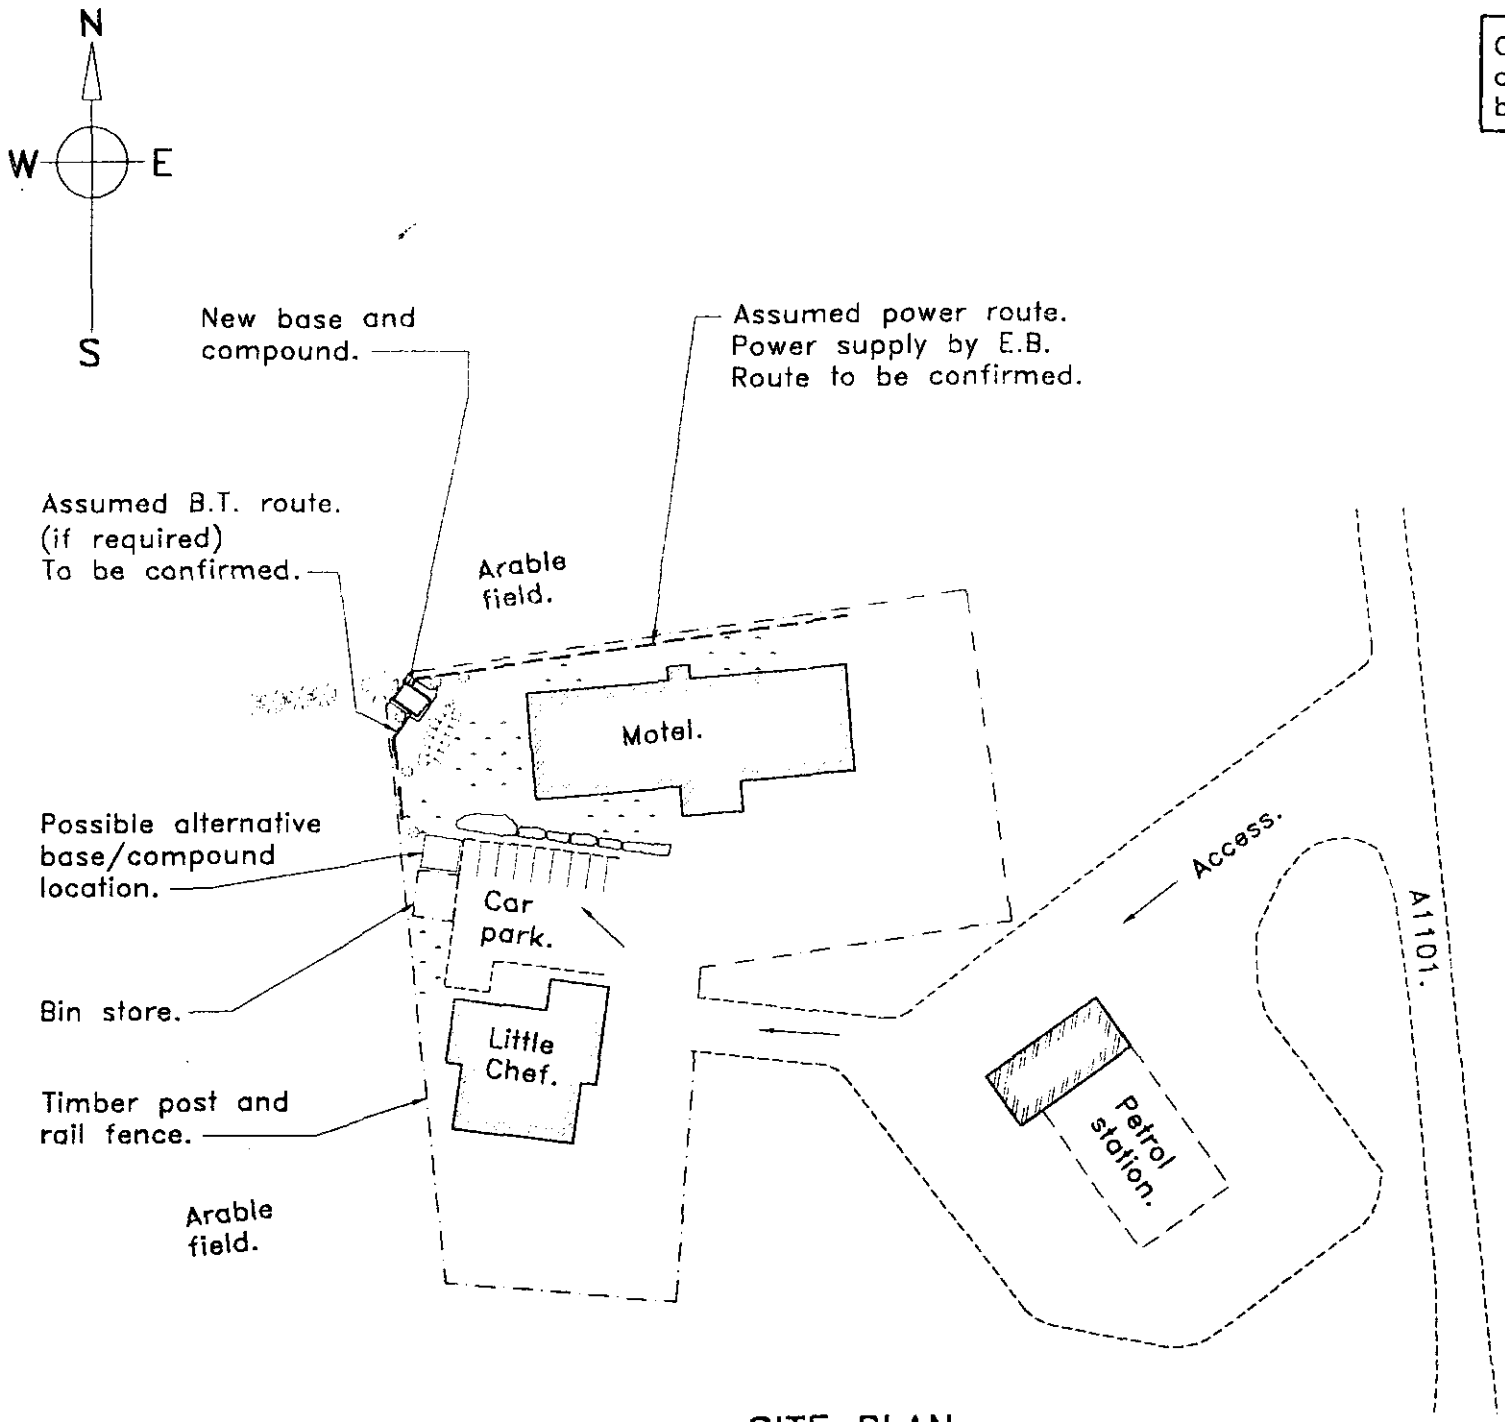



SITE PLAN
1:1000

Overhanging branches of adjacent tree to be cut back where necessary.

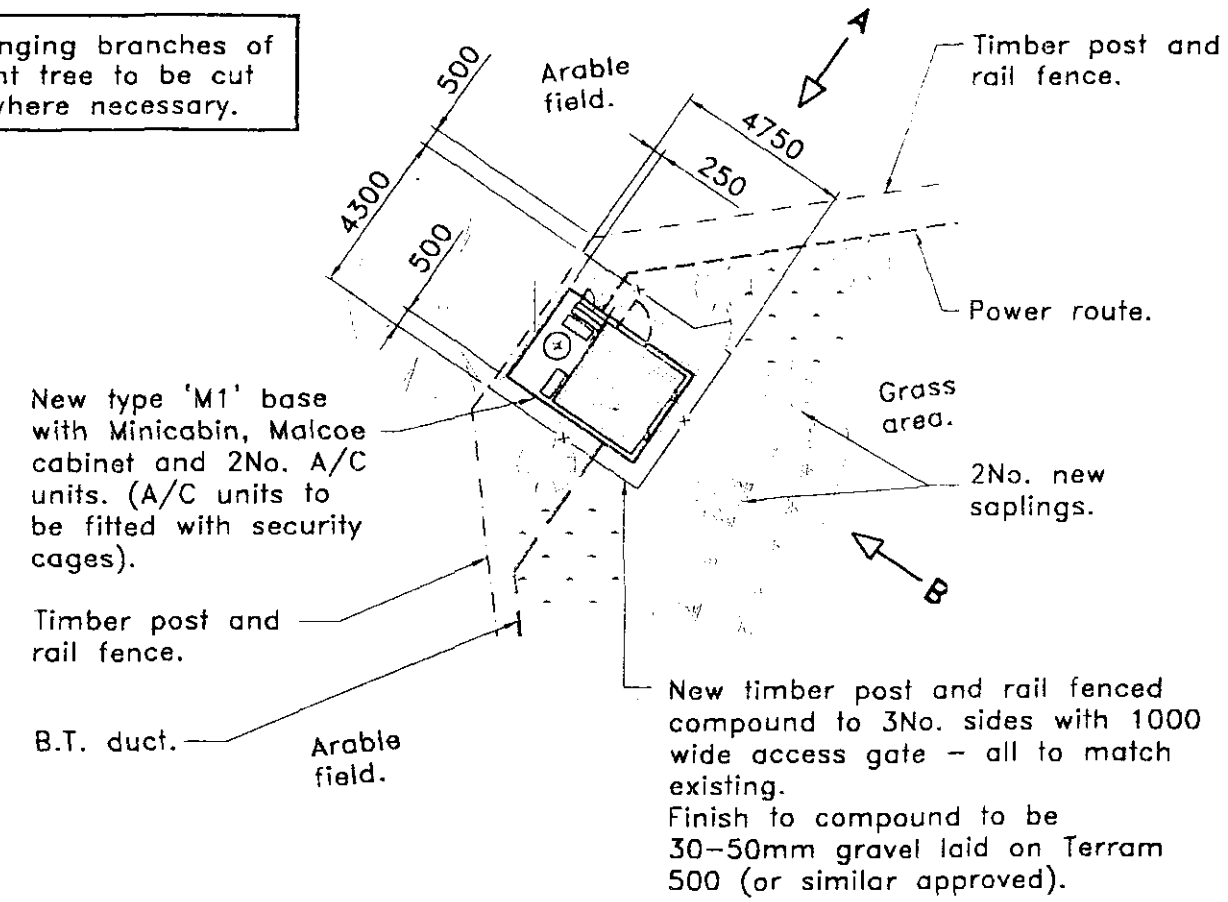


BASE LOCATION PLAN
1:200

DETERMINED PLAN

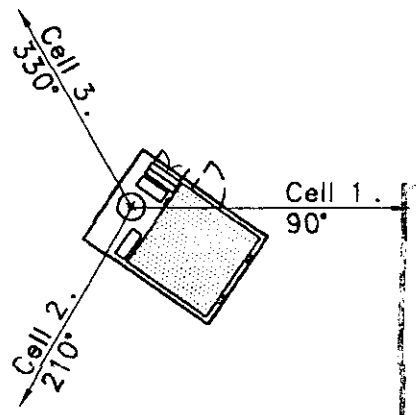


SOUTH HOLLAND DC
HOUSING & PLANNING
-6 OCT 1998
Ref: 0990/98

ANTENNA ORIENTATION PLAN.

71906

Ballast Wiltshier FS2296-18

vodafone FS12463

| REV | BY / CHK | APP'D | DESCRIPTION | DATE |
|---|---|---|---|---|
| – | NK/MJW | JC/BQP | Contract issue | 16/09/98 |

LONG SUTTON – LITTLE CHEF.
SITE PLANS.

| SCALES | Drawing Status | DWG No. | Rev |
|---|---|---|---|
| 1:1000 1:200 | Proposal | 7724A–T1 | – |