

Side Elevation (E)
Scale: 1:100

0 1 2 3 4
metres




Front Elevation (N)
Scale: 1:100

0 1 2 3 4
metres




Side Elevation (W)
Scale: 1:100

0 1 2 3 4
metres

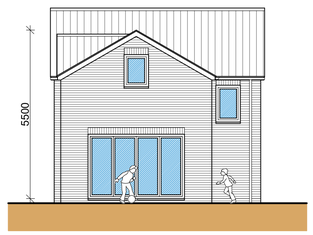


Rear Elevation (S)
Scale: 1:100

0 1 2 3 4
metres

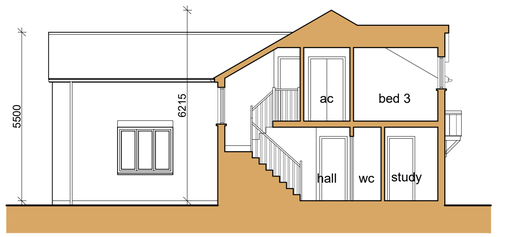


Section A-A
Scale: 1:100

0 1 2 3 4
metres

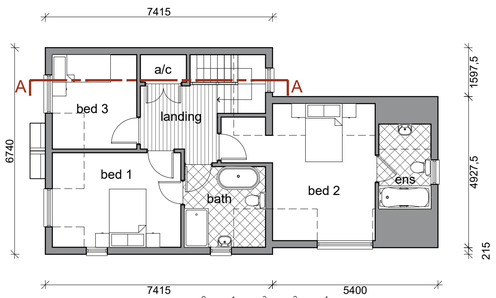


First Floor Plan
Scale: 1:100

0 1 2 3 4
metres

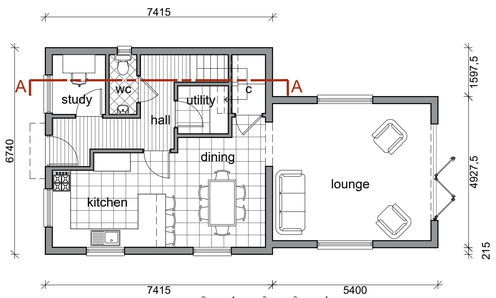

Ground Floor Plan
Scale: 1:100

0 1 2 3 4
metres

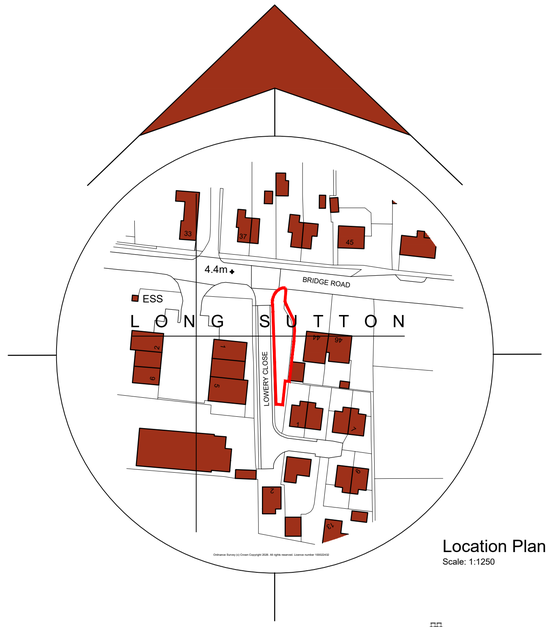

Location Plan
Scale: 1:1250

0 12.5 25 37.5 50
metres


Street Elevation - Lowery Close
Scale: 1:200

0 2 4 6 8
metres



Street Elevation - Bridge Road
Scale: 1:200

0 2 4 6 8
metres

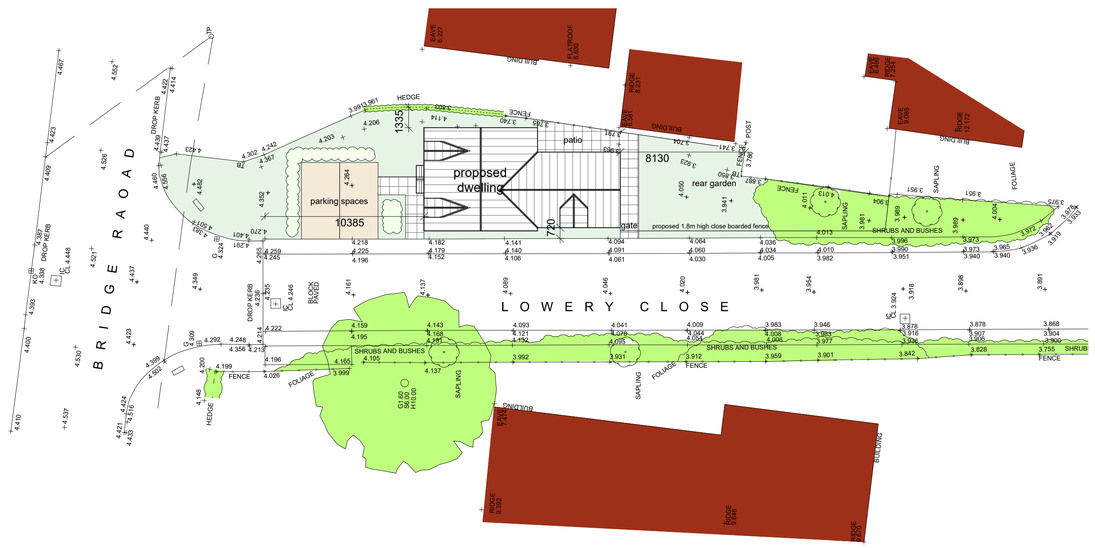

Site Plan
Scale: 1:200

0 2 4 6 8
metres

General Notes

1. All dimensions are shown in 'mm' unless otherwise stated.
2. The contractor, sub-contractors and suppliers must verify all dimensions on site prior to the commencement of any work.
3. This drawing is to be read in conjunction with all relevant engineers and specialist sub-contractors drawings and specifications.
4. Any discrepancies are to be brought to the designers attention.

SITE PLAN KEY

- Indicates proposed chalet bungalow
- Indicates existing surveyed buildings off site
- Indicates proposed hard standing material
- Indicates proposed seeded grass areas
- Indicates proposed soft landscaping
- Indicates existing soft landscaping to be retained
- Indicates proposed site levels - to match existing (4.410 / +4.537)

ELEVATION KEY

- Indicates proposed buff brickwork to match number 44 Bridge Road or similar
- Indicates proposed grey roof tile to match 44 Bridge Road or similar
- Indicates proposed lead dormer
- Indicates proposed timber finish uPVC joinery to match 44 Bridge Road or similar
- Indicates proposed timber finish uPVC joinery to match 44 Bridge Road or similar

Status

FOR PLANNING

SWANN EDWARDS ARCHITECTURE
PART OF Collective BUILT ENVIRONMENT COLLECTIVE

Swann Edwards Architecture Limited
Guyhirn, Cambs, PE13 4AA | 01945 450 694
Boston, Lincs, PE21 7TW | 01205 632 708
info@swannedwards.co.uk • swannedwards.co.uk • be-collective.co.uk

Job Title
Proposed Dwelling at Land West of Lowery Close, Long Sutton, Spalding

Date: August 2026
Drawn by: GT
Checked by: GE

Drawing Title
Planning Drawing

Job No.: SE-2585
Sheet Size: A1
Dwg No.: PP1000
Revision: