


SITE PLAN 1-250

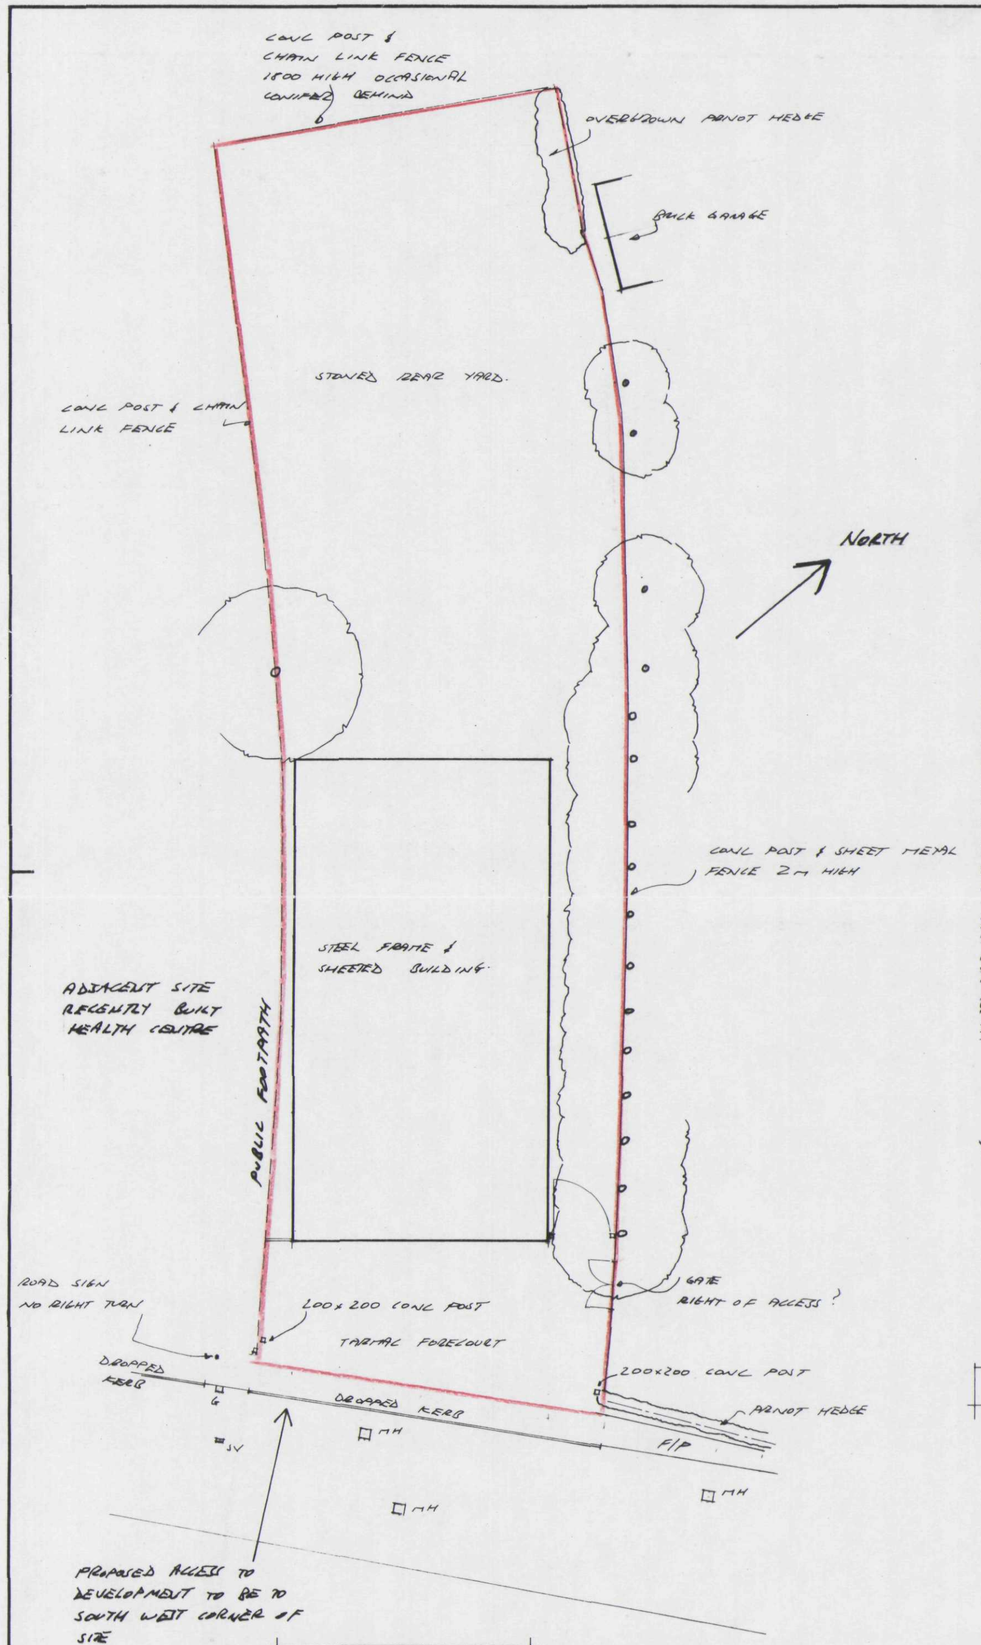

LOCATION PLAN 1-2500

DETERMINED PLAN

SHDC
Planning & Development
20 JUL 2004
Ref: 0995/04

CONTRACTOR TO CHECK ALL DIMENSIONS ON SITE BEFORE WORK COMMENCES.

revision	date	init	revision details
A	7-6-4	RP	UPDATE SITE PATH & ROAD LAYOUT PLAN.

PODDINGTONS
43 Double Street,
Spalding,
Lincs. PE11 2AA
Telephone:
Spalding (0775) 61856
68296
architectural design consultants

project
MR A. JARVIS.
PROPOSED RESIDENTIAL DEVELOPMENT AT TRAFALGAR SQUARE, LONG SUTTON.

drawing
SITE AS EXISTING

scale
1-250

drawing no
RMB-2516-1

A

date
FEB 93

drawn RMB

checked