LANDSCAPING

TREES

SYMBOL	NO	NAME	SPEC.
A	2	FRAXINUS EXCELSION - COMMON ASH	2-10 STD
L	4	TILIA PLATYPHYLLOS - LIME	10-12 SEL
B	2	BETULA PENDULA - SILVER BIRCH	200-240 FEATHERED

ALL TREES SHALL BE PIT PLANTED, STAKED AND TIED AND A HALF A BAG OF PEAT FREE TREE AND SHRUB PLANTING COMPOST INCORPORATED INTO THE BACKFILL FOR EACH TREE HOLE
THE ROOTS OF ALL TREES AND SHRUBS SHALL BE KEPT MOIST AT ALL TIMES DURING HANDLING AND PLANTING AND WELL WATERED AFTER FIRMING IN. A TOP DRESSING OF ENMAG FERTILIZER SHOULD BE APPLIED TO ALL LANDSCAPED AREAS INCLUDING AN APPLICATION OF A SUITABLE GRANULAR HERBICIDE


HEDGING:

PROPOSED HEDGING TO CONSIST OF THE FOLLOWING:

ACER CAMPESTRE	FIELD MAPLE	60-90	BARE ROOT
ILEX AQUIFOLIUM	HOLLY	30-45	ROOTBALLED/C.G.
RIBES SANGUINEUM	FLOWERING CURRANT	45-60	B.R.
CRATAEGUS MONOGYNA	HAWTHORN	30-45	B.R.
PRUNUS LAUROCERASUS	PRUNUS	45-60	C.G
VIBURNUM OPULUS	VIBURNUM	45-60	B.R.
CORYLUS AVELLANA	HAZEL	45-60	B.R.


ALL TRANSPLANTS SHALL BE PROTECTED BY TUBEX GUARDS AND BE PLANTED 5 PLANTS PER METRE IN A DOUBLE STAGGERED ROW 300MM APART.

DENOTES SECURITY LIGHT POSITIONS (2 No) AND LIGHT DIRECTION. 250W WITH PASSIVE INFRA RED CENSORS MOUNTED ON MAX 4.5m HIGH STANDARDS

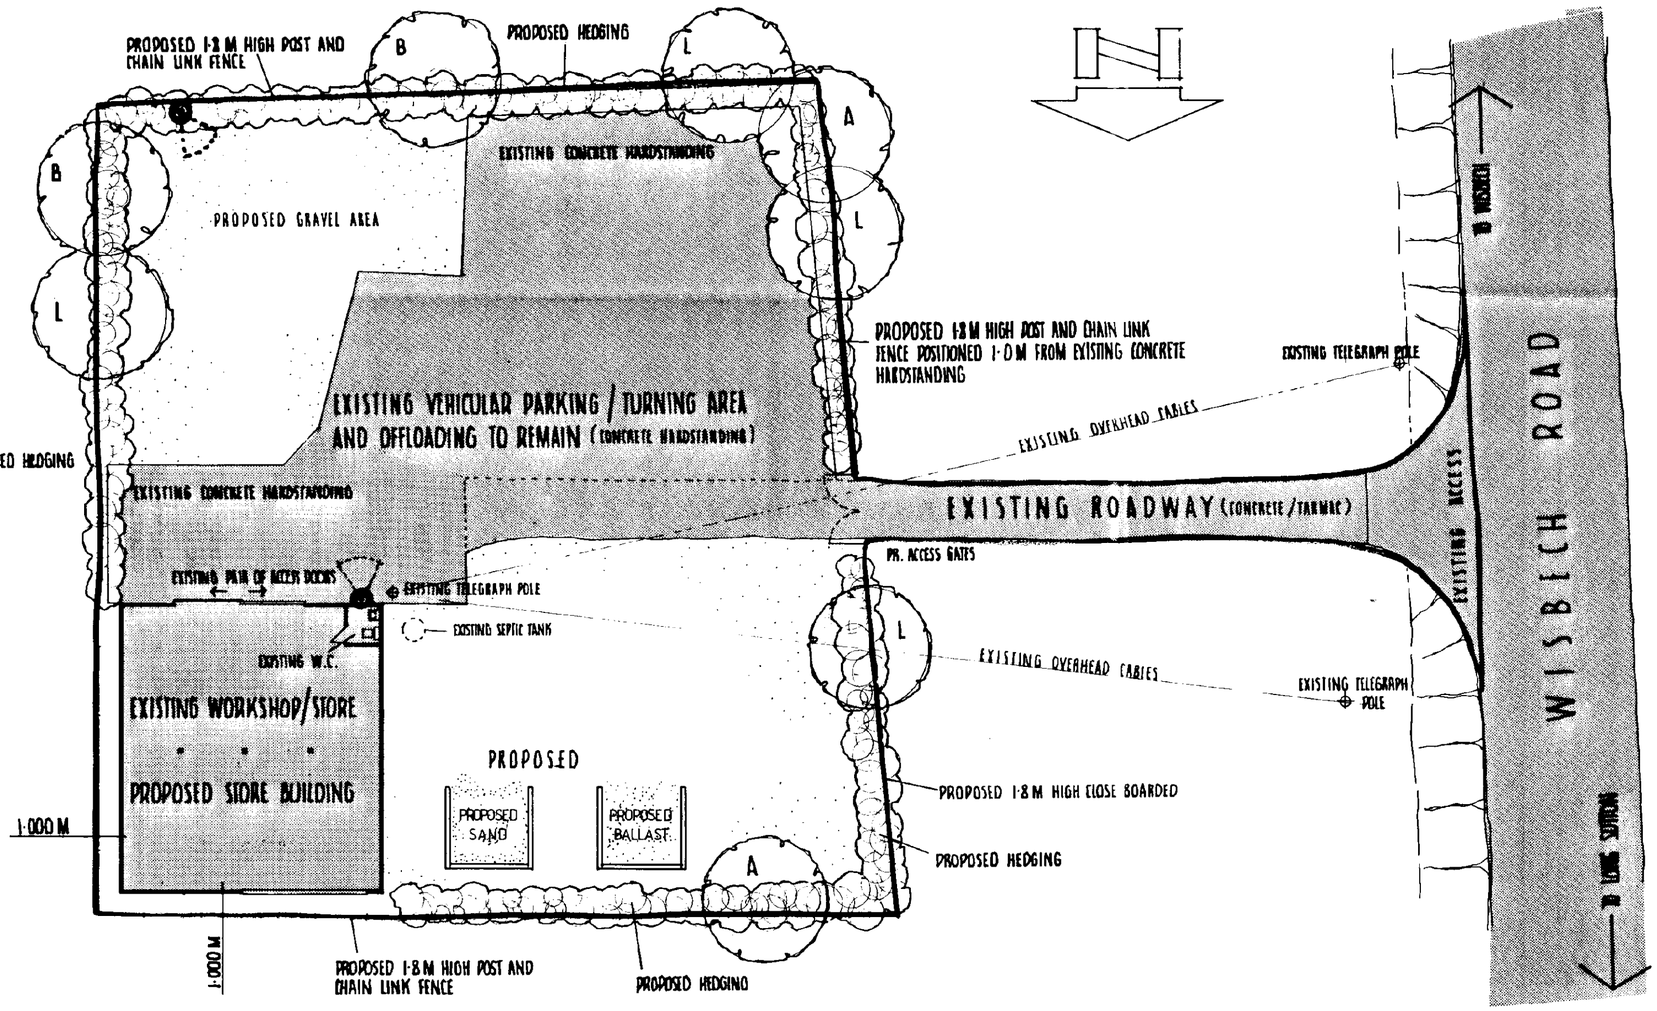

SITE AREA 0·1320 ha

SITE PLAN 1:2000

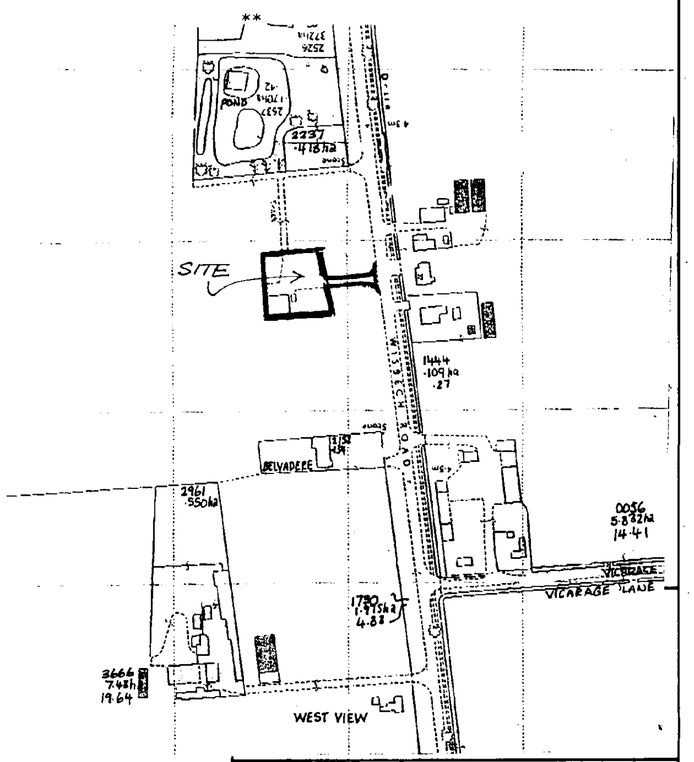

LOCATION PLAN 1:2500

revision	date	init.	revision details
A	7.8.95	JIG	FLOOD LIGHTING INDICATED AS REQUESTED SHOC

SO HOUSE
10 OCT 1995
Ref: H11/0995/95

PODDINGTONS
Architectural Design Consultants
43 Double Street, Spalding, Lincs. PE11 2AA
Tel: 0775 761856 & 768296. Fax: 0775 710218

project
USE OF EXISTING BUILDING AND LAND FOR THE STORAGE OF BUILDING MATERIALS INCLUDING SECURITY FENCING AND LANDSCAPING @ SAND PITTS FARM, OFF WISBECH ROAD, LONG SUTTON

drawing
PLAN AS EXISTING

FOR: R.K. WILSON & SON BUILDERS

scale	drawing no
1:200, 1:2500	2643-1
date	drawn
JULY 1995	checked

APPROVED PLAN