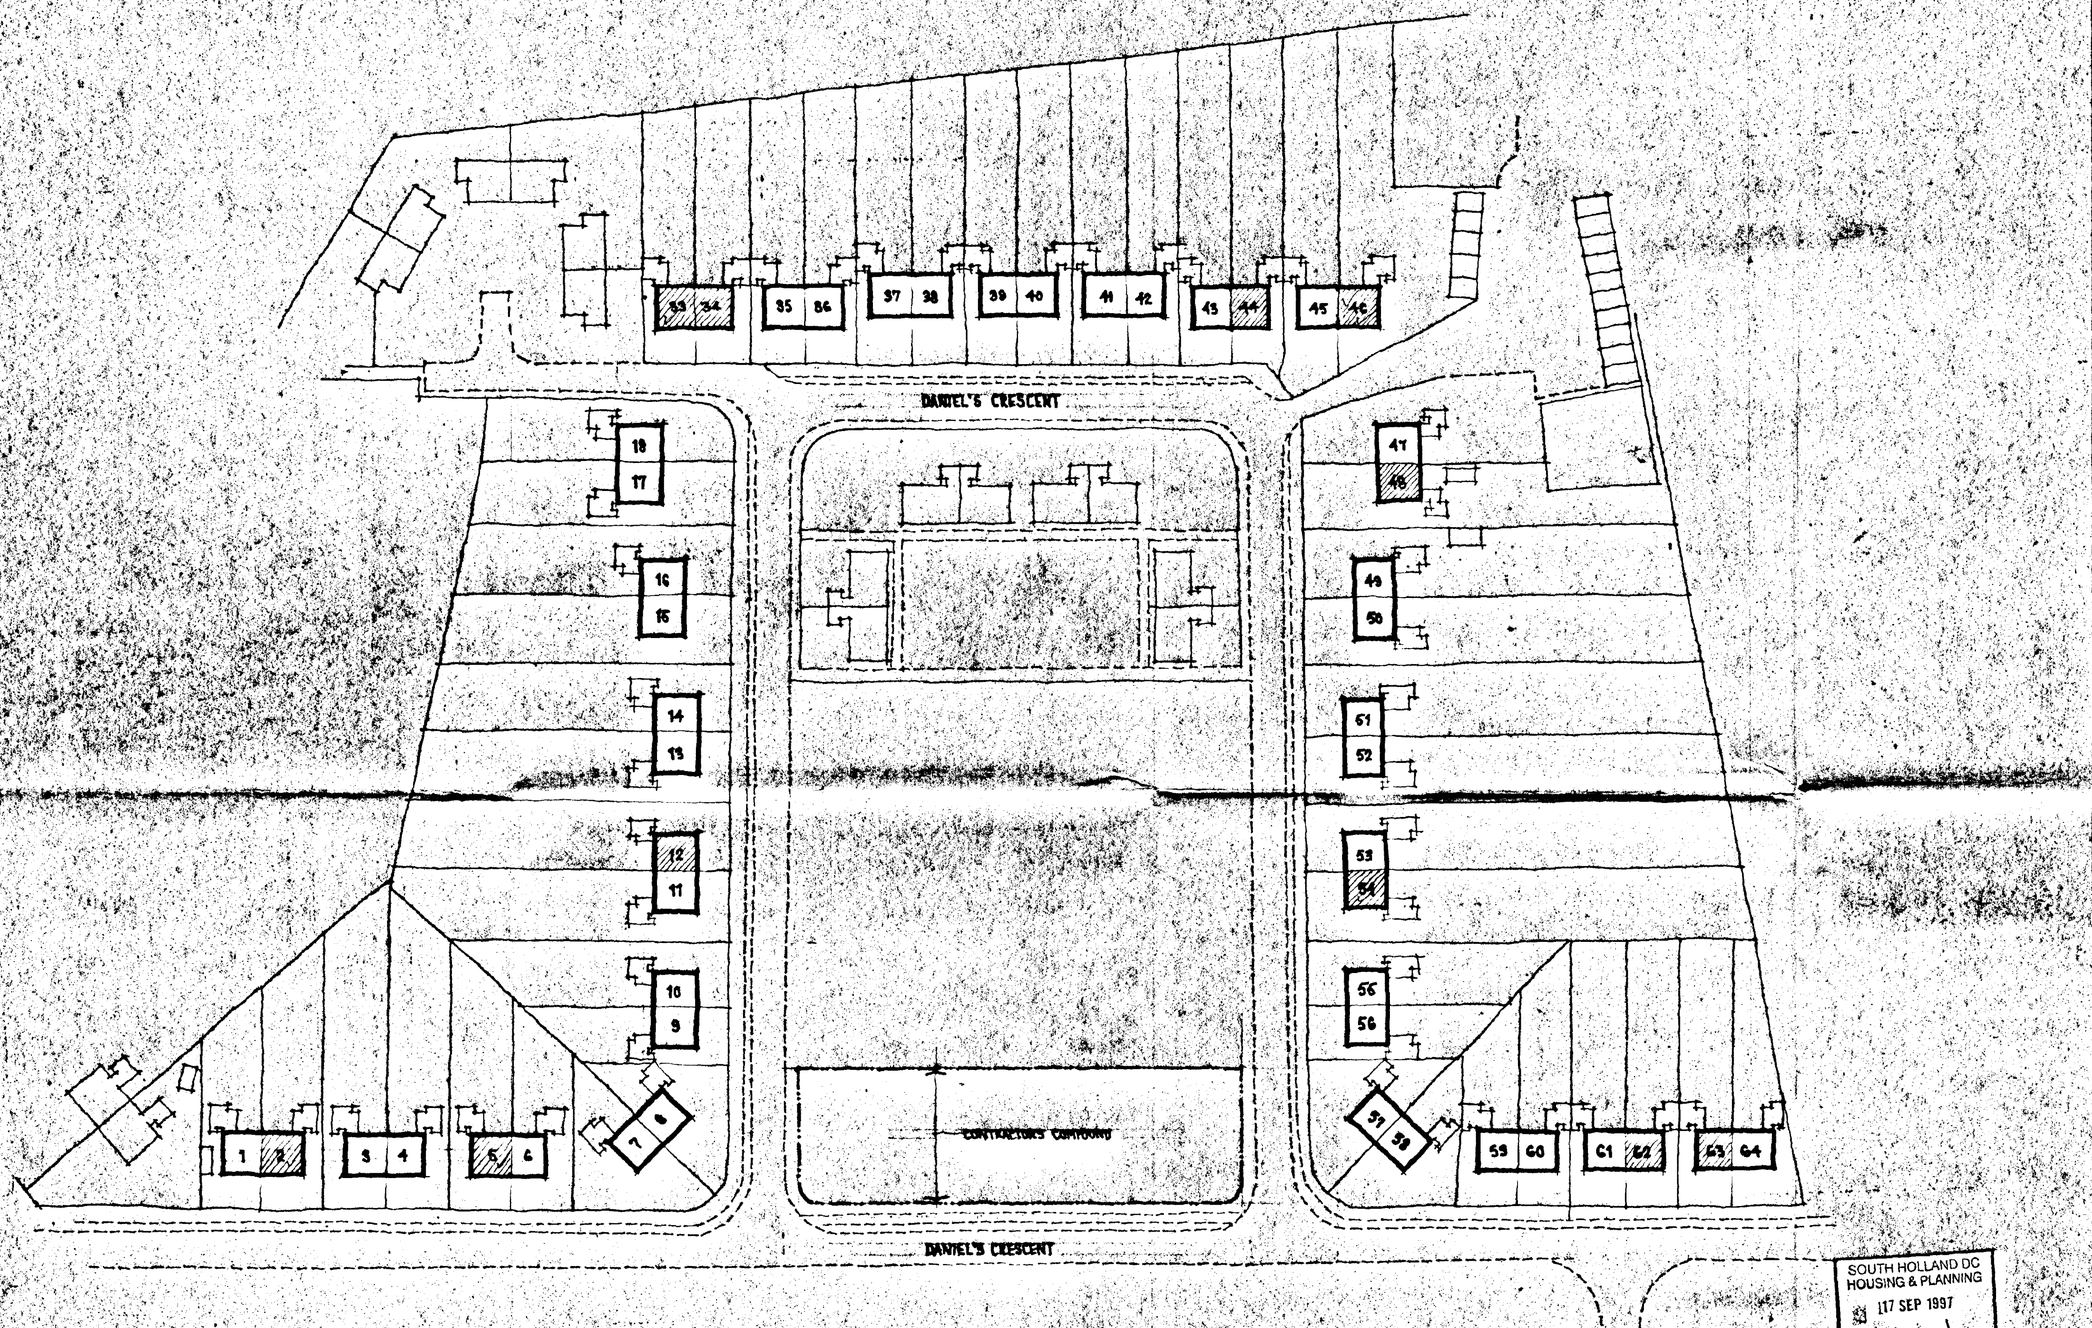


SOUTH HOLLAND DC
HOUSING & PLANNING
17 SEP 1997
Ref: 1001/97

notes

1. All contractors and sub-contractors check are dimensions
2. Only figured dimensions to be worked to
3. INDICATES DWELLING NOT INCLUDED IN THIS CONTRACT
4. NOS. 2, 6, 33, 46 & 64 ELDERLY CLAD IN BRICK.

north point

revisions

KEY PLAN

South Holland District Council
Reinstatement & Improvement Works to 39no. Dwellings
Daniel's Crescent
LONG SUTTON


PRC Advisory Services Ltd.
26 Lichfield Street
Walsall WS1 1TJ


SITE PLAN

scale	drawn	date
1:500		

job number	drawing number
47	01


ELEVATION TO GABLE WALL
SCALE 1:20

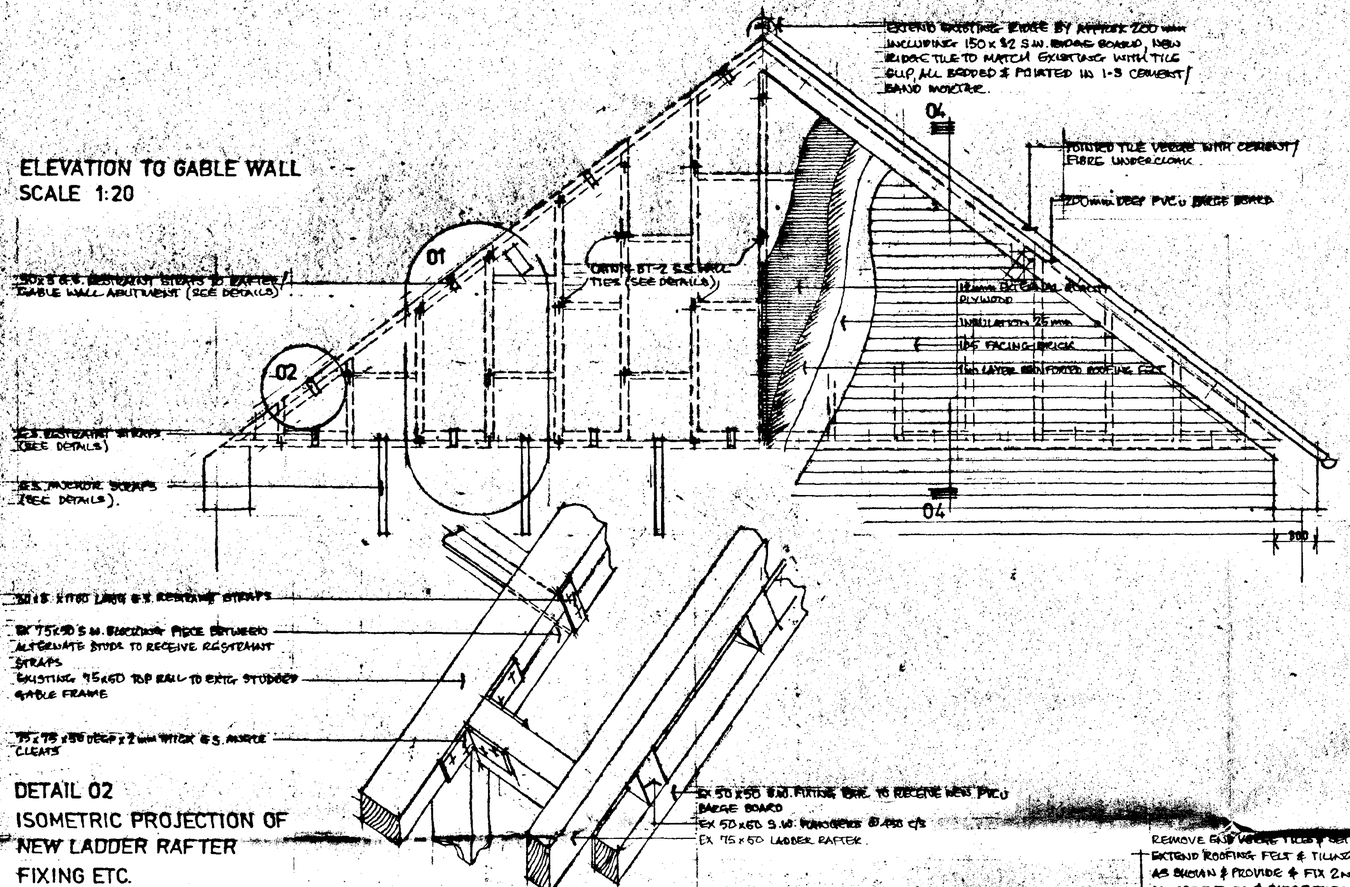

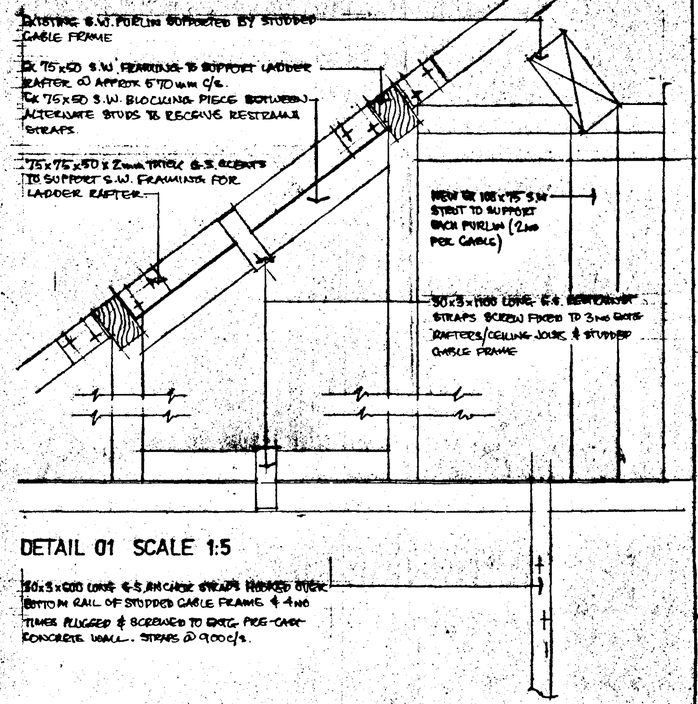


DETAIL 01 SCALE 1:5

50 x 5 x 600 LONG G.S. ANCHOR STRAPS HOOKED OVER BOTTOM RAIL OF STUDDED GABLE FRAME & 4 no TIMES PLUGGED & SCREWED TO EXTG. PRE-CAST CONCRETE WALL. STRAPS @ 900 c/s.

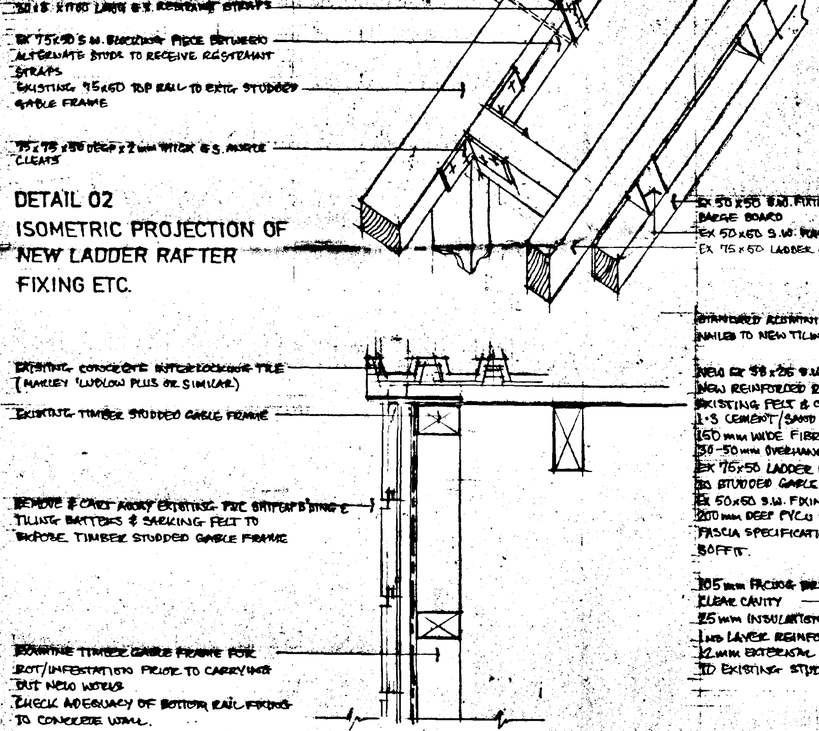

DETAIL 02
ISOMETRIC PROJECTION OF NEW LADDER RAFTER FIXING ETC.

DETAIL 03
SECTION THROUGH EXISTING GABLE/VERGE

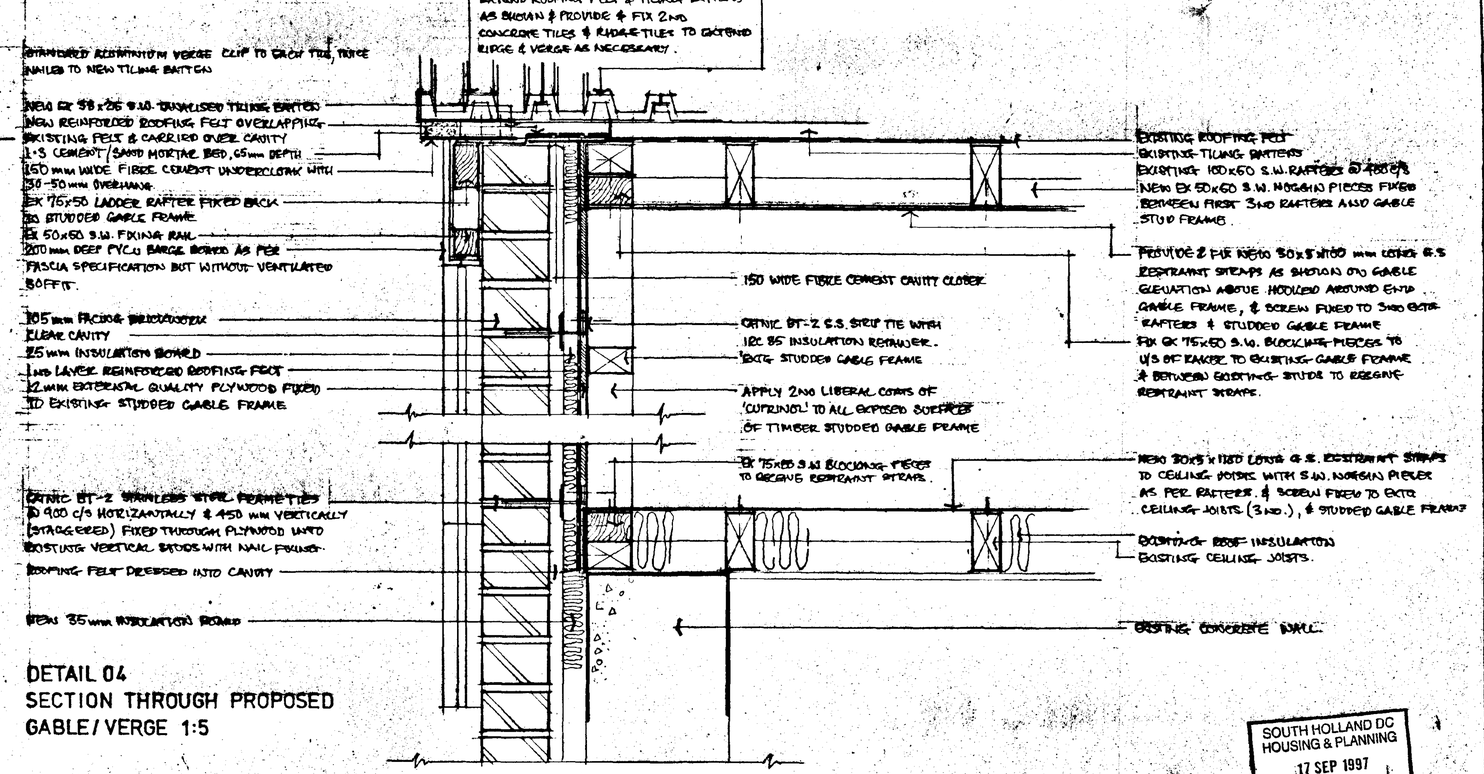

DETAIL 04
SECTION THROUGH PROPOSED GABLE/VERGE 1:5

notes
1. All contractors and sub-contractors check site dimensions
2. Only figured dimensions to be worked to
3. ALL NEW TIMBER IN GABLE CONSTRUCTION TO BE TANALISED.

north point

revisions

DETERMINED PLAN

South Holland District Council
Reinstatement & Improvement Works
39 no. Dwellings
LONG SUTTON

GABLE WALL/ VERGE DETAILS


PRC Advisory Services Ltd
26 Lichfield Street
Walsall
West Midlands
WS1 1TJ

scale	1:20 1:5	drawn	date
job number	47	drawing number	07

SOUTH HOLLAND DC HOUSING & PLANNING 17 SEP 1997 Ref: 1001/97


any useless d

01 WINDOW JAMB DETAILS

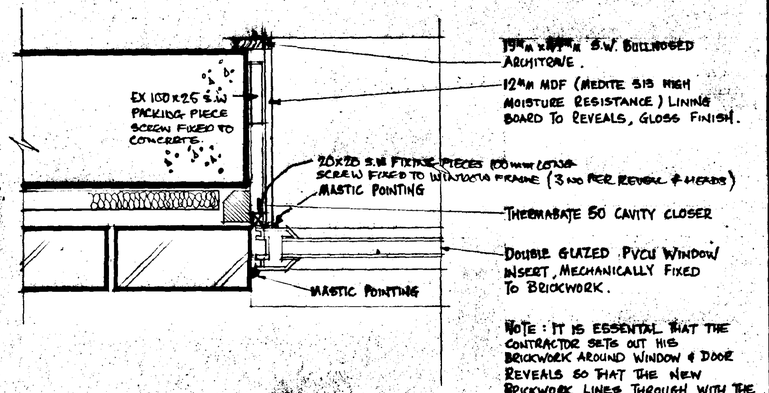



NOTE: IT IS ESSENTIAL THAT THE CONTRACTOR SETS OUT HIS BRICKWORK AROUND WINDOW & DOOR REVEALS SO THAT THE NEW BRICKWORK LINES THROUGH WITH THE FURTHERMOST EXTREMITY OF THE PRE-CAST CONCRETE REVEAL.


02 DOOR JAMB DETAIL

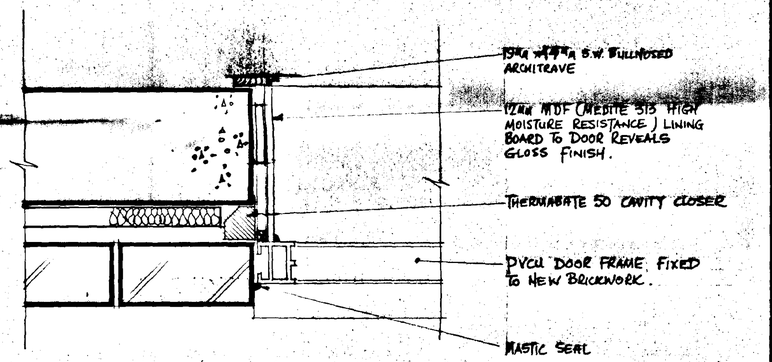


03 DOOR CILL DETAIL

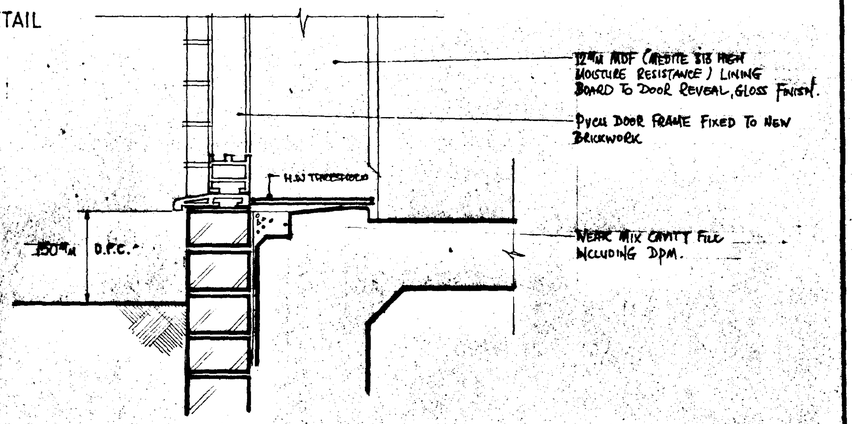

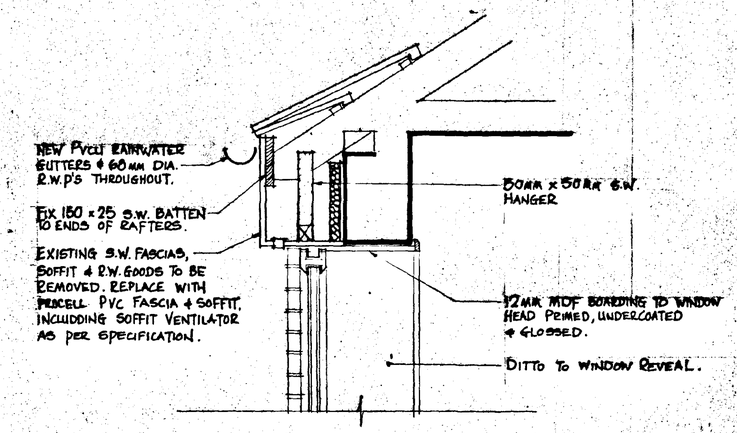

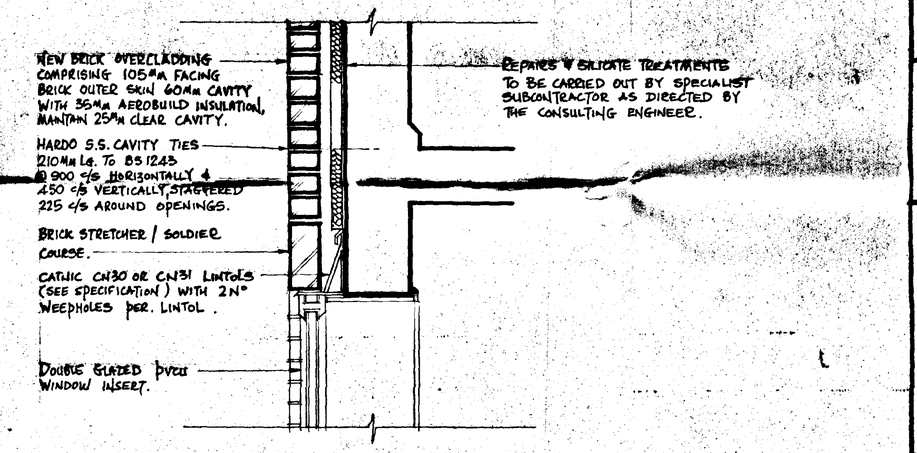

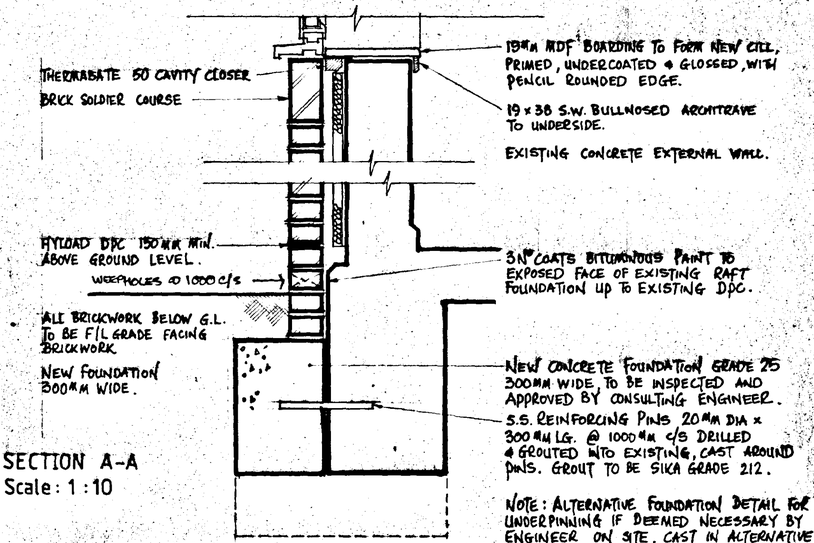

SECTION A-A
Scale: 1:10

NOTE: ALTERNATIVE FOUNDATION DETAIL FOR UNDERPINNING IF DEEMED NECESSARY BY ENGINEER ON SITE. CAST IN ALTERNATIVE SECTIONS NOT EXCEEDING 1000mm IN LENGTH.

Copyright design of PRC Advisory Services Ltd. and must not be reproduced in whole or part or for any purpose without permission. ©

DETERMINED AN
SOUTH HOLLAND DC HOUSING PLANNING
17 SEP 1997
Ref: 1001/97

South Holland District Council


Reinstatement & Improvement Works
39 no. Dwellings
LONG SUTTON

Construction Details

PRC Advisory services ltd.
26 Lichfield Street
Walsall
West Midlands
Ws1 1tj


SCALE	DRAWN	DATE
1:10 : 1:5		

JOB NUMBER	DRAWING NUMBER
47	06

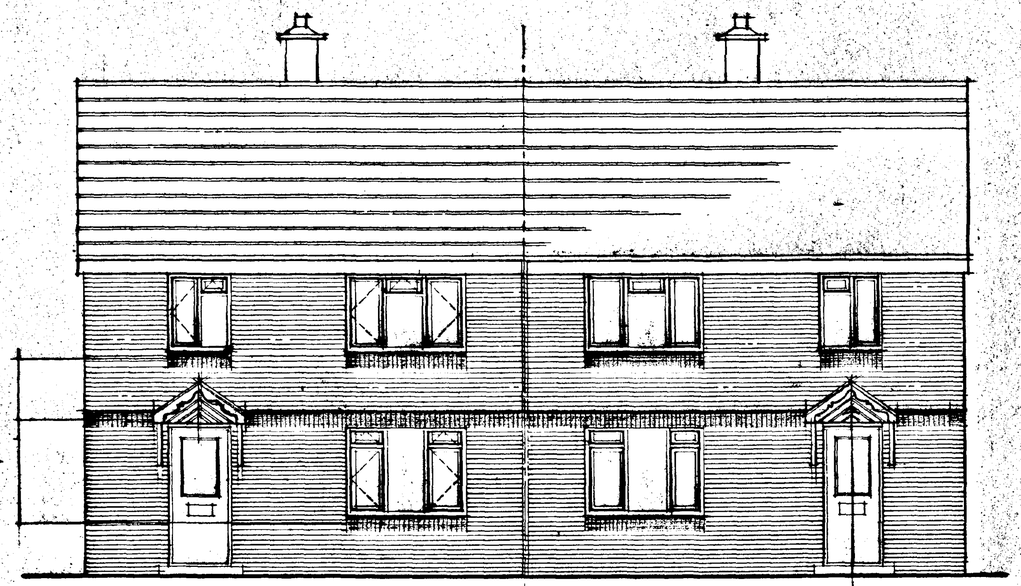


FRONT ELEVATION

TYPE C

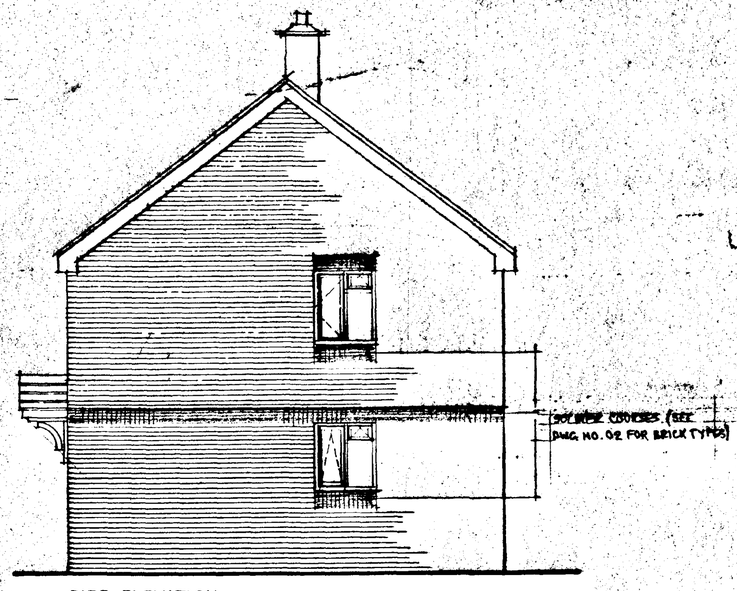

SIDE ELEVATION

TYPE C

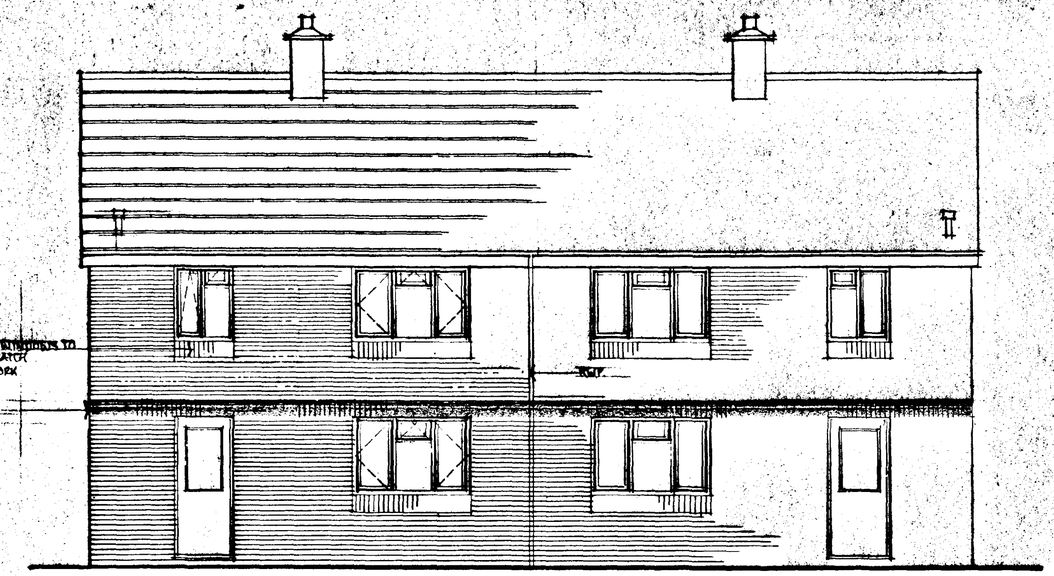

REAR ELEVATION

TYPE C

notes

1. All contractors and sub-contractors check site dimensions
2. Only figured dimensions to be worked to
3. TO BE READ IN CONJUNCTION WITH DWG NO 471/01 & 02
4. SIDE ELEVATION MAY BE REVERSED

north point

revisions

DETERMINED PLAN

South Holland District Council


Reinstatement & Improvement Works to 39 no. Dwellings
LONG SUTTON

PRC Advisory Services Ltd.
26 Lichfield Street
Walsall
West Midlands WS1 1TJ

PROPOSED ELEVATIONS
TYPE C

scale	drawn	date
1:50		
job number	drawing number	
47	05	

SOUTH HOLLAND DC HOUSING & PLANNING 17 SEP 1997 Ref: 1001 CAT

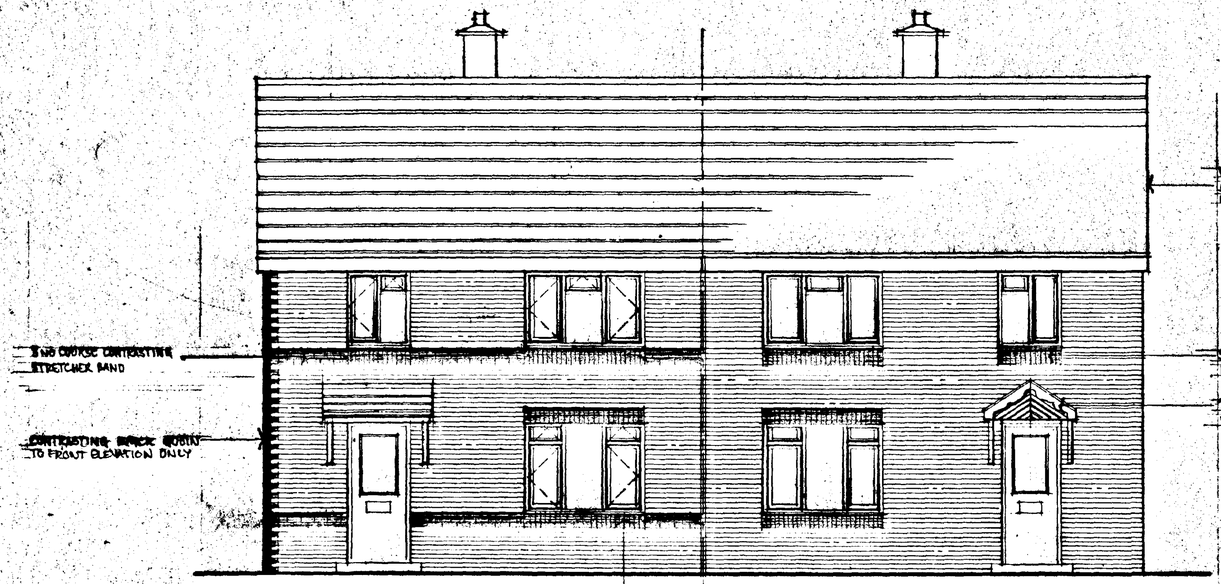


FRONT ELEVATION

UNDER WINDOWS USE SOLDIER COURSE


TYPE A

TYPE B

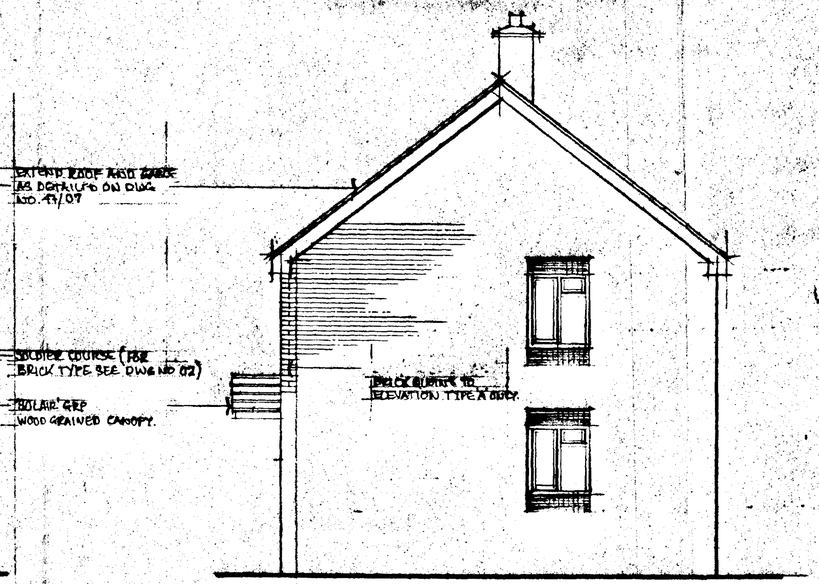

SIDE ELEVATION

TYPE A&B

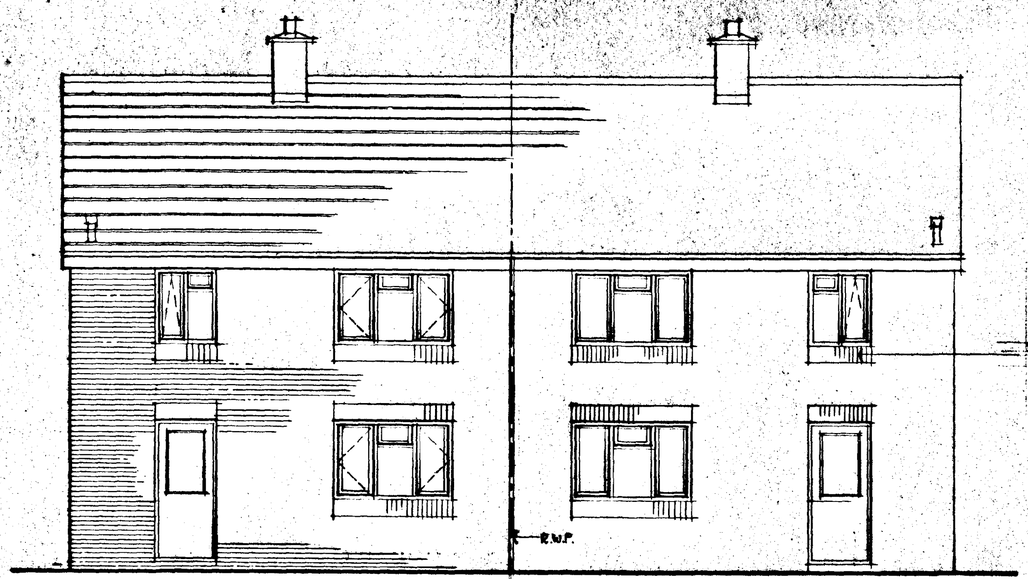

REAR ELEVATION

TYPE A&B

notes

1. All contractors and sub-contractors check site dimensions
2. Only figured dimensions to be worked to
3. FOR TYPE OF WALL BRICK READ IN CONJUCTION WITH DWG NO 47/01 & 02
4. SIDE ELEVATION MAY BE HANDED

north point

revisions

DETERMINED PLAN


South Holland District Council
Reinstatement & Improvement Works to 39 no. Dwellings
LONG SUTTON

PRC Advisory Services Ltd.
26 Lichfield Street
Walsall
West Midlands WS1 1TJ


PROPOSED ELEVATIONS
TYPE A & B

scale	1:50	drawn	date
job number	47	drawing number	04


SOUTH HOLLAND DC
HOUSING & PLANNING
17 SEP 1997
Ref: 1001/97

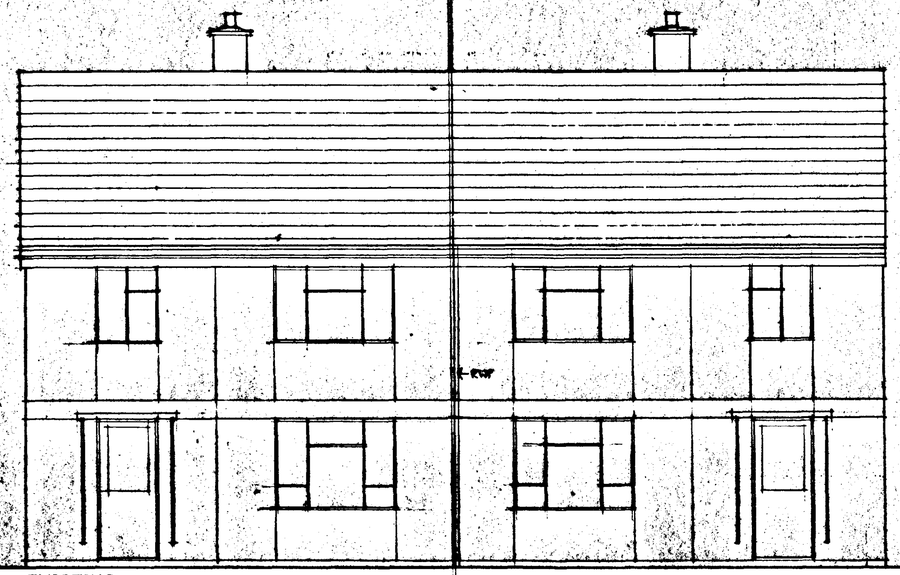

EXISTING
FRONT ELEVATION

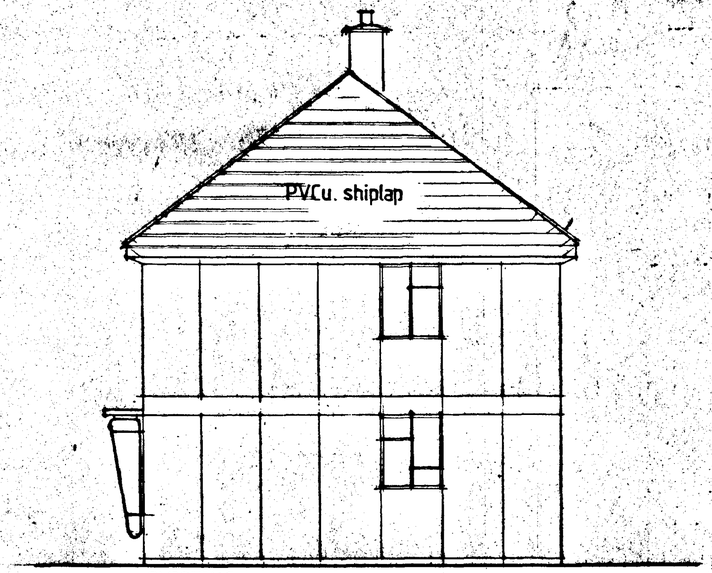

EXISTING
SIDE ELEVATION
(position of windows may vary)

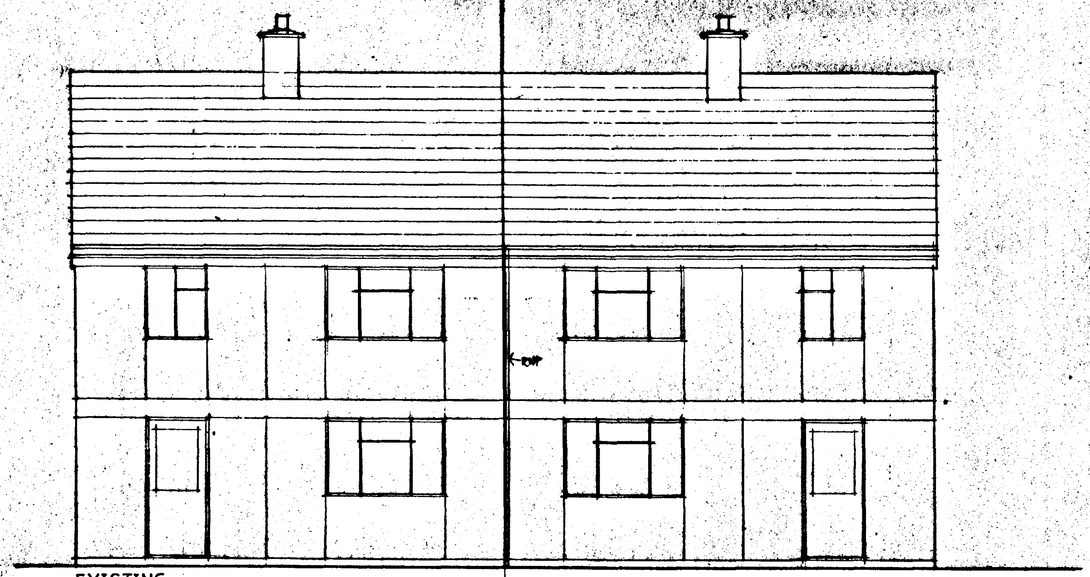

EXISTING
REAR ELEVATION

SOUTH HOLLAND DC
HOUSING & PLANNING
17 SEP 1997
Ref: 1001/97

South Holland District Council.
Reinstatement & Improvement Works
39no. Dwellings
LONG SUTTON

Existing Elevations
3 Bedroom Dwellings
Plain Gable, Type 3BP

P.R.C. Advisory Services Ltd.
26 Lichfield Street
Walsall
West Midlands
Ws1 1tj

SCALE	DRAWN	DATE
1:50		

JOB NUMBER	DRAWING NUMBER
47	03