

THIS DRAWING IS THE COPYRIGHT OF THE ARCHITECT AND IS NOT TO BE REPRODUCED WITHOUT PRIOR PERMISSION.

ALL DIMENSIONS AND PARTICULARS ARE TO BE CHECKED ON SITE BEFORE WORK COMMENCES. DO NOT SCALE OFF THIS DRAWING.

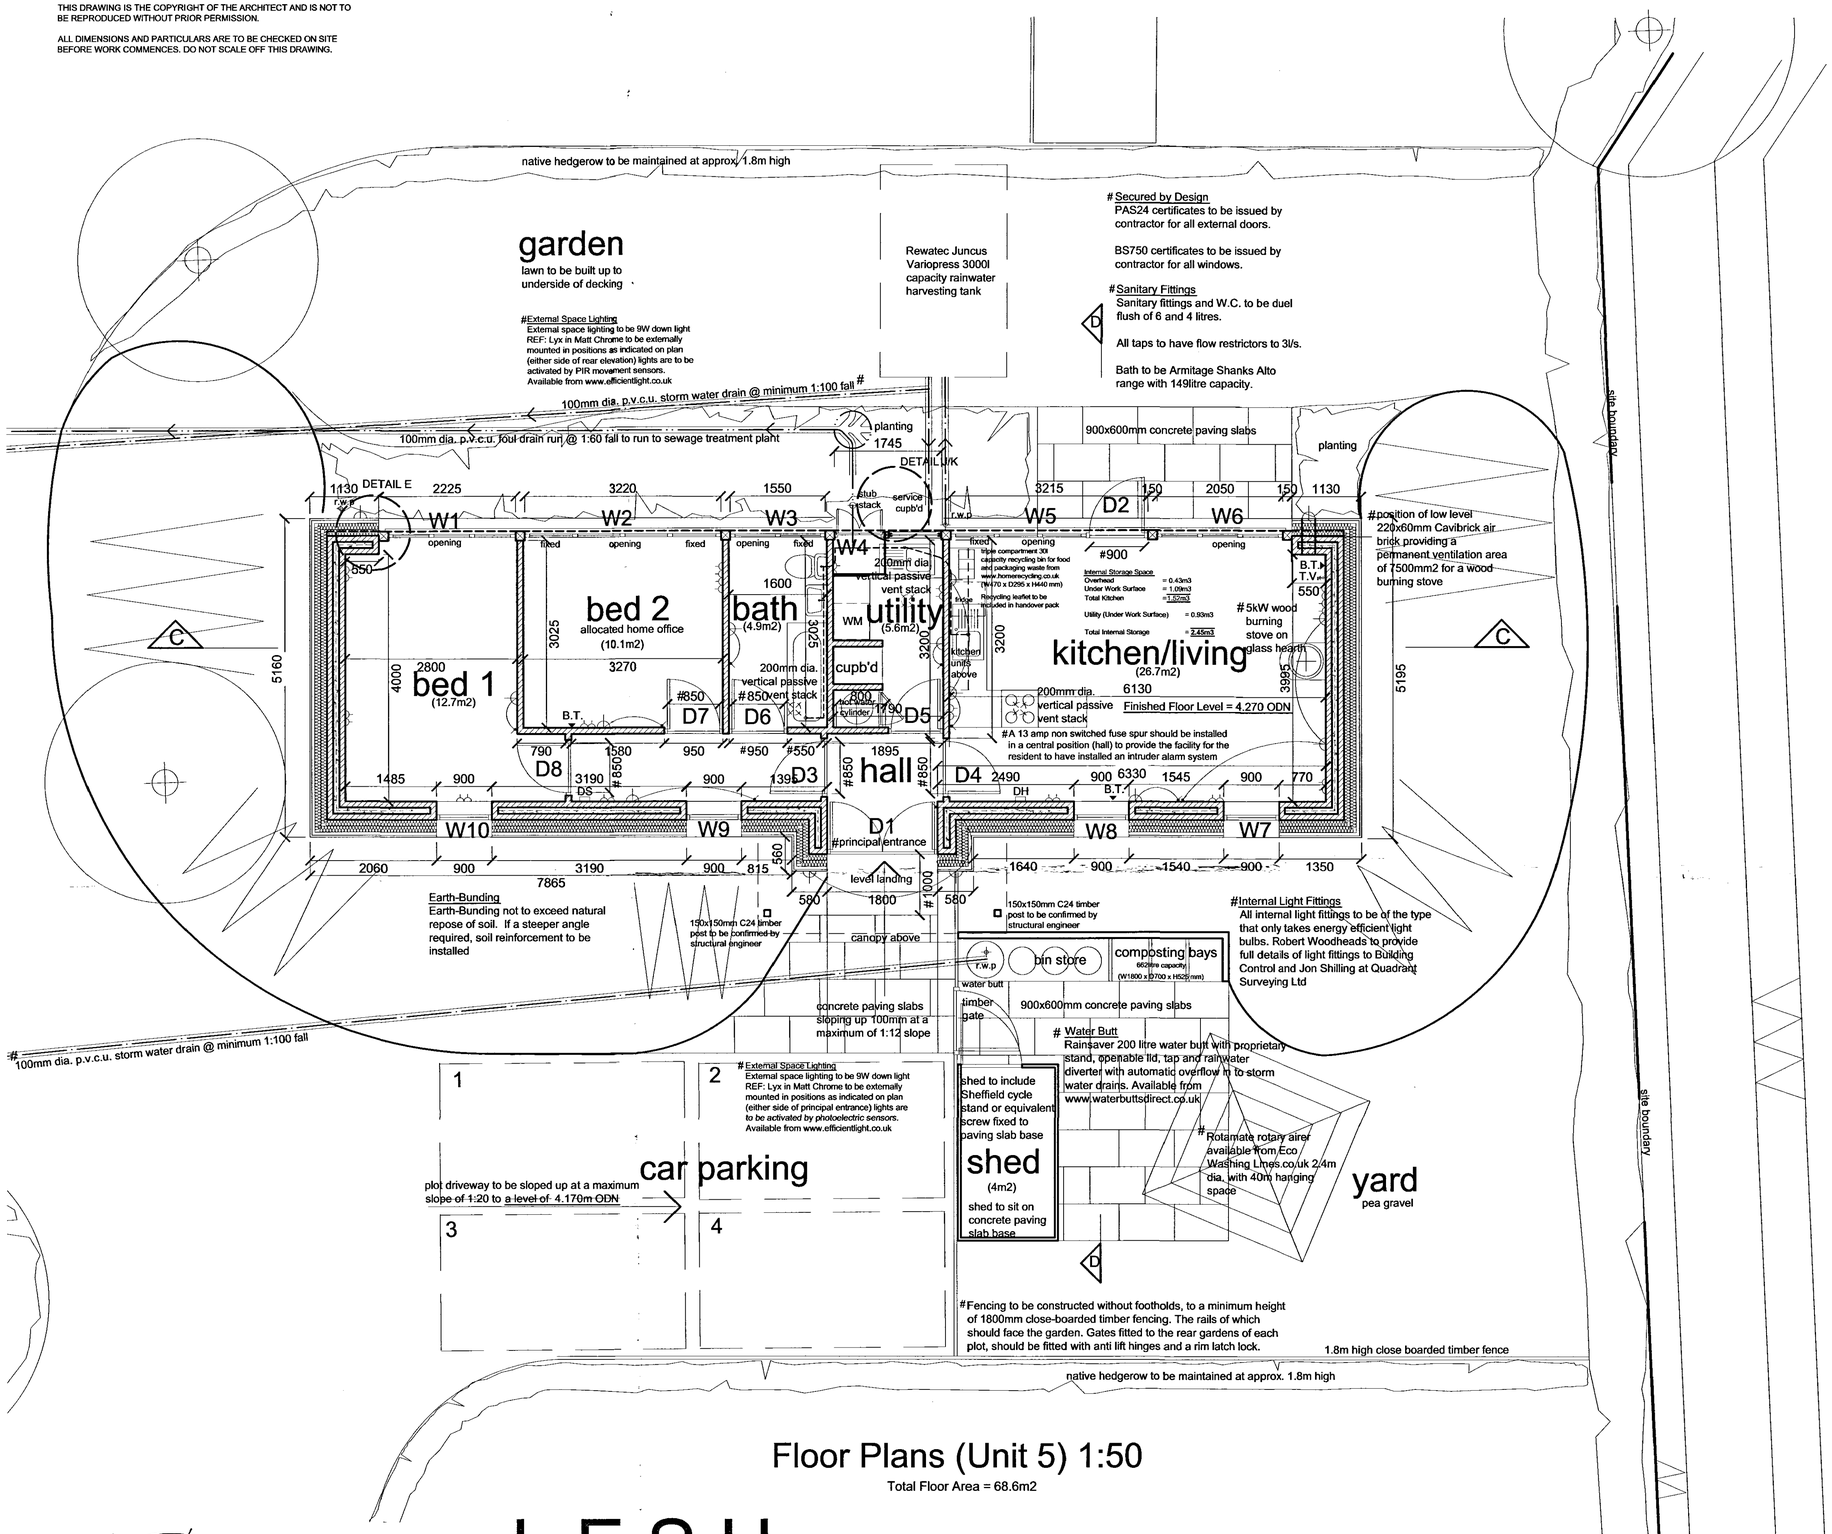

Floor Plans (Unit 5) 1:50

Total Floor Area = 68.6m2

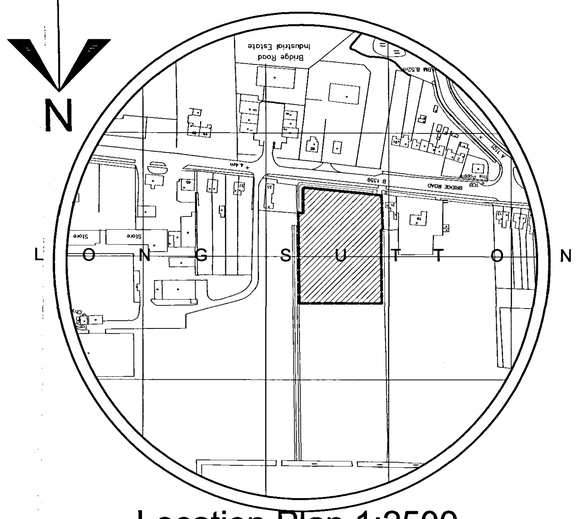

Location Plan 1:2500

Units 1,5 and 6 Details

Max. Height	= 4.6m
Max. Length	= 17.2m
Max. Width	= 6.3m
Floor Area (per unit)	= 68.6m2

Storm Water = Rainwater Harvesting
Foul Water = Sewage Treatment Plant

SHDC Planning & Development 25 SEP 2008 Ref: 1030/08

DETERMINED PLAN

SEARCH ARCHITECTS
SUSTAINABLE ECOLOGICAL ARCHITECTURE LTD

LESH
Unity Gardens
Lincolnshire Rural Housing Association
Land Adjacent 21 Bridge Road, Bridge Road, Long Sutton

89 Gedney Road, Long Sutton, Spalding, Lincs. PE12 9JU. Tel: (01406) 364646. Fax: (01406) 364471. Email: molearch@searcharchitects.co.uk W: www.searcharchitects.co.uk

662/10WD'G'
2Bed Floor Plans
Working Dwg.
21 August 2008
Scale: 1:50 1:2500