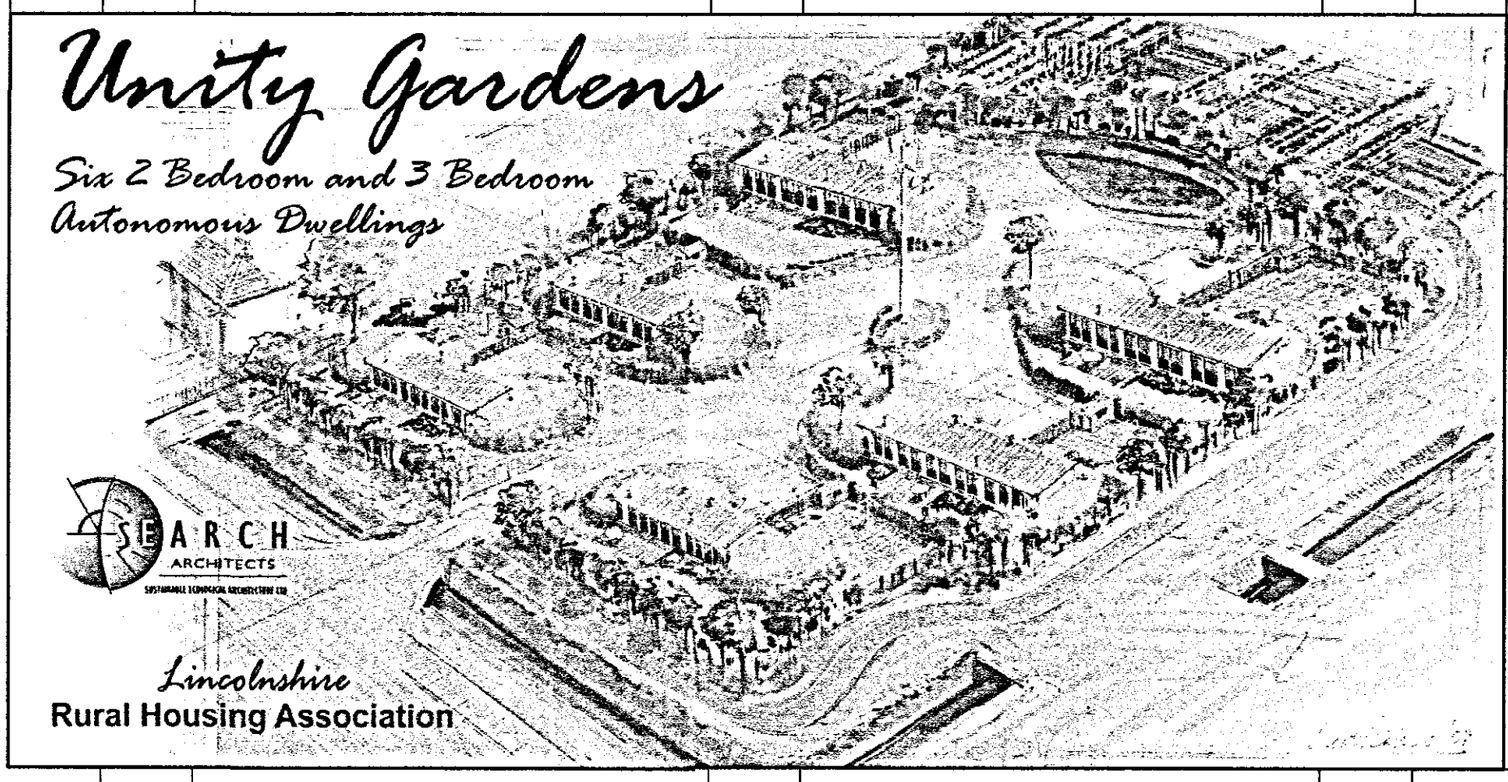


Front Elevation 1:10

bracing to be designed and installed by contractor

THIS DRAWING IS THE COPYRIGHT OF THE ARCHITECT AND IS NOT TO BE REPRODUCED WITHOUT PRIOR PERMISSION.

ALL DIMENSIONS AND PARTICULARS ARE TO BE CHECKED ON SITE BEFORE WORK COMMENCES. DO NOT SCALE OFF THIS DRAWING.

SEARCH ARCHITECTS
SUSTAINABLE ECOLOGICAL ARCHITECTURE LTD
89 Gedney Road, Long Sutton, Spalding, Lincs. PE12 9JU. Tel: (01406) 364646. Fax: (01406) 364471. Email: molearch@searcharchitects.co.uk W: www.searcharchitects.co.uk

Long Sutton Earth-sheltered Social Housing Scheme
'Unity Gardens' Lincolnshire Rural Housing Association
Land Adjacent 21 Bridge Road, Bridge Road, Long Sutton

662/20WD
Elevation
Signboard Design
2 September 2008
Scale: 1:10