


©Design Copyright reserved. Written consent must be obtained before copying or reproducing this drawing
Do not scale from this drawing, use dimensioned figures only. Contractors are responsible for taking and checking site dimensions. Any discrepancy must be reported to the architect immediately.

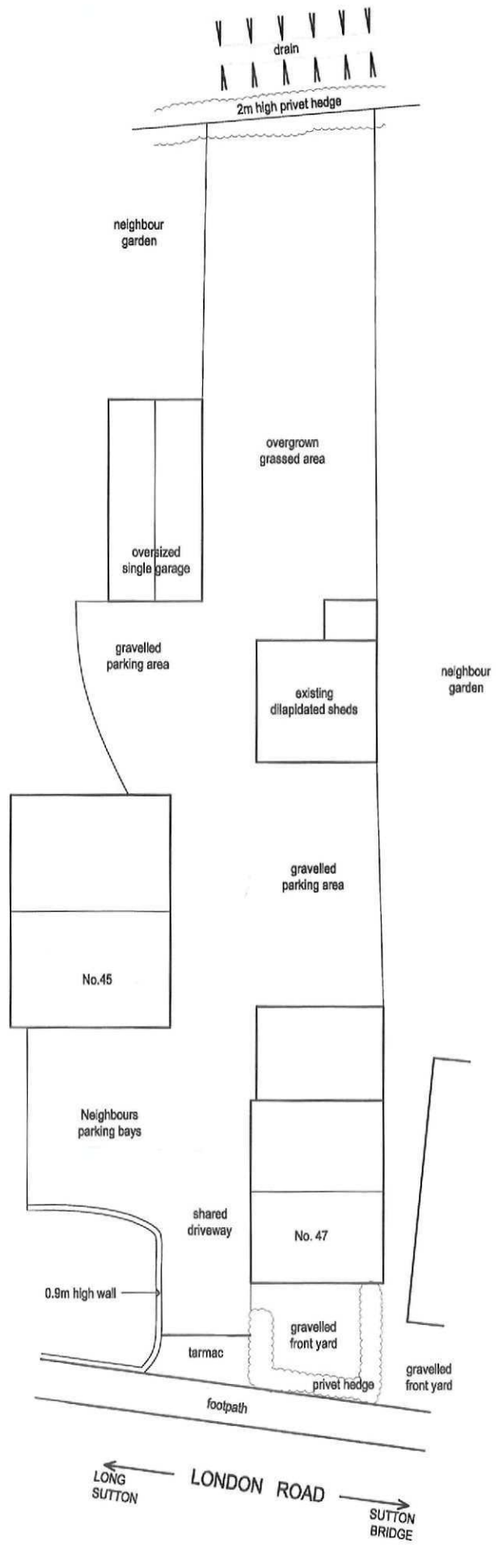

Existing Site Layout 1:250scale

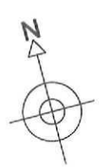

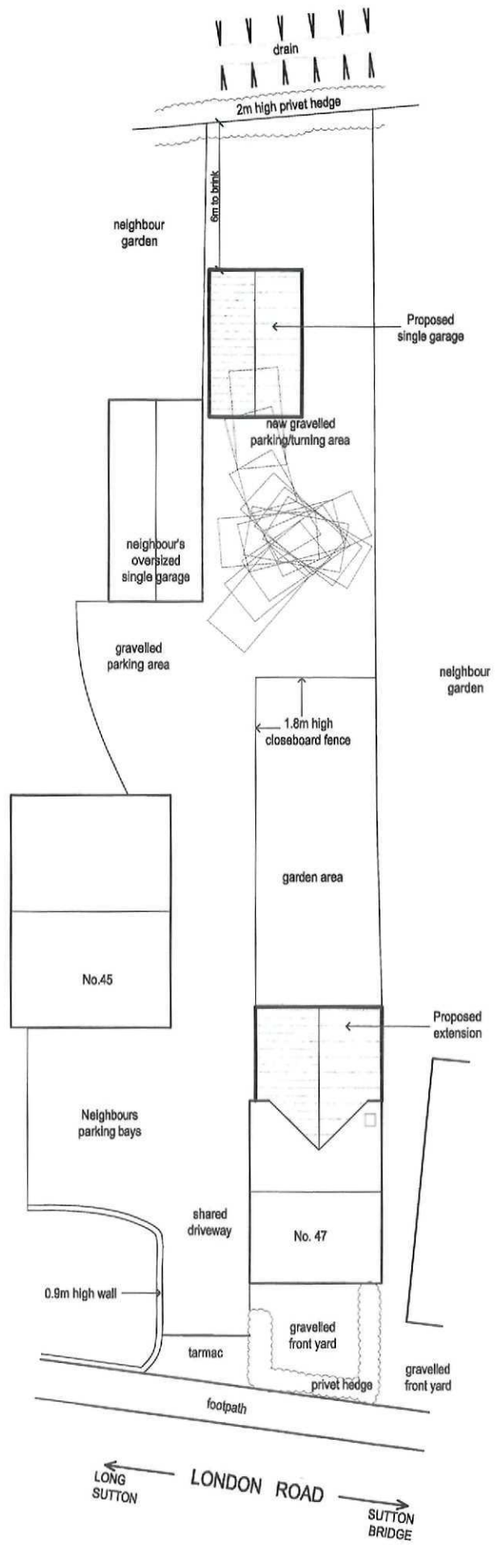

Proposed Site Layout 1:250scale

AMENDED PLAN
AMENDED
Ref. Ref. A1

SHDC
Planning & Development
10 FEB 2011
Ref: 1039-10

Rev A - Garage moved 6m from dyke brink 08.02.11

Client
Mr D Franklin

Scale
1:250

Project
Proposed Rear Extension & Garage to detached house
47 London Road
Long Sutton
Lincolnshire


Date
October 2010

Drawing No.
2010/11/df/100


Title
Site Layout

Revision
A


©Design Copyright reserved. Written consent must be obtained before copying or reproducing this drawing. Do not scale from this drawing, use dimensioned figures only. Contractors are responsible for taking and checking site dimensions. Any discrepancy must be reported to the architect immediately.

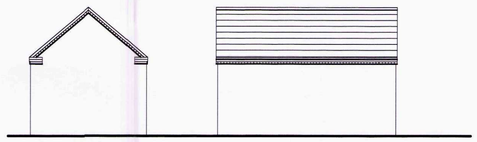


Rear Elevation *Side Elevation - into garden*

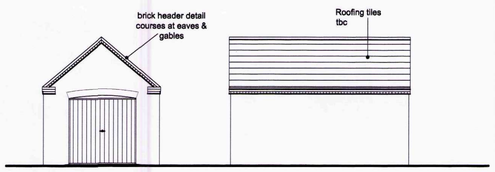


Front Elevation *Side Elevation*

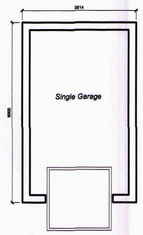


Proposed Floor Plan

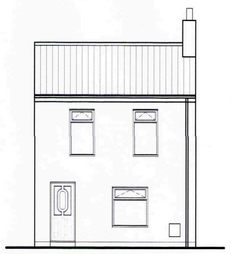

Existing Front Elevation

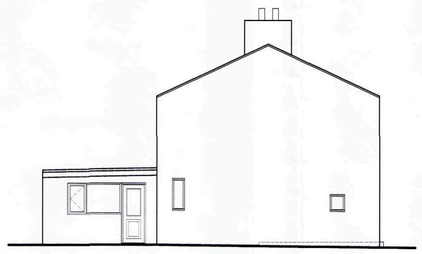


Existing Side Elevation

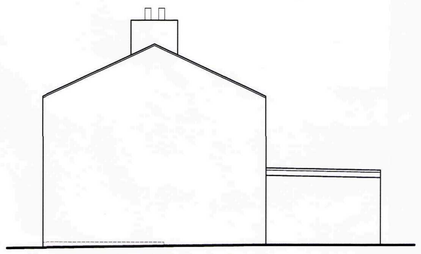

Existing Side Elevation




Existing Rear Elevation

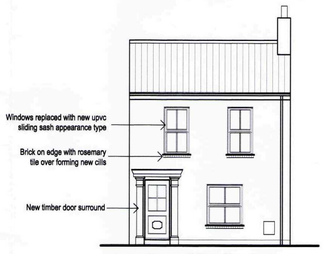

Proposed Front Elevation




Proposed Side Elevation

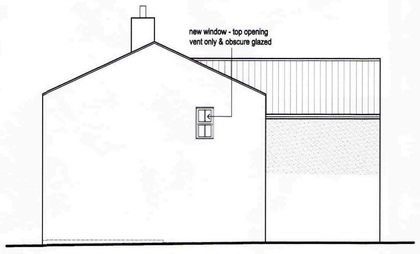


Proposed Side Elevation




Proposed Rear Elevation

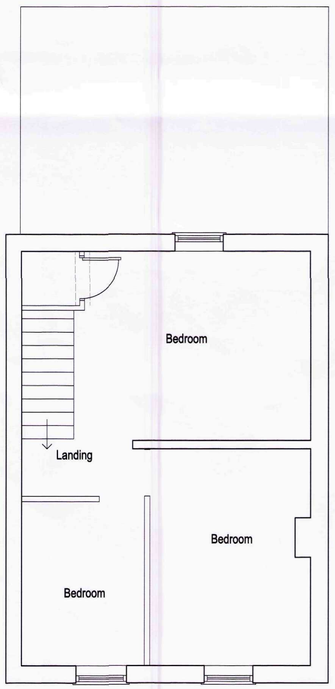


Existing First Floor Layout 1:50 scale

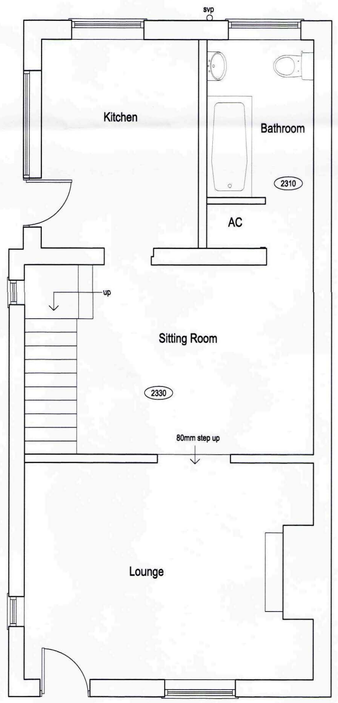

Existing Ground Floor Layout 1:50 scale

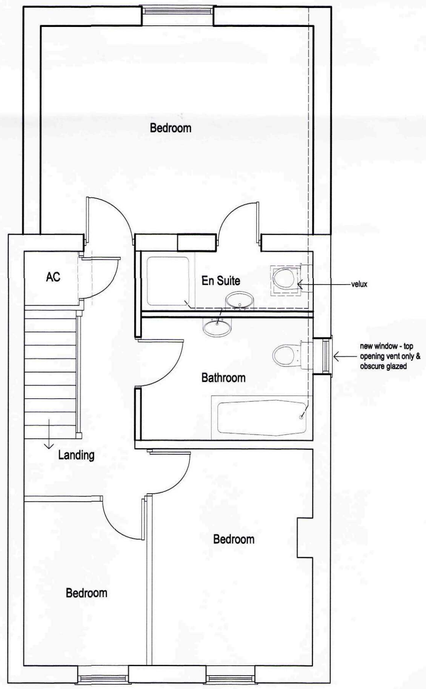

Proposed First Floor Layout 1:50 scale

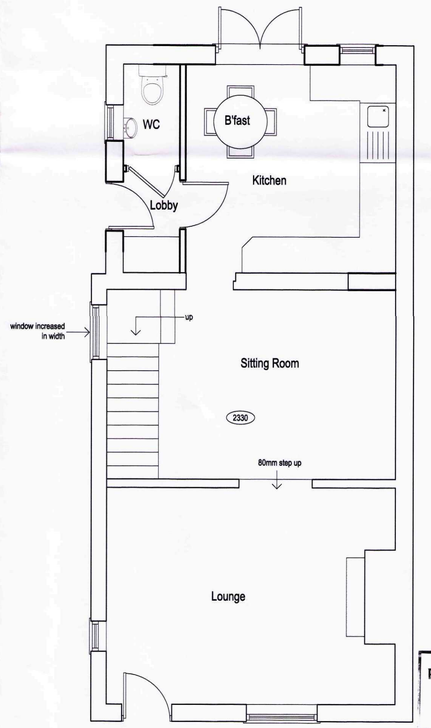

Proposed Ground Floor Layout 1:50 scale

SHDC
Planning & Development
10 FEB 2011
Ref: 1039-10

AMENDED PLAN
Ref. A1

Rev A - Garage length revised	08.02.11
Client: Mr D Franklin	Scale: 1:50 & 1:100
Project: Proposed Rear Extension & Garage to detached house, 47 London Road, Long Sutton, Lincolnshire	Date: October 2010
	Drawing No.: 2010/11/df/200
Title: Floor Layouts & Elevations	Revision: A

A1