


©Design Copyright reserved. Written consent must be obtained before copying or reproducing this drawing. Do not scale from this drawing, use dimensioned figures only. Contractors are responsible for taking and checking site dimensions. Any discrepancy must be reported to the architect immediately.

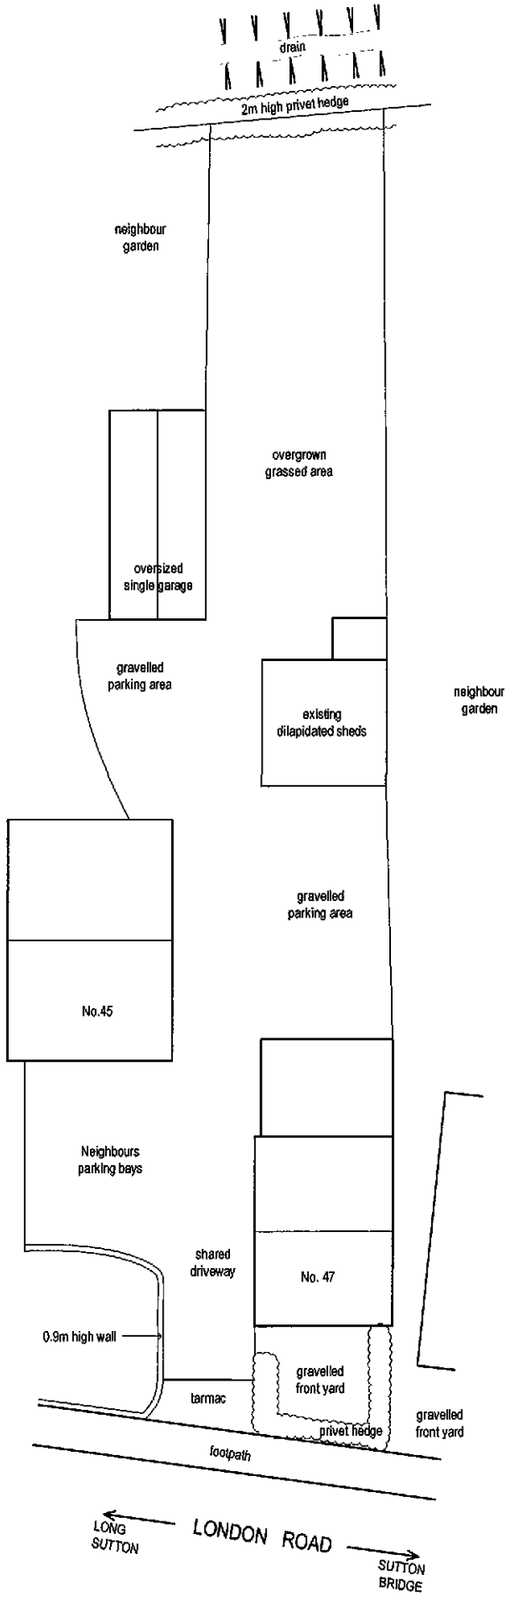

Existing Site Layout 1:250scale

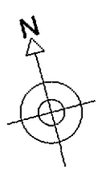

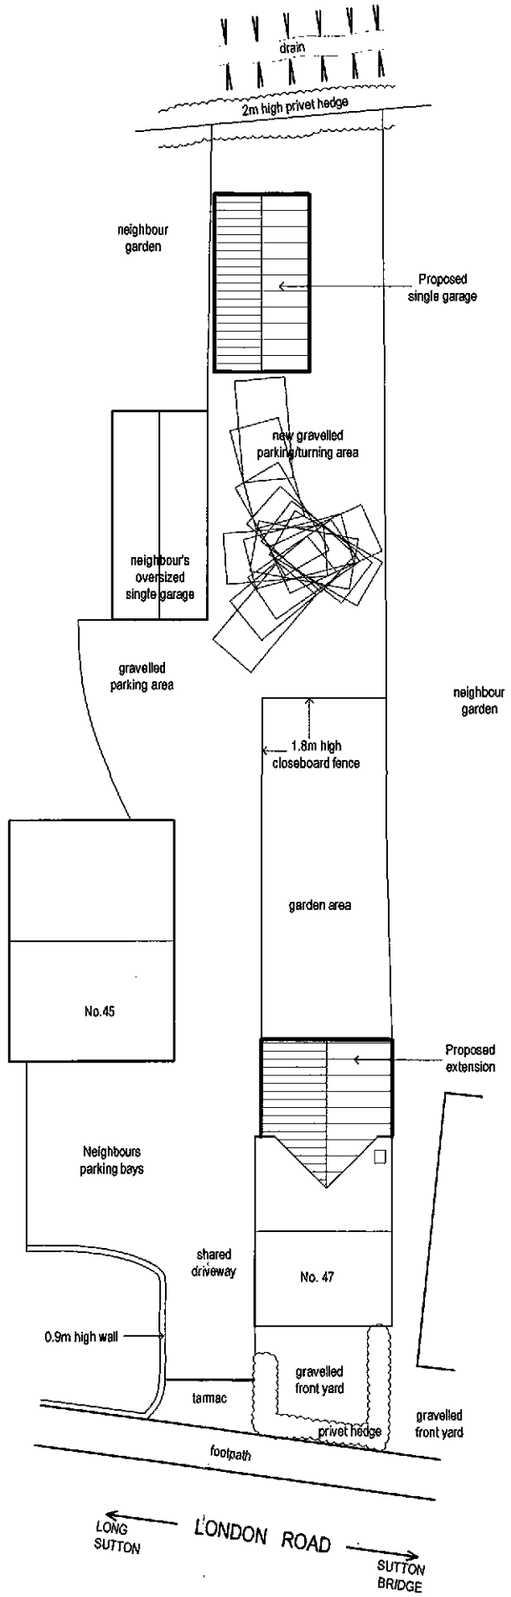

Proposed Site Layout 1:250scale

SHDC
Planning & Development
16 DEC 2010
Ref: 1039-10

Client
Mr D Franklin

Scale
1:250

Project
Proposed Rear Extension & Garage
to detached house
47 London Road
Long Sutton
Lincolnshire

Date
October 2010


Drawing No.
2010/11/df/100

Title
Site Layout

Revision

A3

©Design Copyright reserved. Written consent must be obtained before copying or reproducing this drawing. Do not scale from this drawing, use dimensioned figures only. Contractors are responsible for taking and checking site dimensions. Any discrepancy must be reported to the architect immediately.

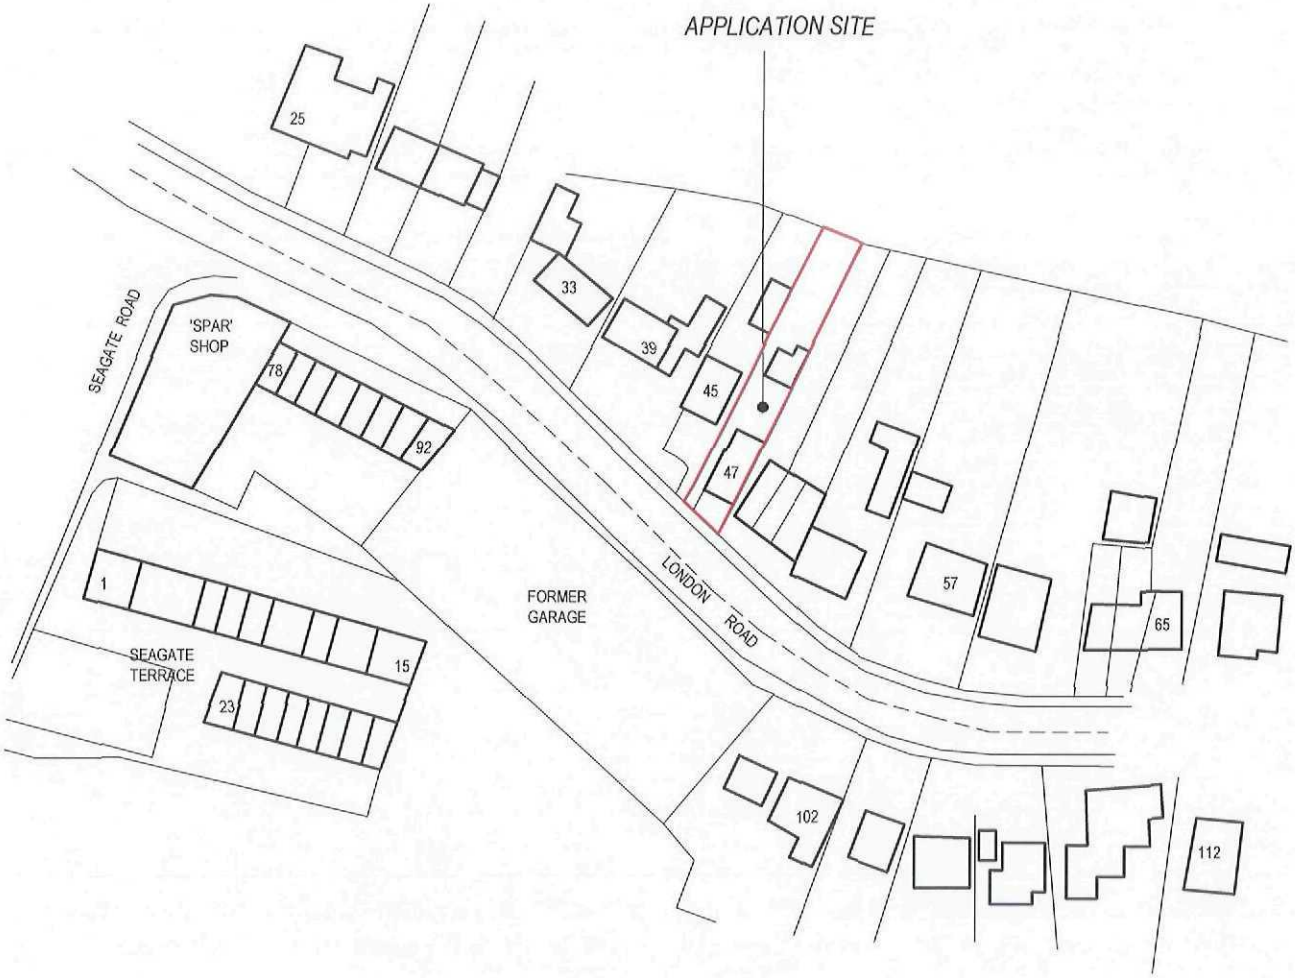

SHDC
Planning & Development
16 DEC 2010
Ref: 1039-10

N

Client
Mr D Franklin

Scale
1:1250

Project
Proposed Rear Extension & Garage
to detached house
47 London Road
Long Sutton
Lincolnshire

Date
October 2010

Drawing No.
2010/11/df/101

Title
Location Plan

Revision


A4

©Design Copyright reserved. Written consent must be obtained before copying or reproducing this drawing. Do not scale from this drawing, use dimensioned figures only. Contractors are responsible for taking and checking site dimensions. Any discrepancy must be reported to the architect immediately.




Rear Elevation

Side Elevation - into garden

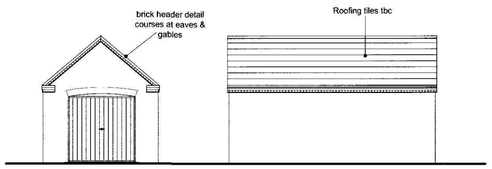


Front Elevation

Side Elevation

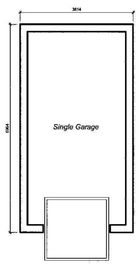


Proposed Floor Plan

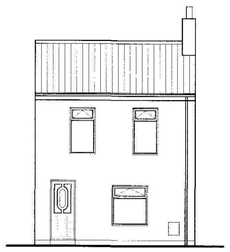


Existing Front Elevation




Existing Side Elevation

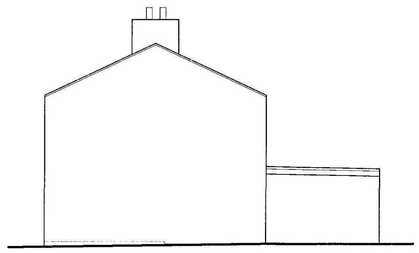


Existing Side Elevation

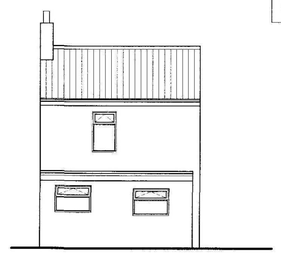


Existing Rear Elevation

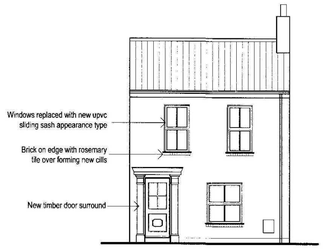

Proposed Front Elevation

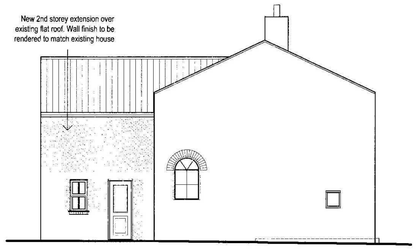


Proposed Side Elevation

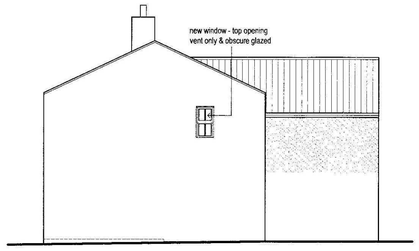


Proposed Side Elevation




Proposed Rear Elevation

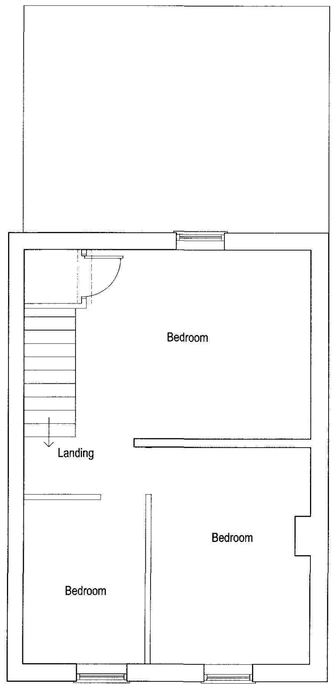


Existing First Floor Layout *1:50 scale*

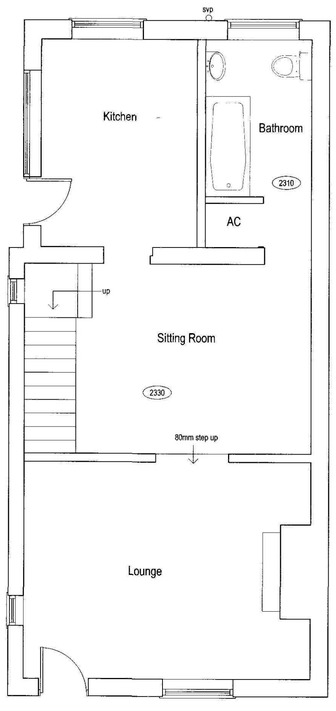

Existing Ground Floor Layout *1:50 scale*

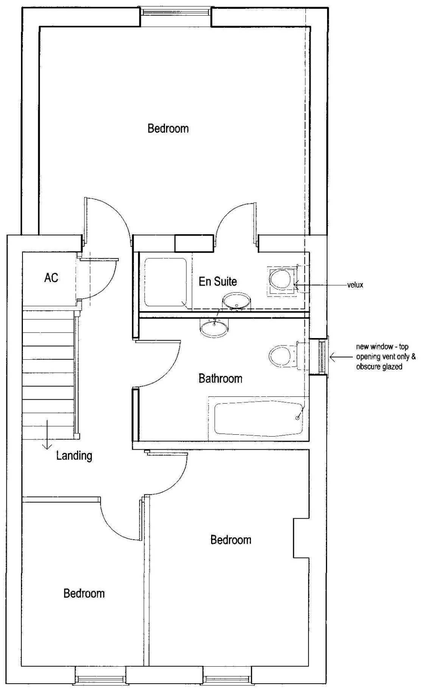

Proposed First Floor Layout *1:50 scale*

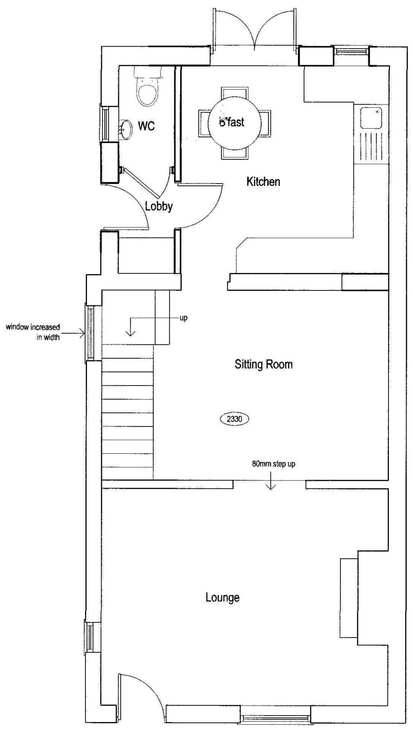

Proposed Ground Floor Layout *1:50 scale*

SHDC
Planning & Development
16 DEC 2010
Ref: 1039/10

Client
Mr D Franklin

Scale
1:50 & 1:100

Project
Proposed Rear Extension & Garage to detached house
47 London Road
Long Sutton
Lincolnshire

Date
October 2010

Drawing No.
2010/11/df/200

Title
Floor Layouts & Elevations

Revision

A1