

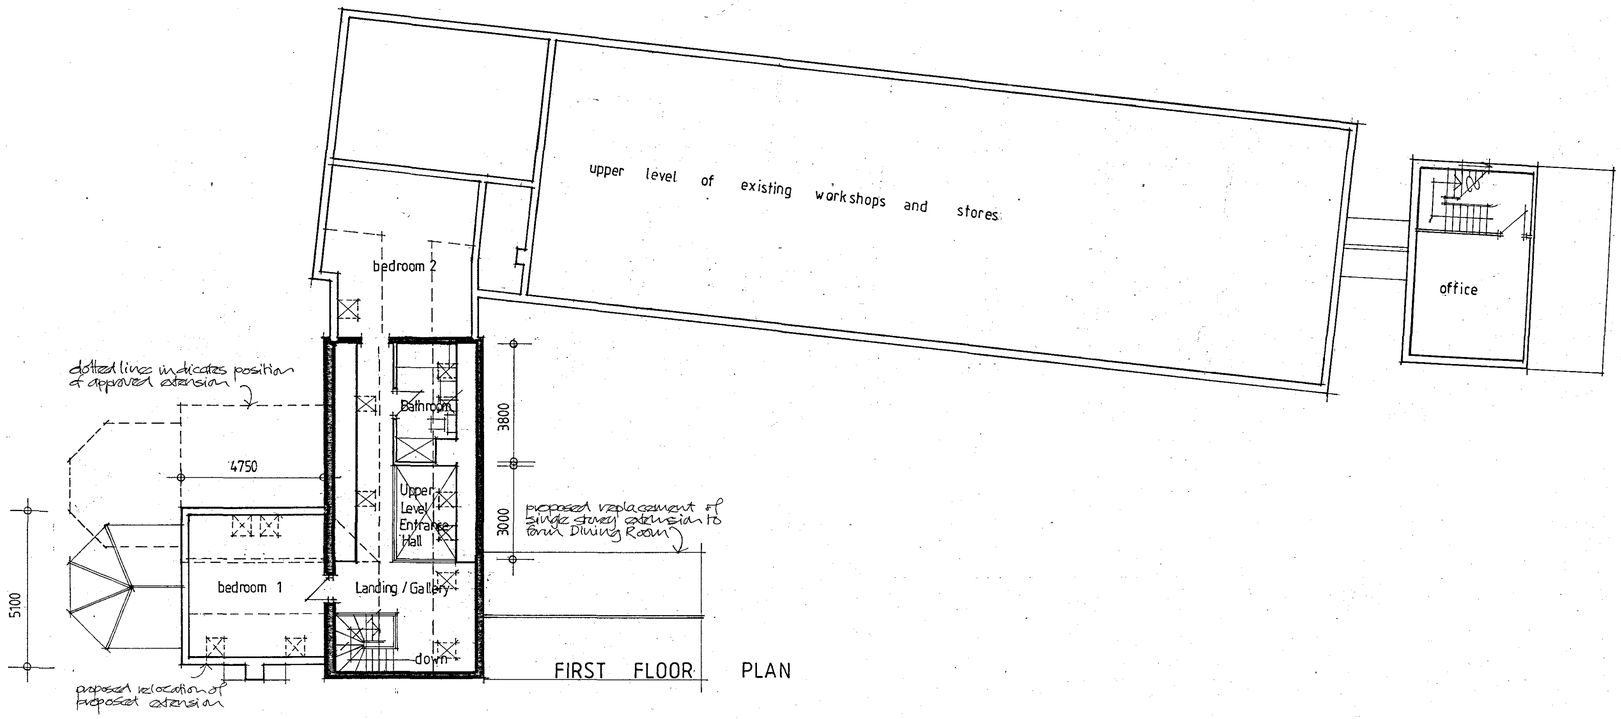



FIRST FLOOR PLAN

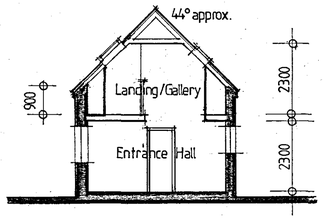

SECTION AA

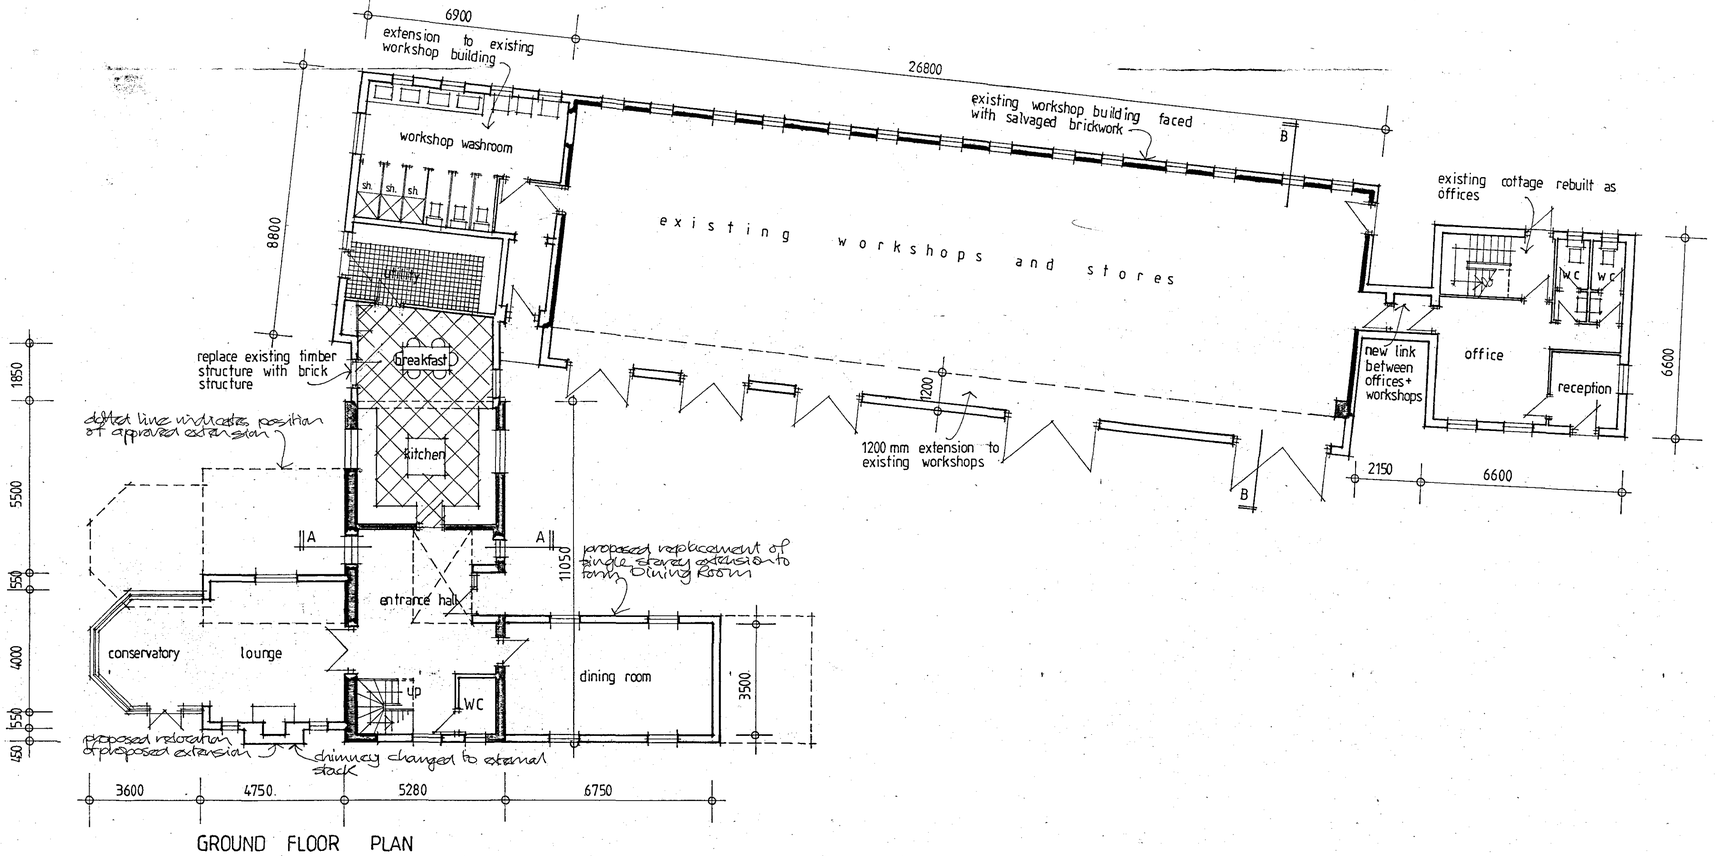

GROUND FLOOR PLAN

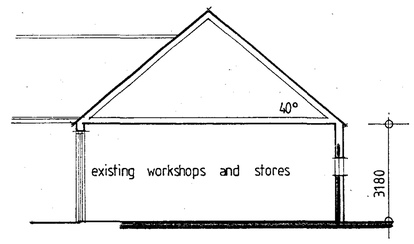

SECTION B B

A-24/03/05 - Lounge/conservatory extension repositioned - Chimney stack + windows adjacent adjusted - Interior layout to existing cottage amended & load bearing adjusted

105105

TREVOR A CLAY R.I.B.A.
CHARTERED ARCHITECT
14 OLD FENDIKE ROAD
WESTON HILLS
SPALDING
LINCOLNSHIRE PE12 6DD

DETERMINE PLAN

Project:
PROPOSED BARN CONVERSION, ALTERATIONS TO WORKSHOPS REBUILDING EXISTING COTTAGE STRUCTURE AT CHASE FARM, LONG SUTTON

SITE AND LAYOUT PLANS AS PROPOSED

Date: 03 June 03	Proj No: 03/117/PA	
Scale: 1:100/500	Drg. No: 003	Rev: A